
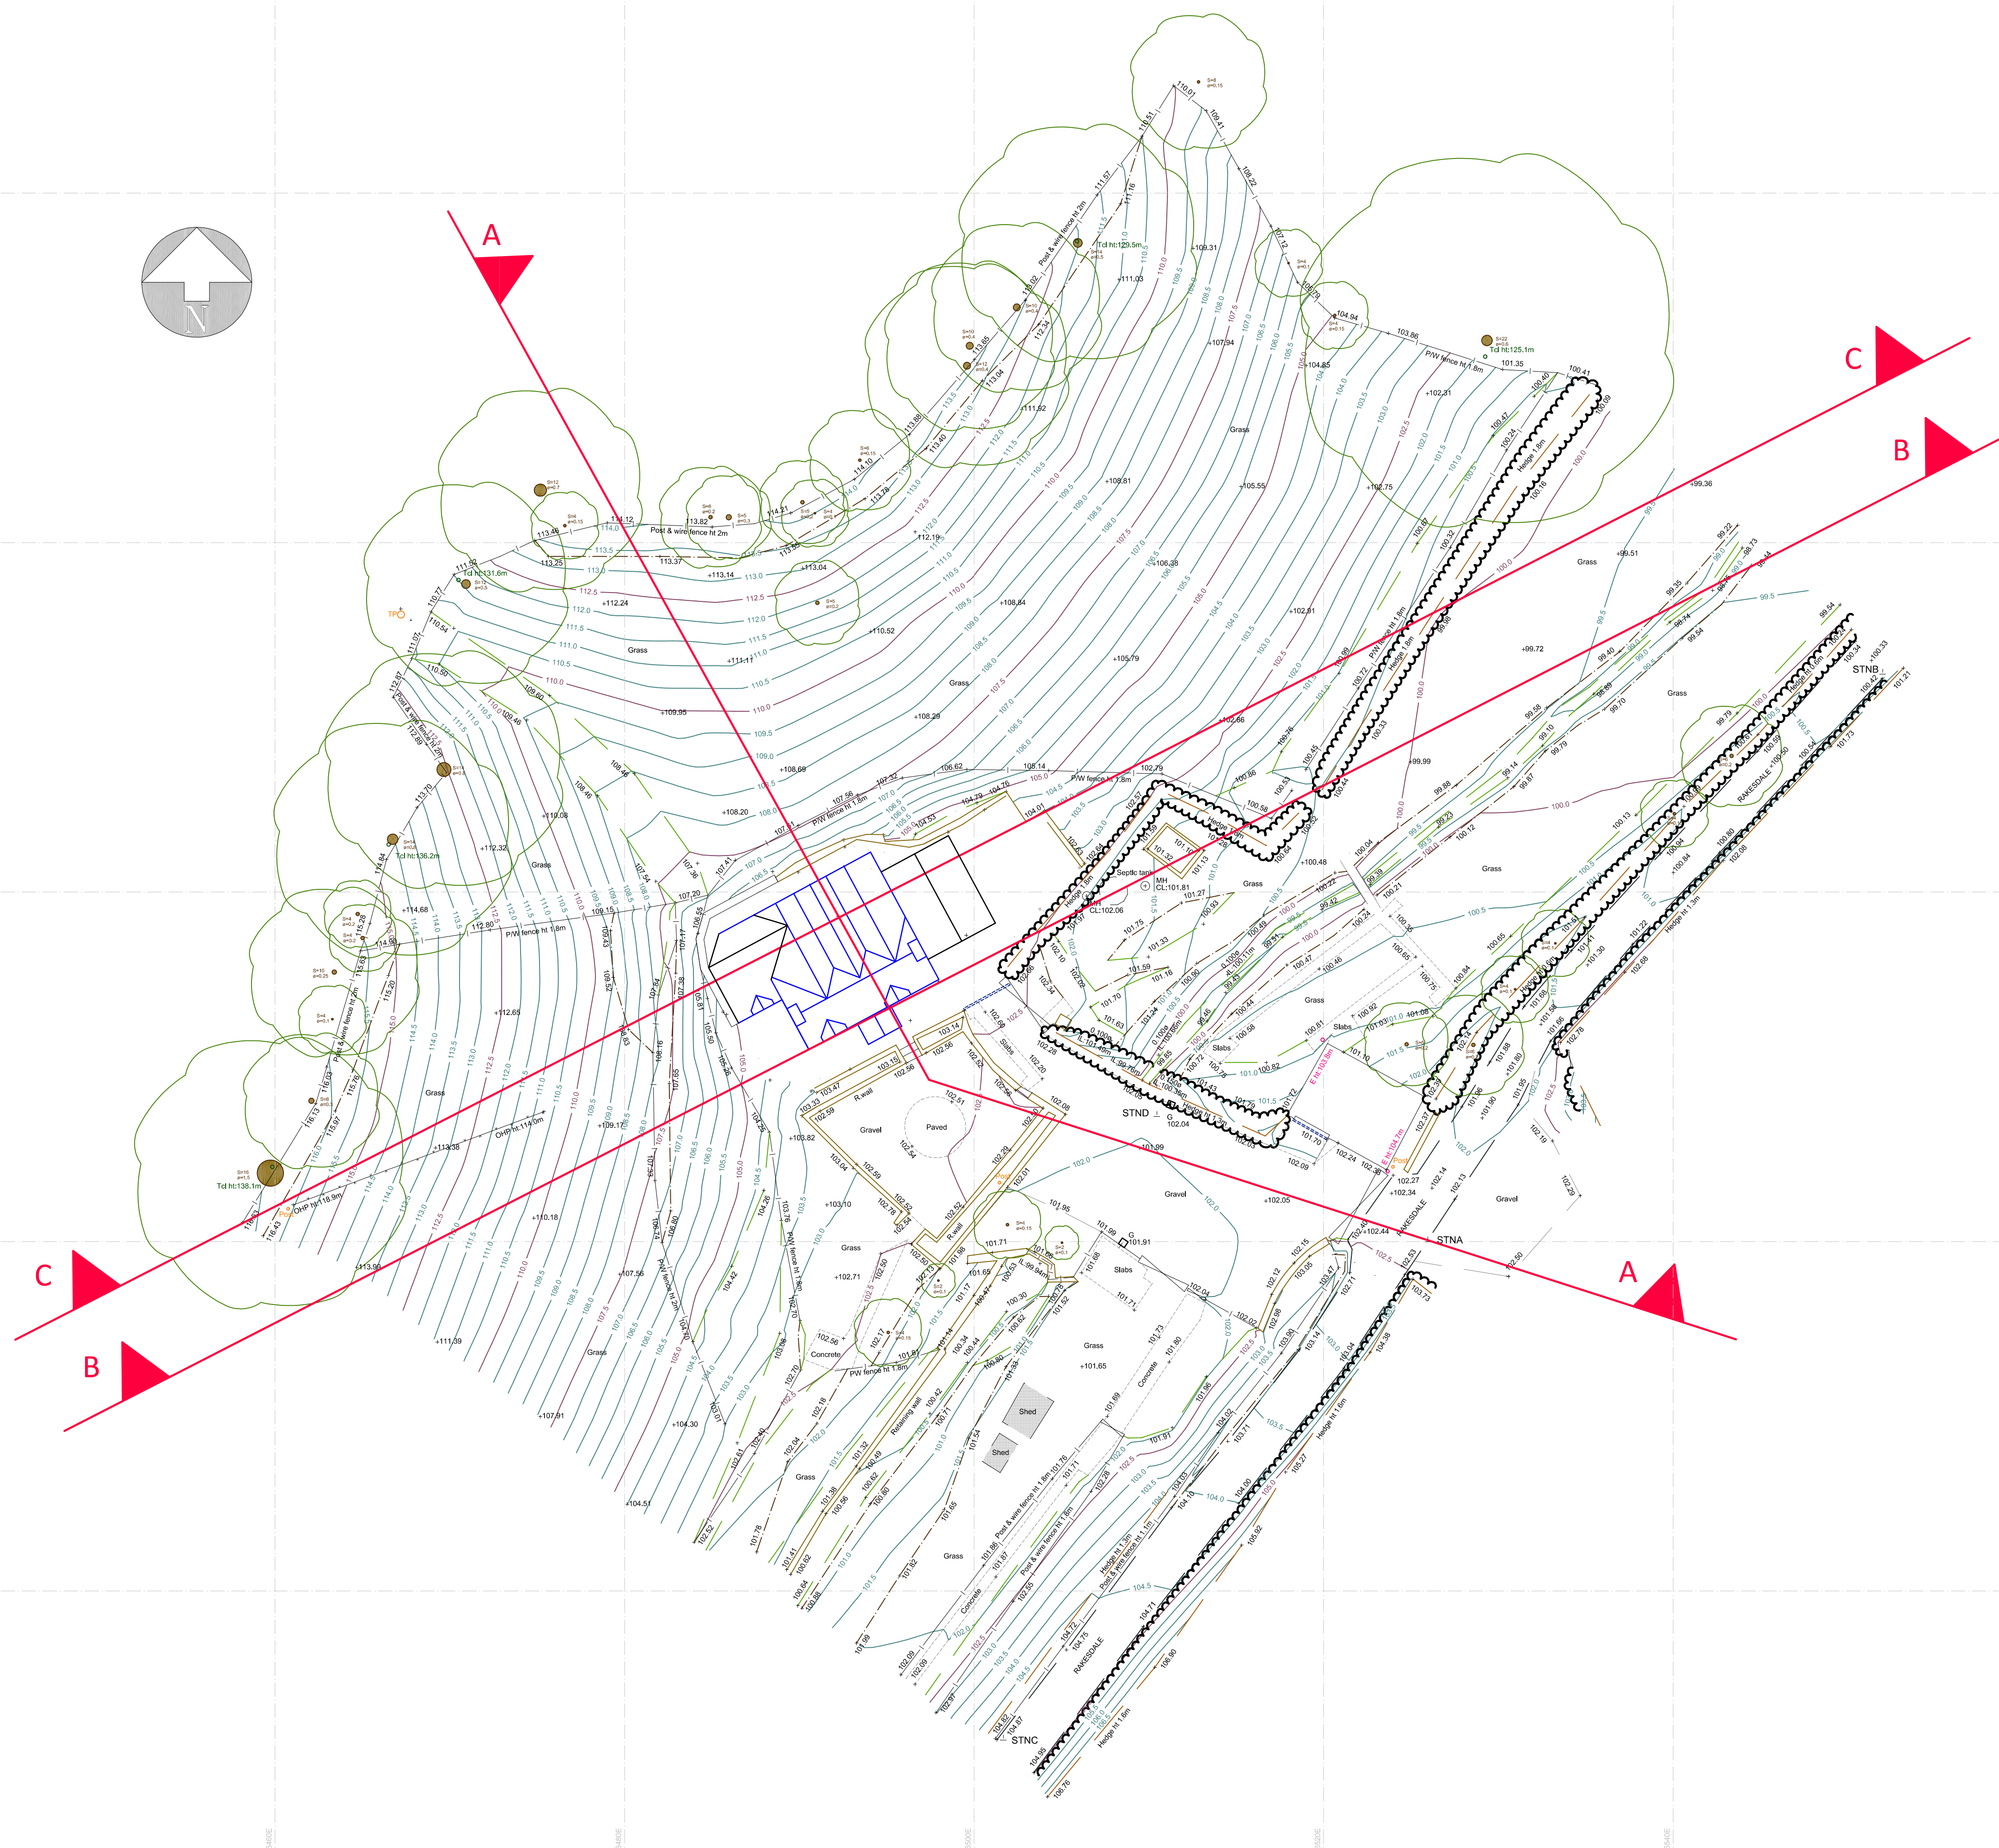


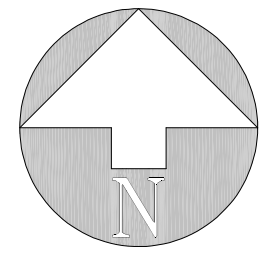

CLIENT

Mr and Mrs M Wilkinson

PROJECT

Proposed extensions and alterations
at
Holme Farm
Rakesdale
Alton
Stoke-on-Trent
ST10 4BT

DRAWING NUMBER 22/641/08

Proposed site topography

SCALES 1/200 @ A1