



Copyright of this drawing is vested in the Architect and it must not be copied or reproduced without consent. All contractors must visit the site and be responsible for taking and checking all dimensions relative to their work. Hewitt&Carr Architects Ltd. shall not be responsible for any mistakes or omissions in the drawing and the conditions of use shall be as set out in every contract between the Architect and the client. THIS DRAWING IS NOT TO BE USED FOR ANY OTHER PURPOSES AND IS NOT TO BE REPRODUCED OR TRANSMITTED IN ANY FORM OR BY ANY MEANS, ELECTRONIC OR MECHANICAL, INCLUDING PHOTOCOPYING, RECORDING, OR BY ANY INFORMATION STORAGE AND RETRIEVAL SYSTEM. THIS DRAWING IS NOT TO BE USED FOR ANY OTHER PURPOSES AND IS NOT TO BE REPRODUCED OR TRANSMITTED IN ANY FORM OR BY ANY MEANS, ELECTRONIC OR MECHANICAL, INCLUDING PHOTOCOPYING, RECORDING, OR BY ANY INFORMATION STORAGE AND RETRIEVAL SYSTEM.


Rev	Drawn	Comments	Date
-----	-------	----------	------

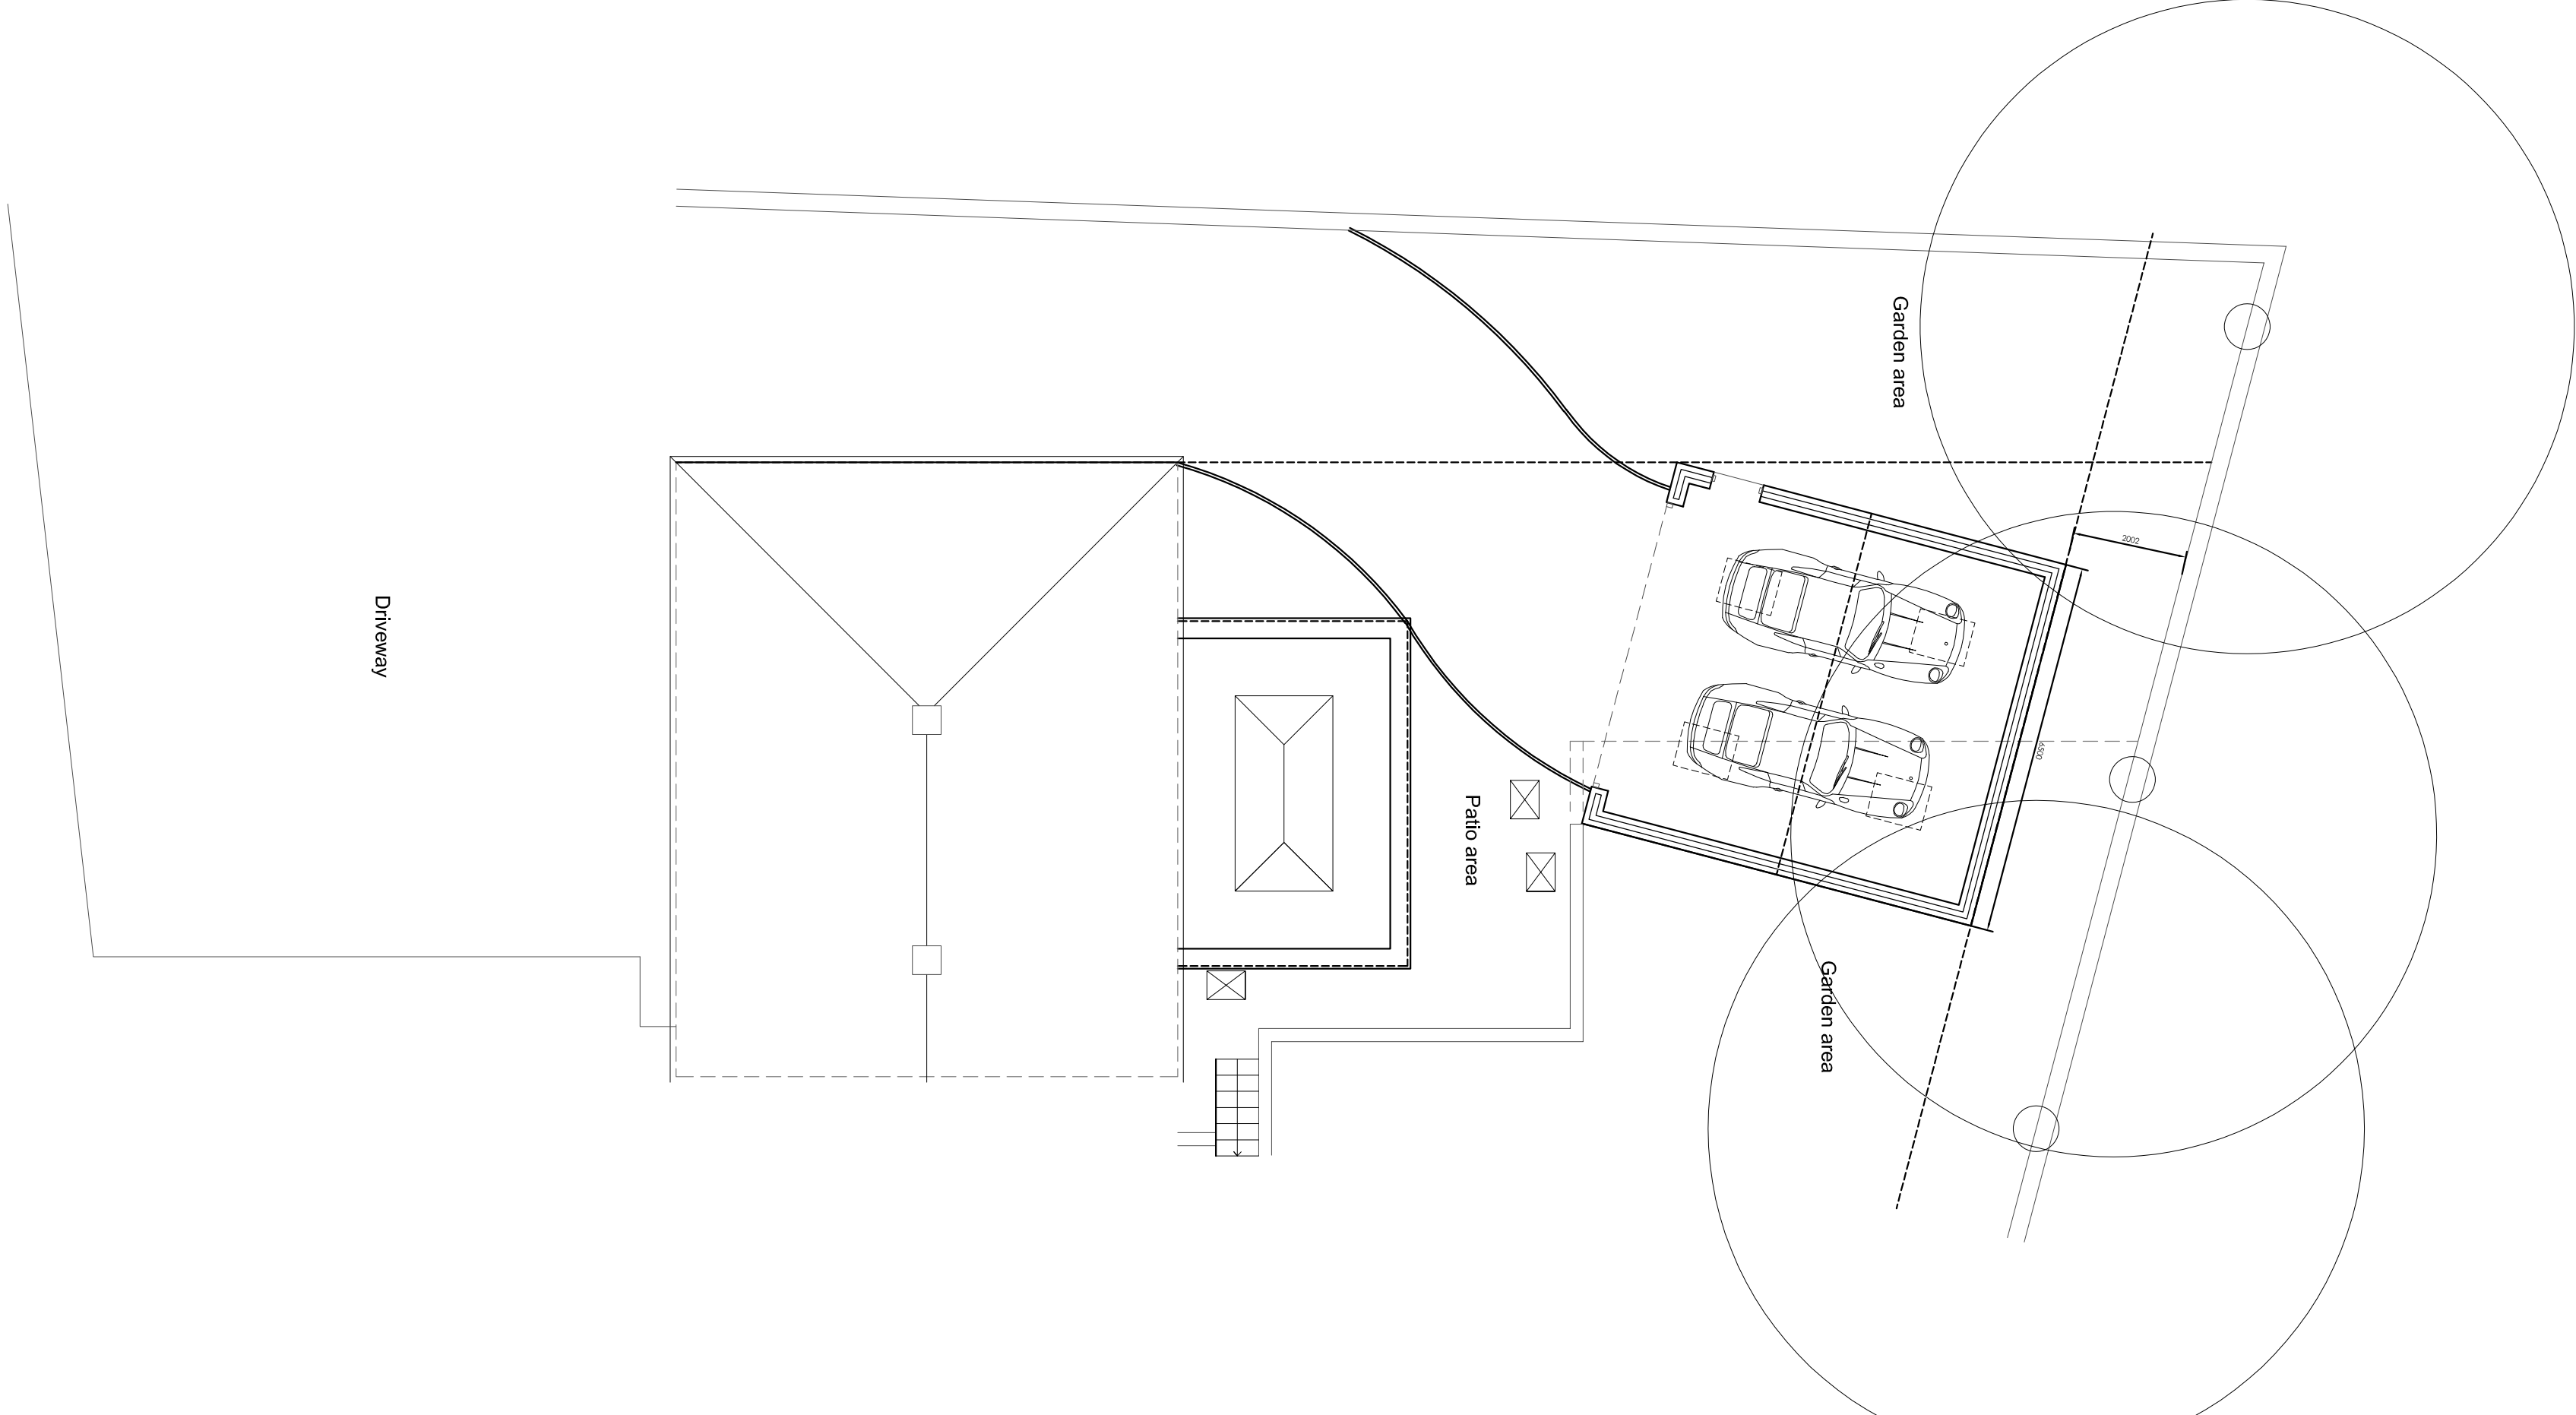


SITE PLAN 1:100 (OPTION 1 FLAT ROOF)

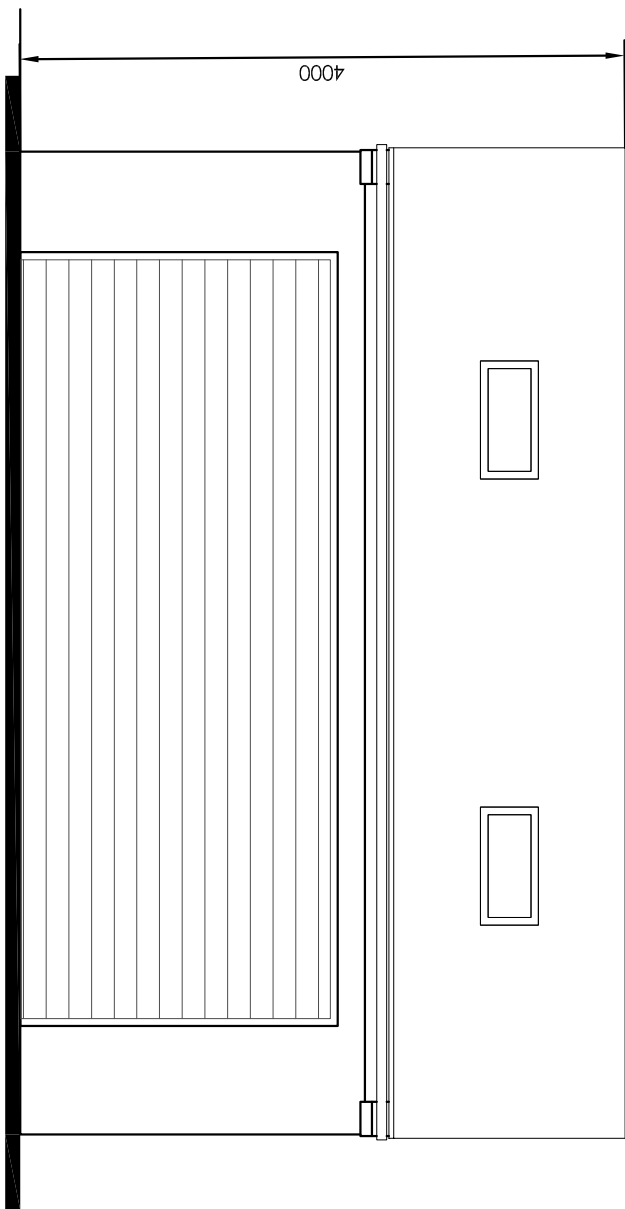


FRONT ELEVATION 1:50

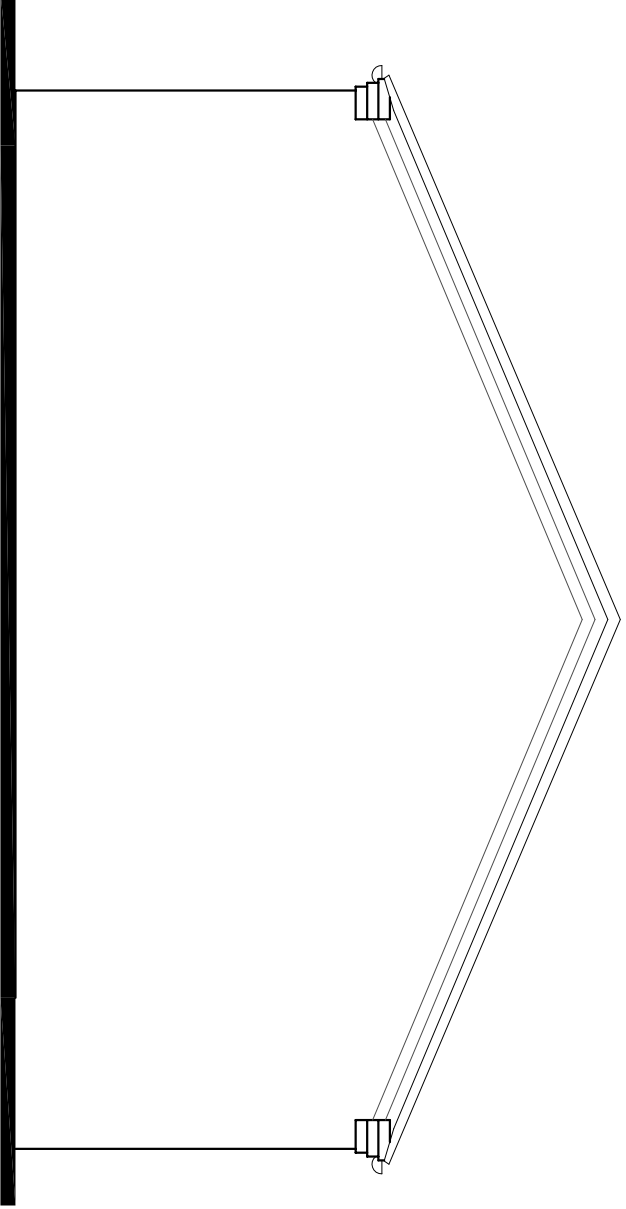


SIDE ELEVATION 1:50

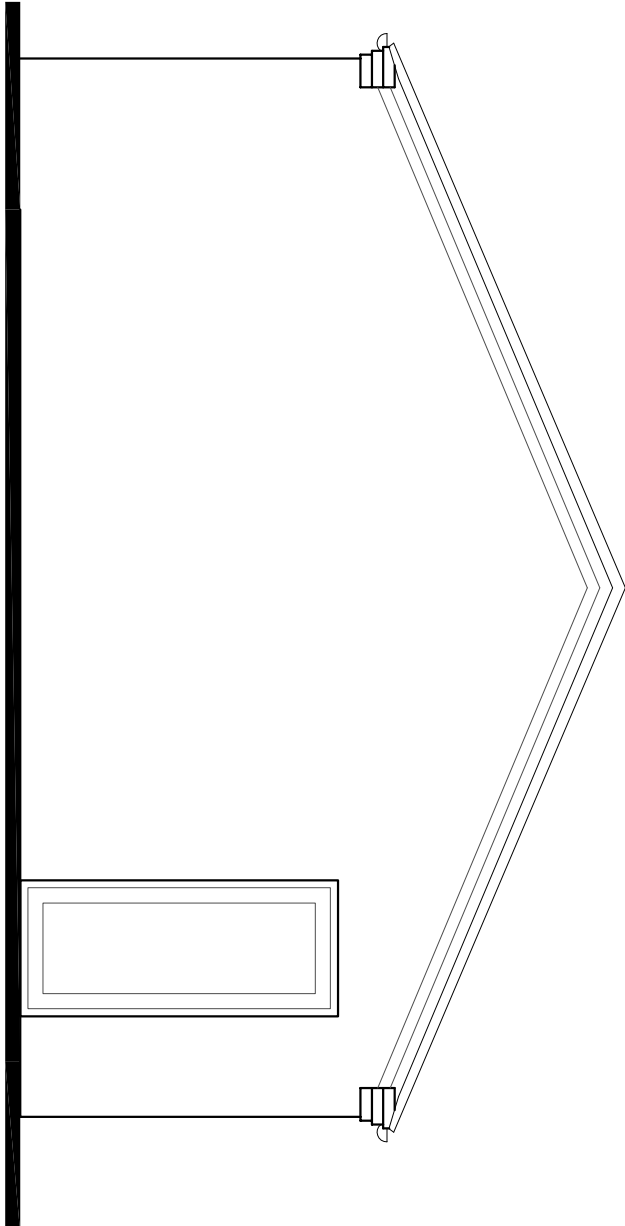


SIDE ELEVATION 1:50

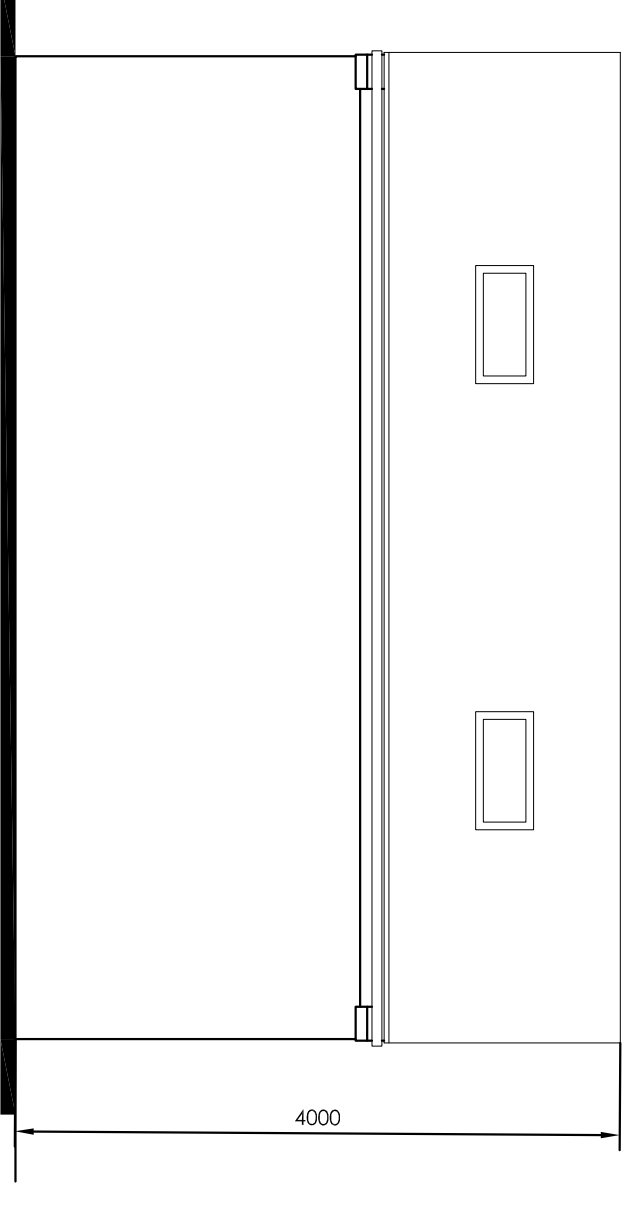

REAR ELEVATION 1:50

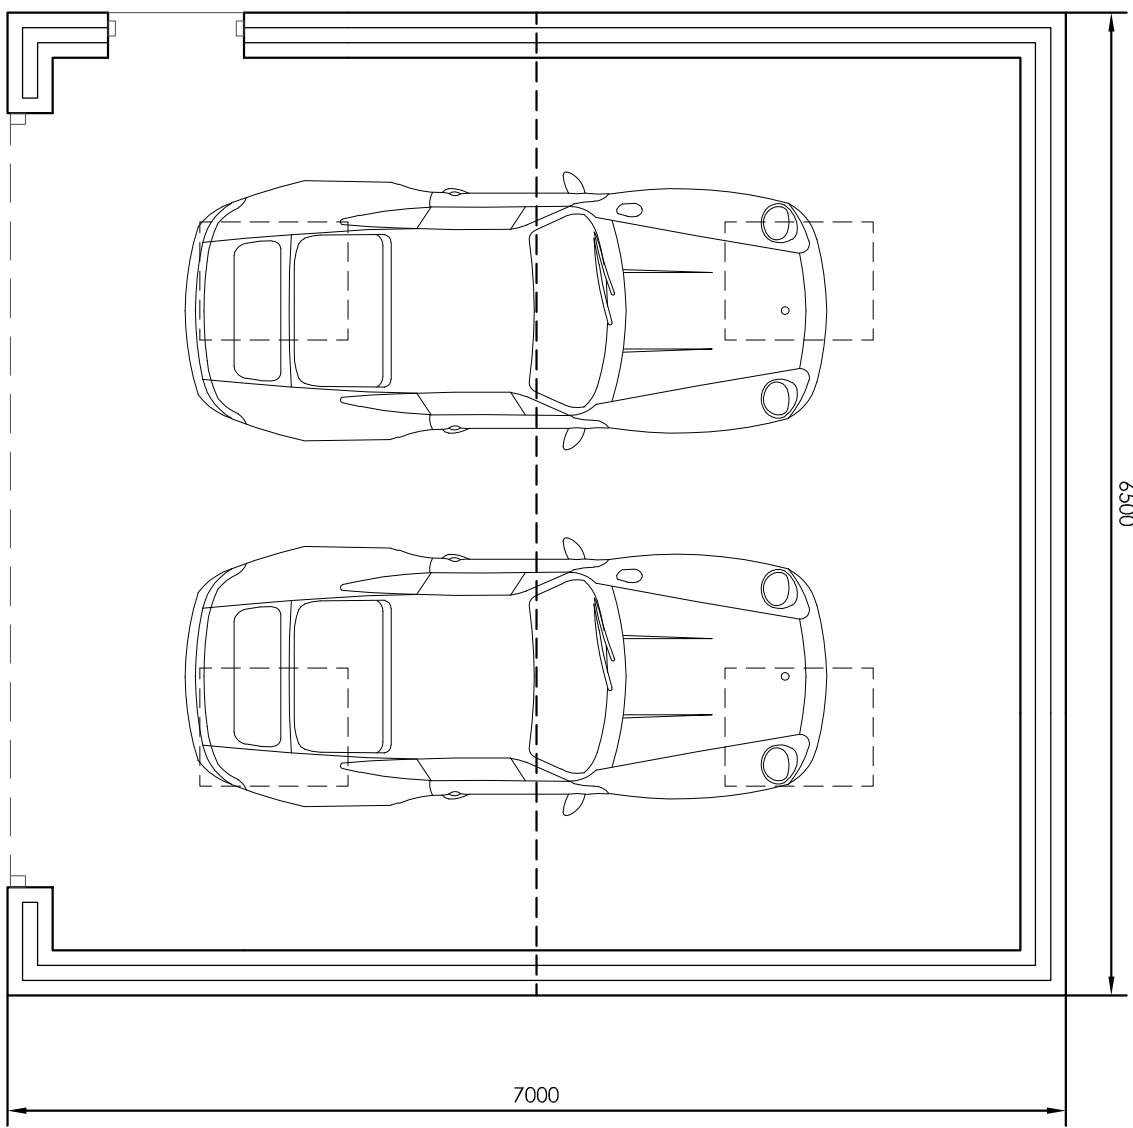

GARAGE FLOOR PLAN 1:50

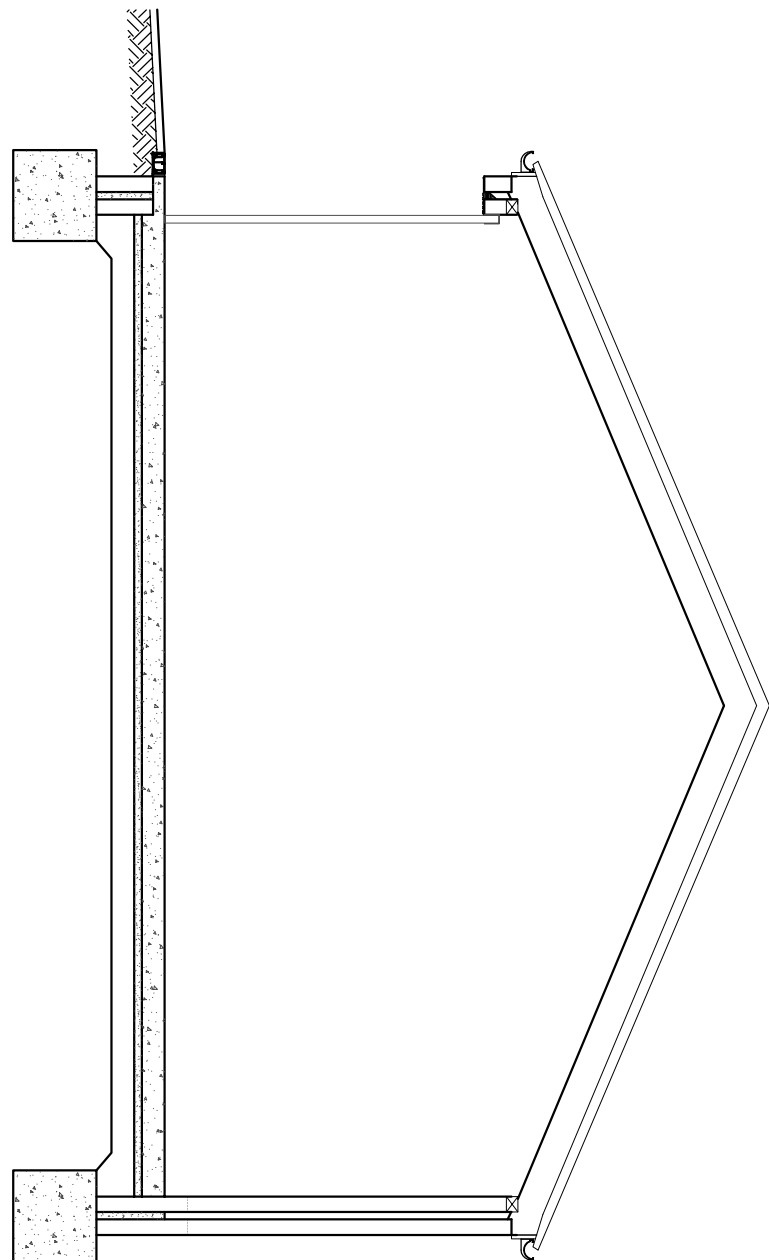

SECTION 1:50

Project
PROPOSED SINGLE STOREY REAR
EXTENSION AND DETACHED GARAGE

Client
MR SCOTT BELFIELD

Architect
Hewitt&Carr Architects

Date
MARCH 2022

Scale
AS NOTED

Project No.
01151 AL(0)04

Rev
B

File Ref: H:\REF