



Copyright of the drawings is vested in the Architect and must not be copied or reproduced without consent. All contractors must visit the site and be responsible for taking and checking all dimensions relative to their work. Hewitt&Carr Architects Ltd is not to be held responsible for any mistakes or omissions on drawings and the drawings are to be used as a guide only. THESE ARE NOT TO BE USED FOR CONSTRUCTION WITHOUT THE ARCHITECT'S PERMISSION. ANY CHANGES TO THE DRAWINGS MUST BE APPROVED BY THE ARCHITECT.

Rev	Drawn	Comments	Date
-----	-------	----------	------

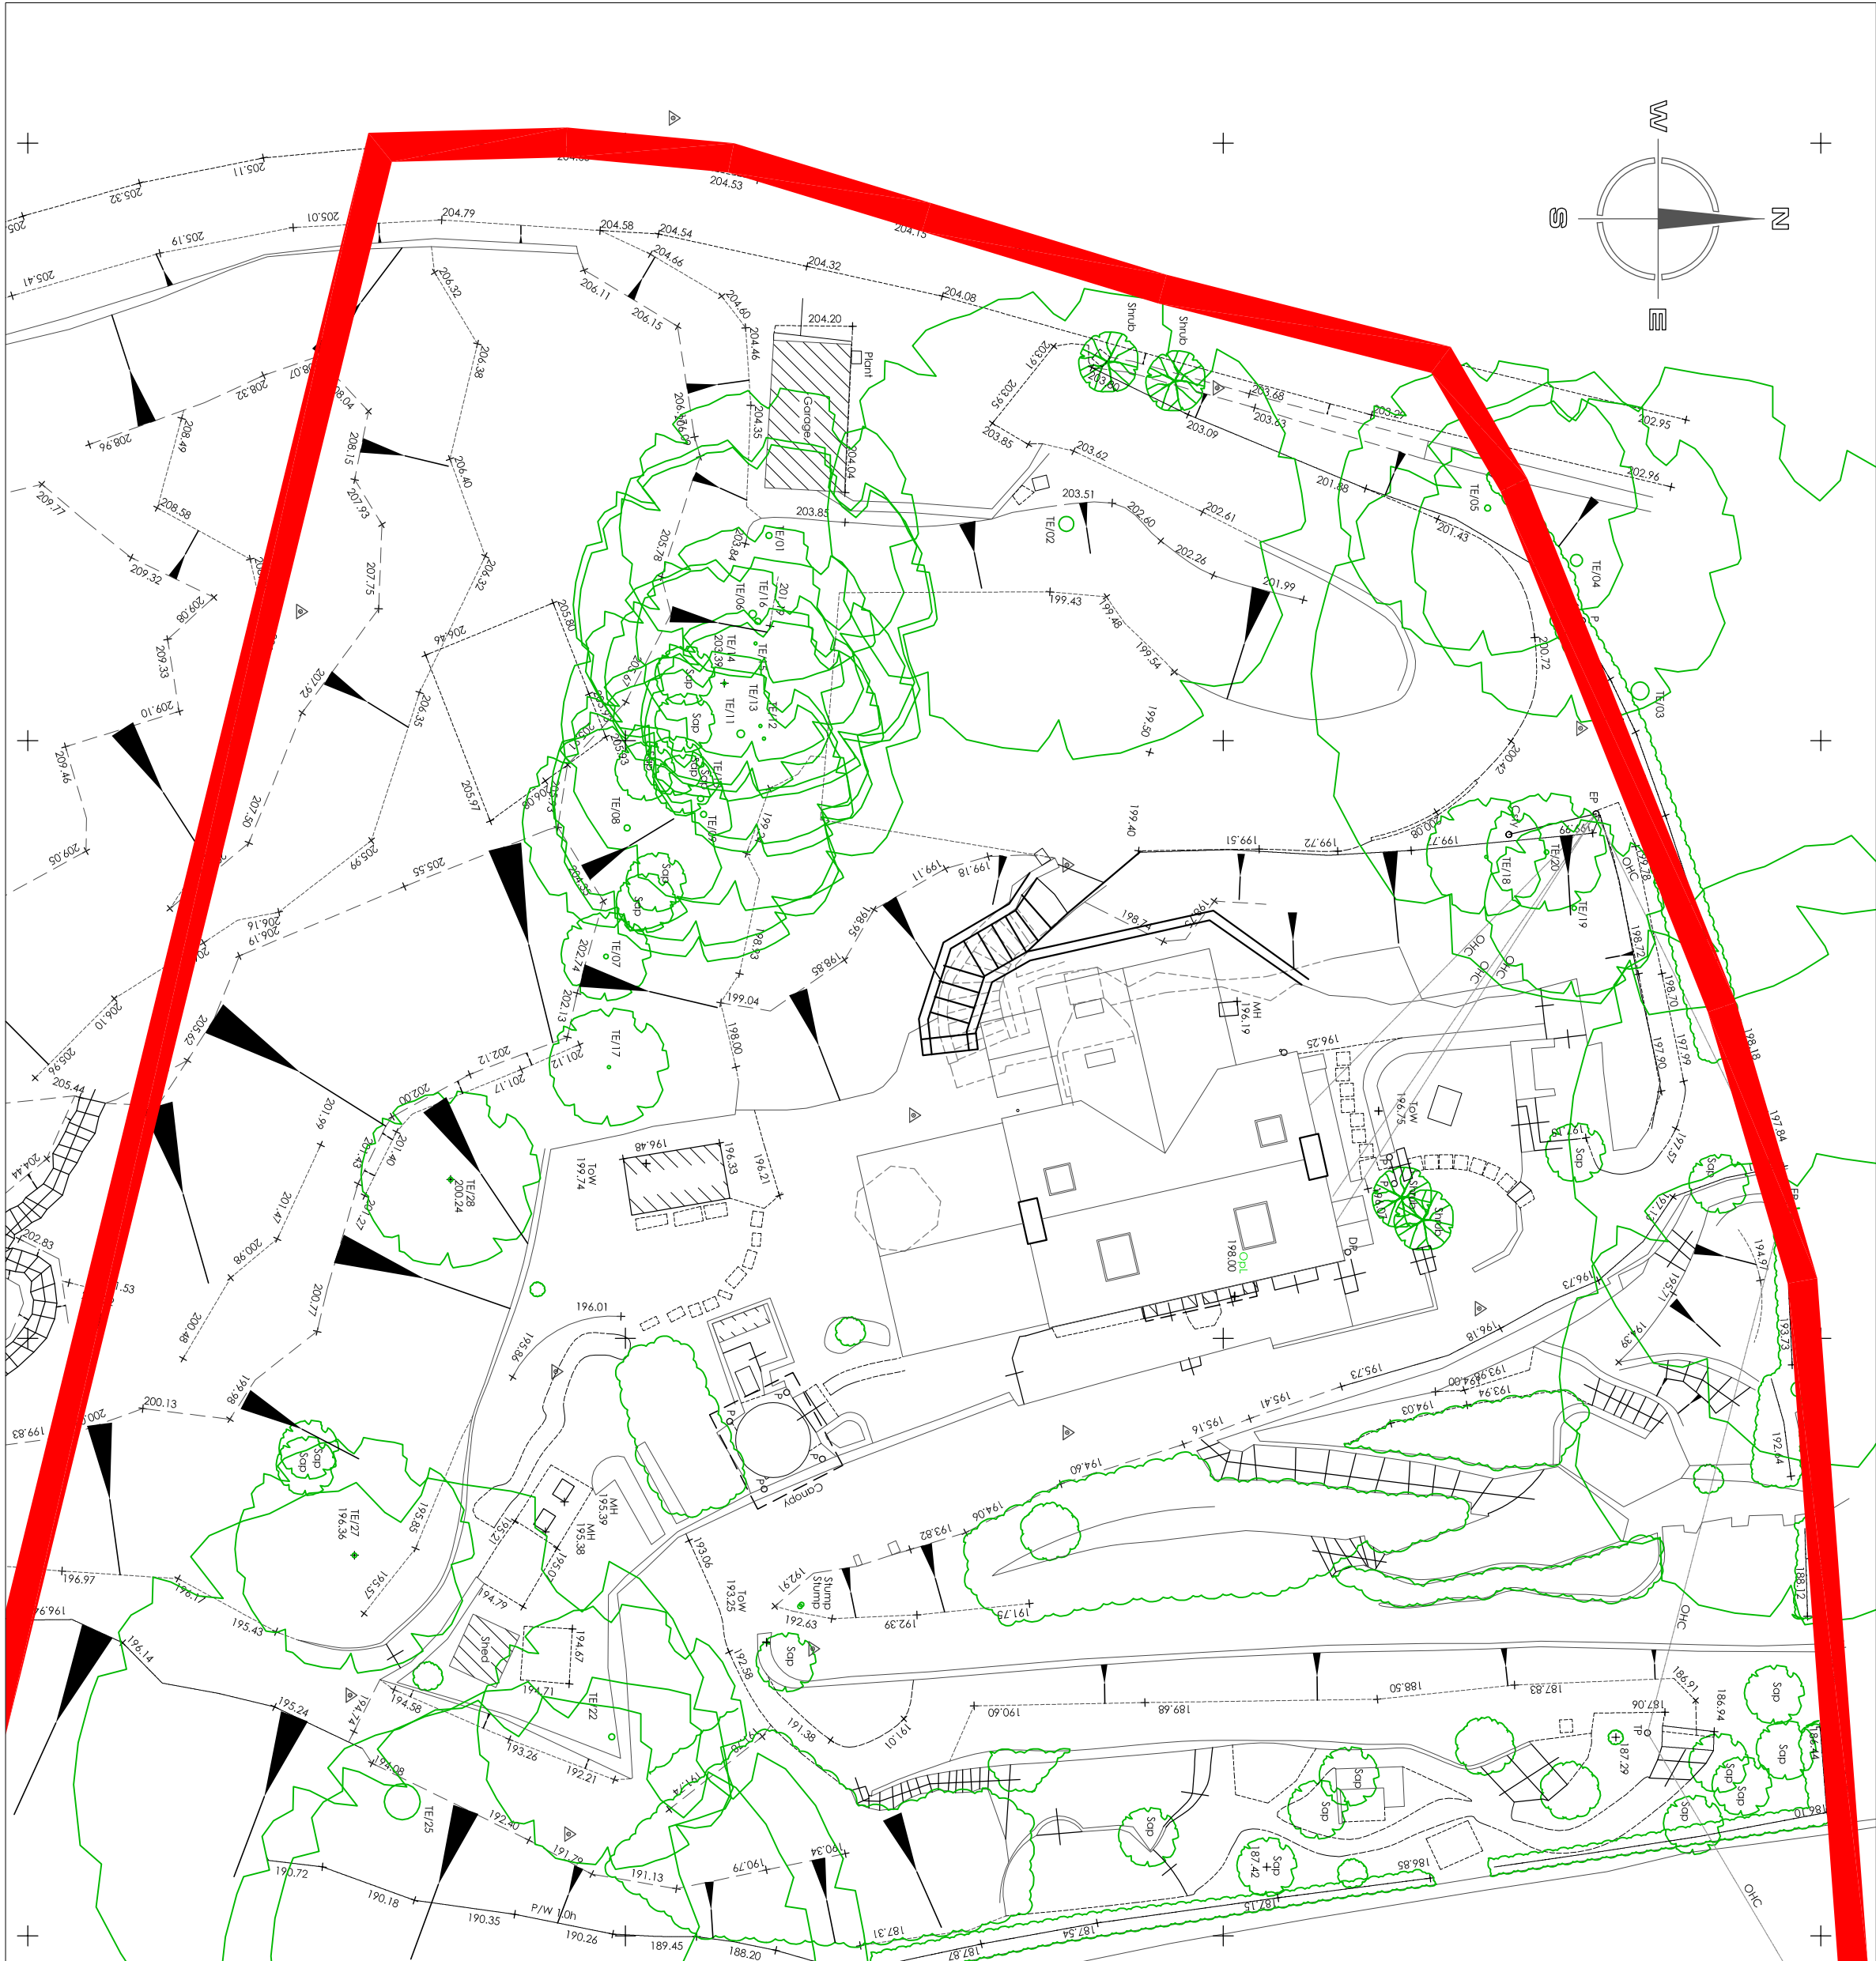

SITE LAYOUT PLAN 1:200

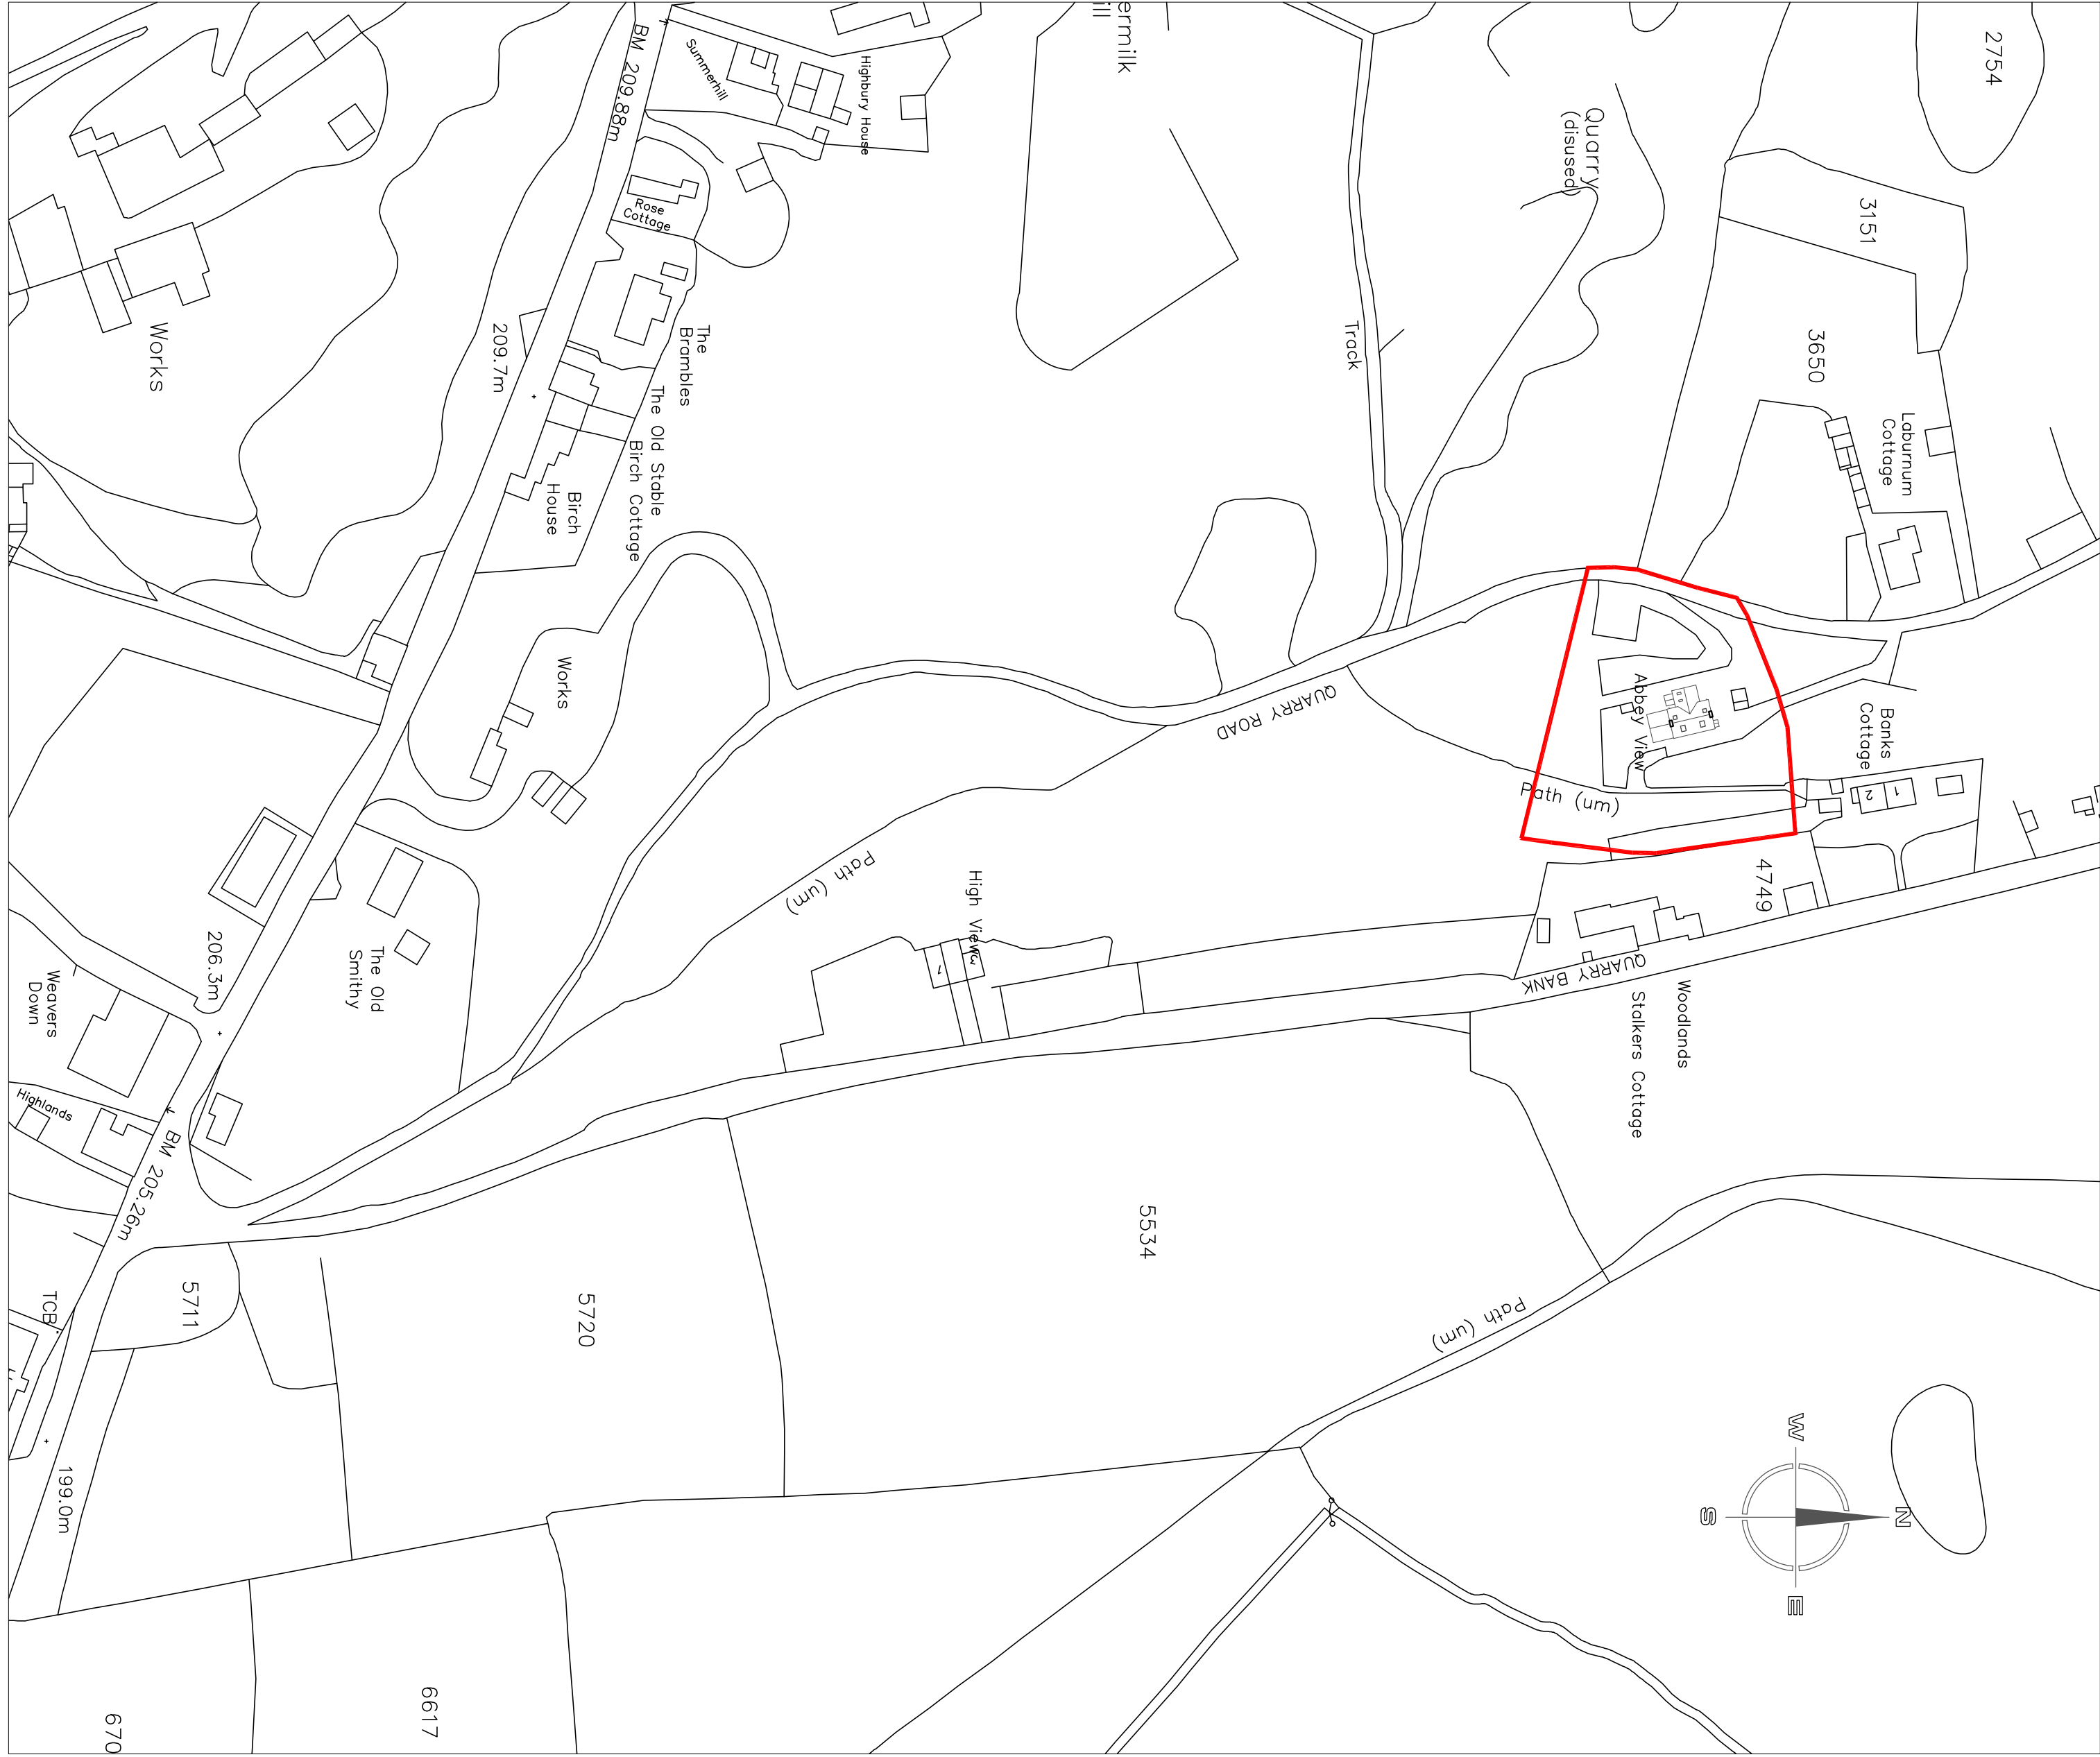

SITE LOCATION PLAN 1:1250

Drawn
PLANNING
Date
April 22
Scale @A1 As Noted
Project No.
01118 AL(0)05
Rev
A

Hewitt&Carr Architects
A. Design House 117-19 Leek Road, Cheddale, ST10 1JE
T. 0153 575889
E. enquiries@hccarchitects.co.uk
W. www.hccarchitects.co.uk

Client
Mr and Mrs S Clarke
Project
Proposed extension and alterations to
existing cottage
PLANNING
Title
SITE LOCATION AND LAYOUT