


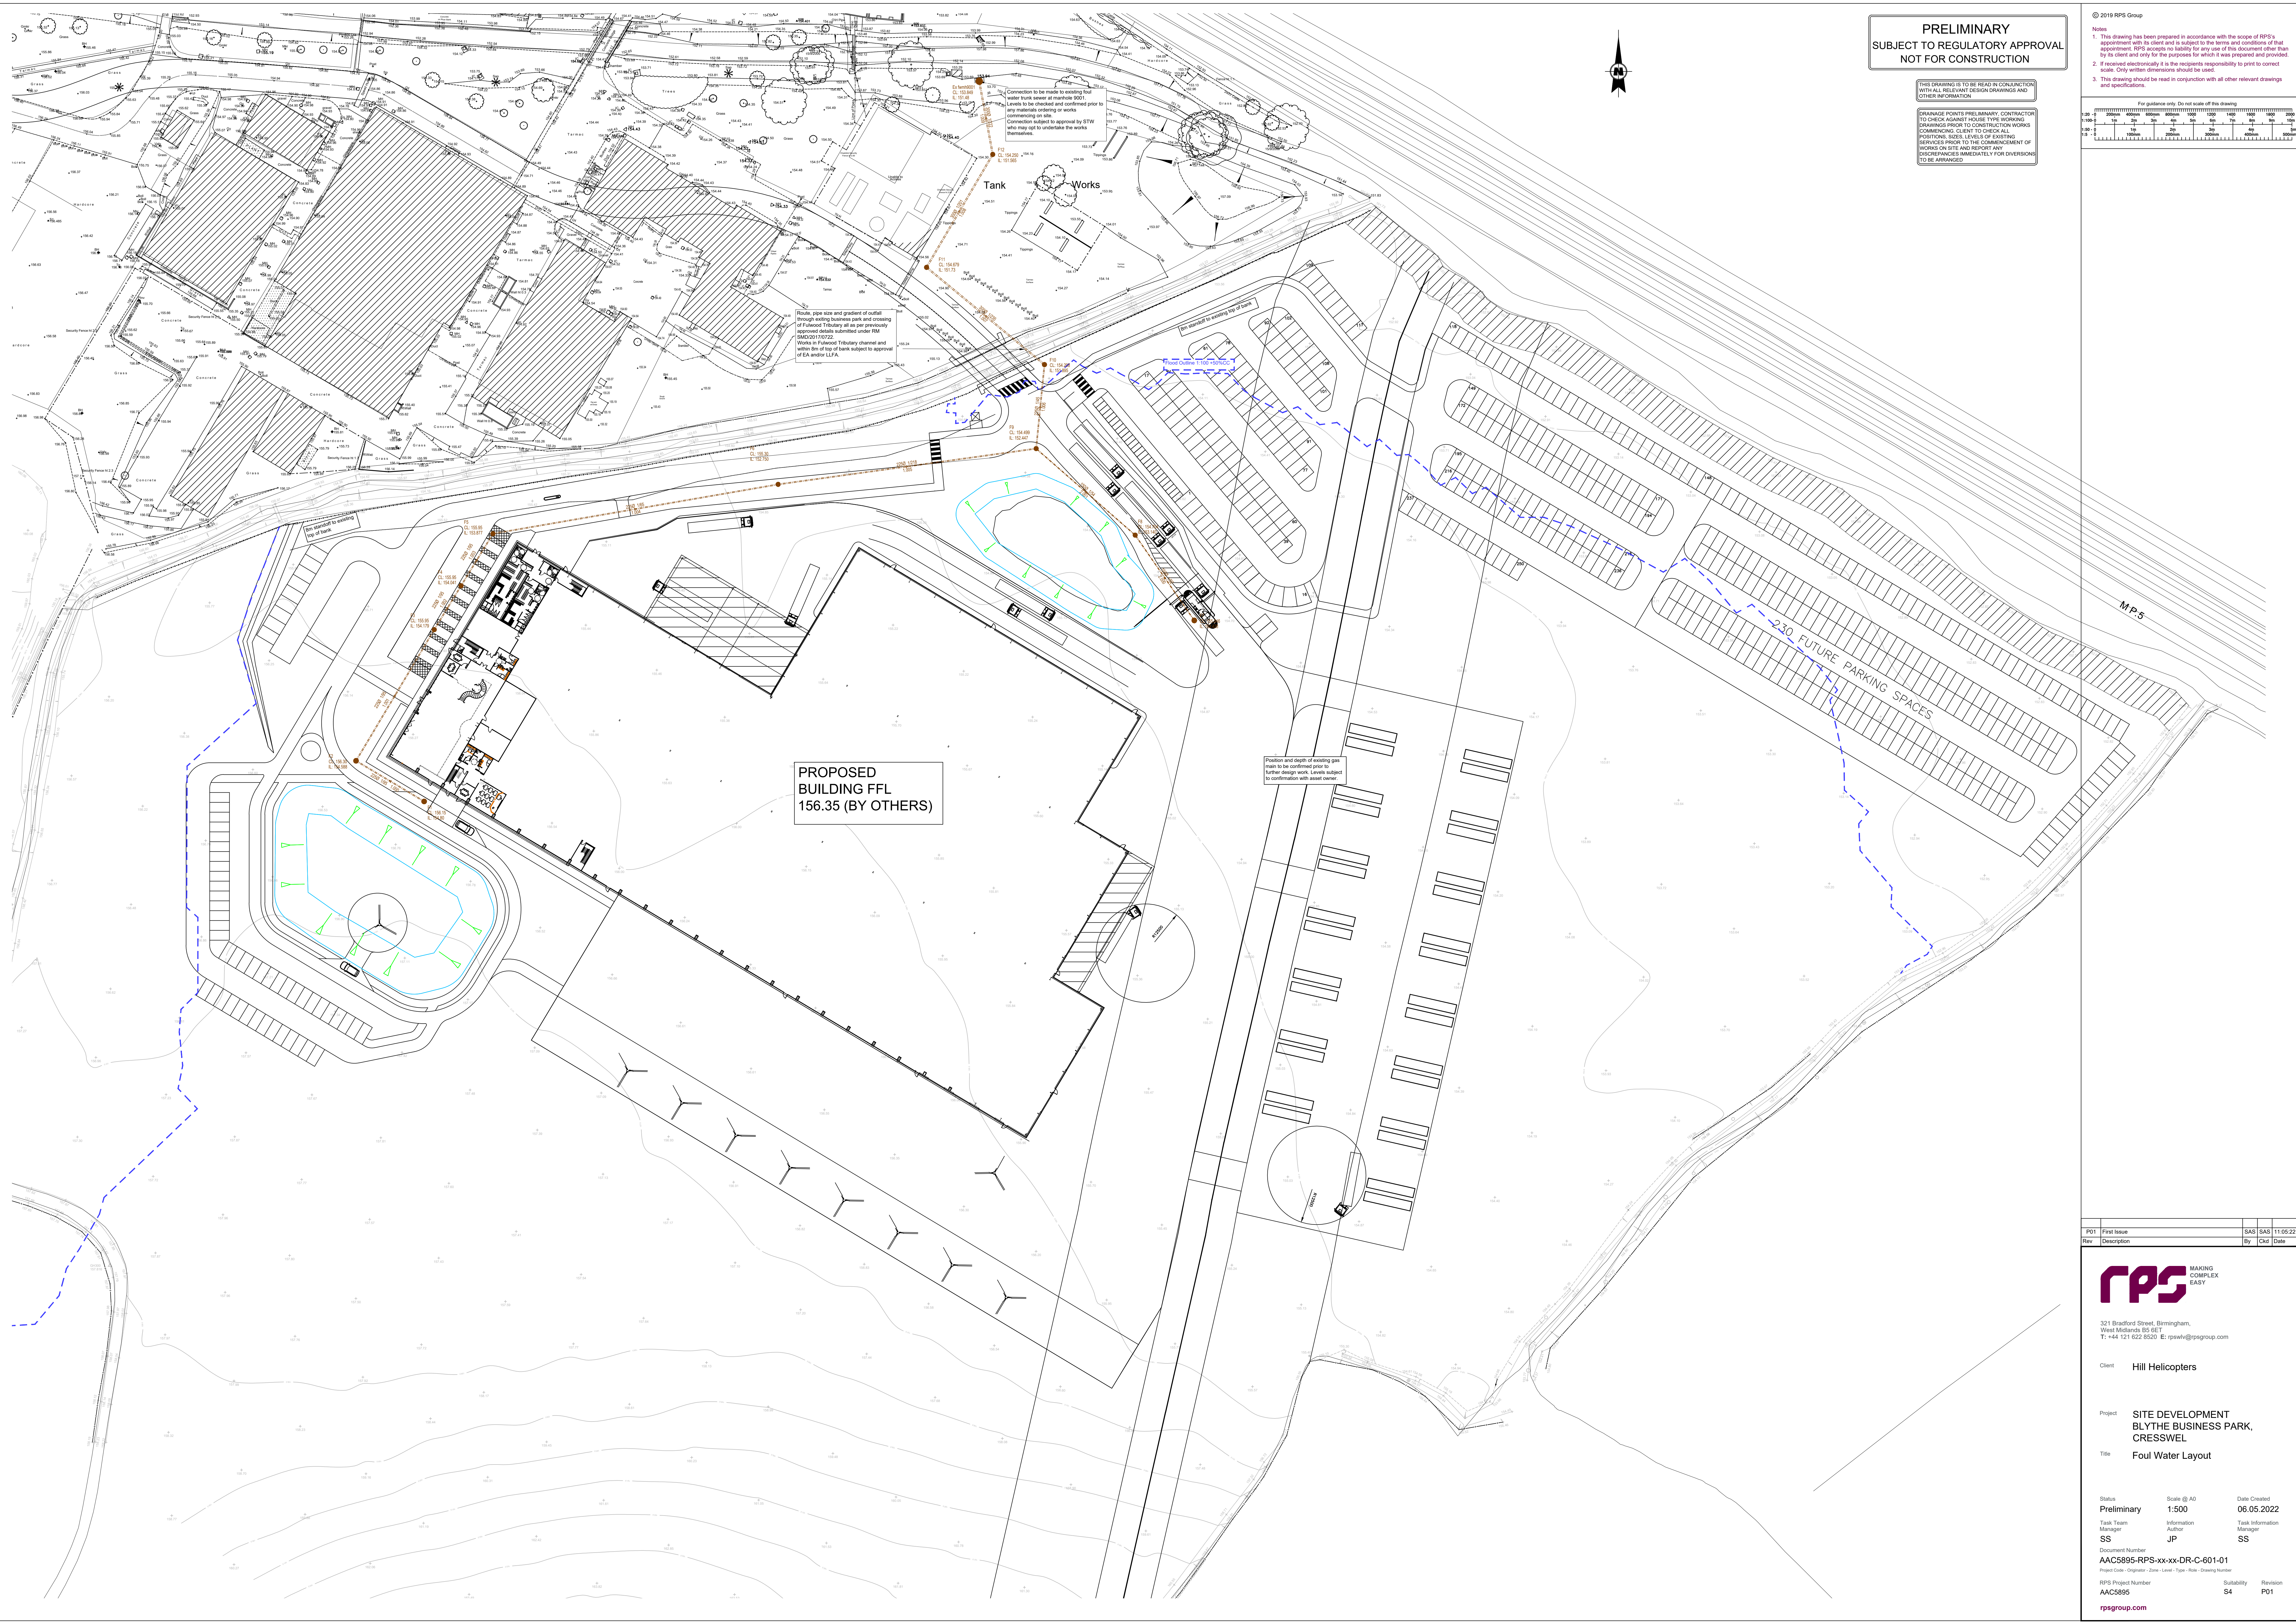


PRELIMINARY  
SUBJECT TO REGULATORY APPROVAL  
NOT FOR CONSTRUCTION

THIS DRAWING IS TO BE READ IN CONJUNCTION  
WITH ALL RELEVANT DESIGN DRAWINGS AND  
OTHER INFORMATION

DRAINAGE POINTS PRELIMINARY. CONTRACTOR  
TO CHECK AGAINST HOUSE TYPE WORKING  
DRAWINGS PRIOR TO CONSTRUCTION WORKS.  
COMMENCING CLIENT TO CHECK ALL  
POSITIONS, SIZES, LEVELS OF EXISTING  
SERVICES PRIOR TO THE COMMENCEMENT OF  
WORKS ON SITE AND REPORT ANY  
DISCREPANCIES IMMEDIATELY FOR DIVERSIONS  
TO BE ARRANGED

© 2019 RPS Group

- Notes
1. This drawing has been prepared in accordance with the scope of RPS's appointment with its client and is subject to the terms and conditions of that appointment. RPS accepts no liability for any use of this document other than by its client and only for the purposes for which it was prepared and provided.
  2. If received electronically it is the recipient's responsibility to print to correct scale. Only written dimensions should be used.
  3. This drawing should be read in conjunction with all other relevant drawings and specifications.

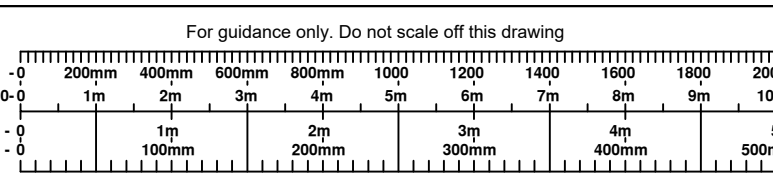

|     |             |     |     |          |
|-----|-------------|-----|-----|----------|
| PV1 | First Issue | SAS | SAS | 11.05.22 |
| Rev | Description | By  | Chk | Date     |

**rps** MAKING COMPLEX EASY

321 Bradford Street, Birmingham,  
West Midlands B5 6ET  
T: +44 121 622 8500 E: rps@rpsgroup.com

Client: Hill Helicopters

Project: SITE DEVELOPMENT  
BLYTHE BUSINESS PARK,  
CRESSWEL

Title: Foul Water Layout

Status: Preliminary  
Task Team Manager: SS  
Document Number: AAC5895-RPS-xx-xx-DR-C-601-01  
Project Code: Originator - Zone - Level - Type - Role - Drawing Number  
RPS Project Number: AAC5895  
Sustainability: S4  
Date Created: 06.05.2022  
Task Information Manager: JP  
Task Information Manager: SS  
Revision: P01