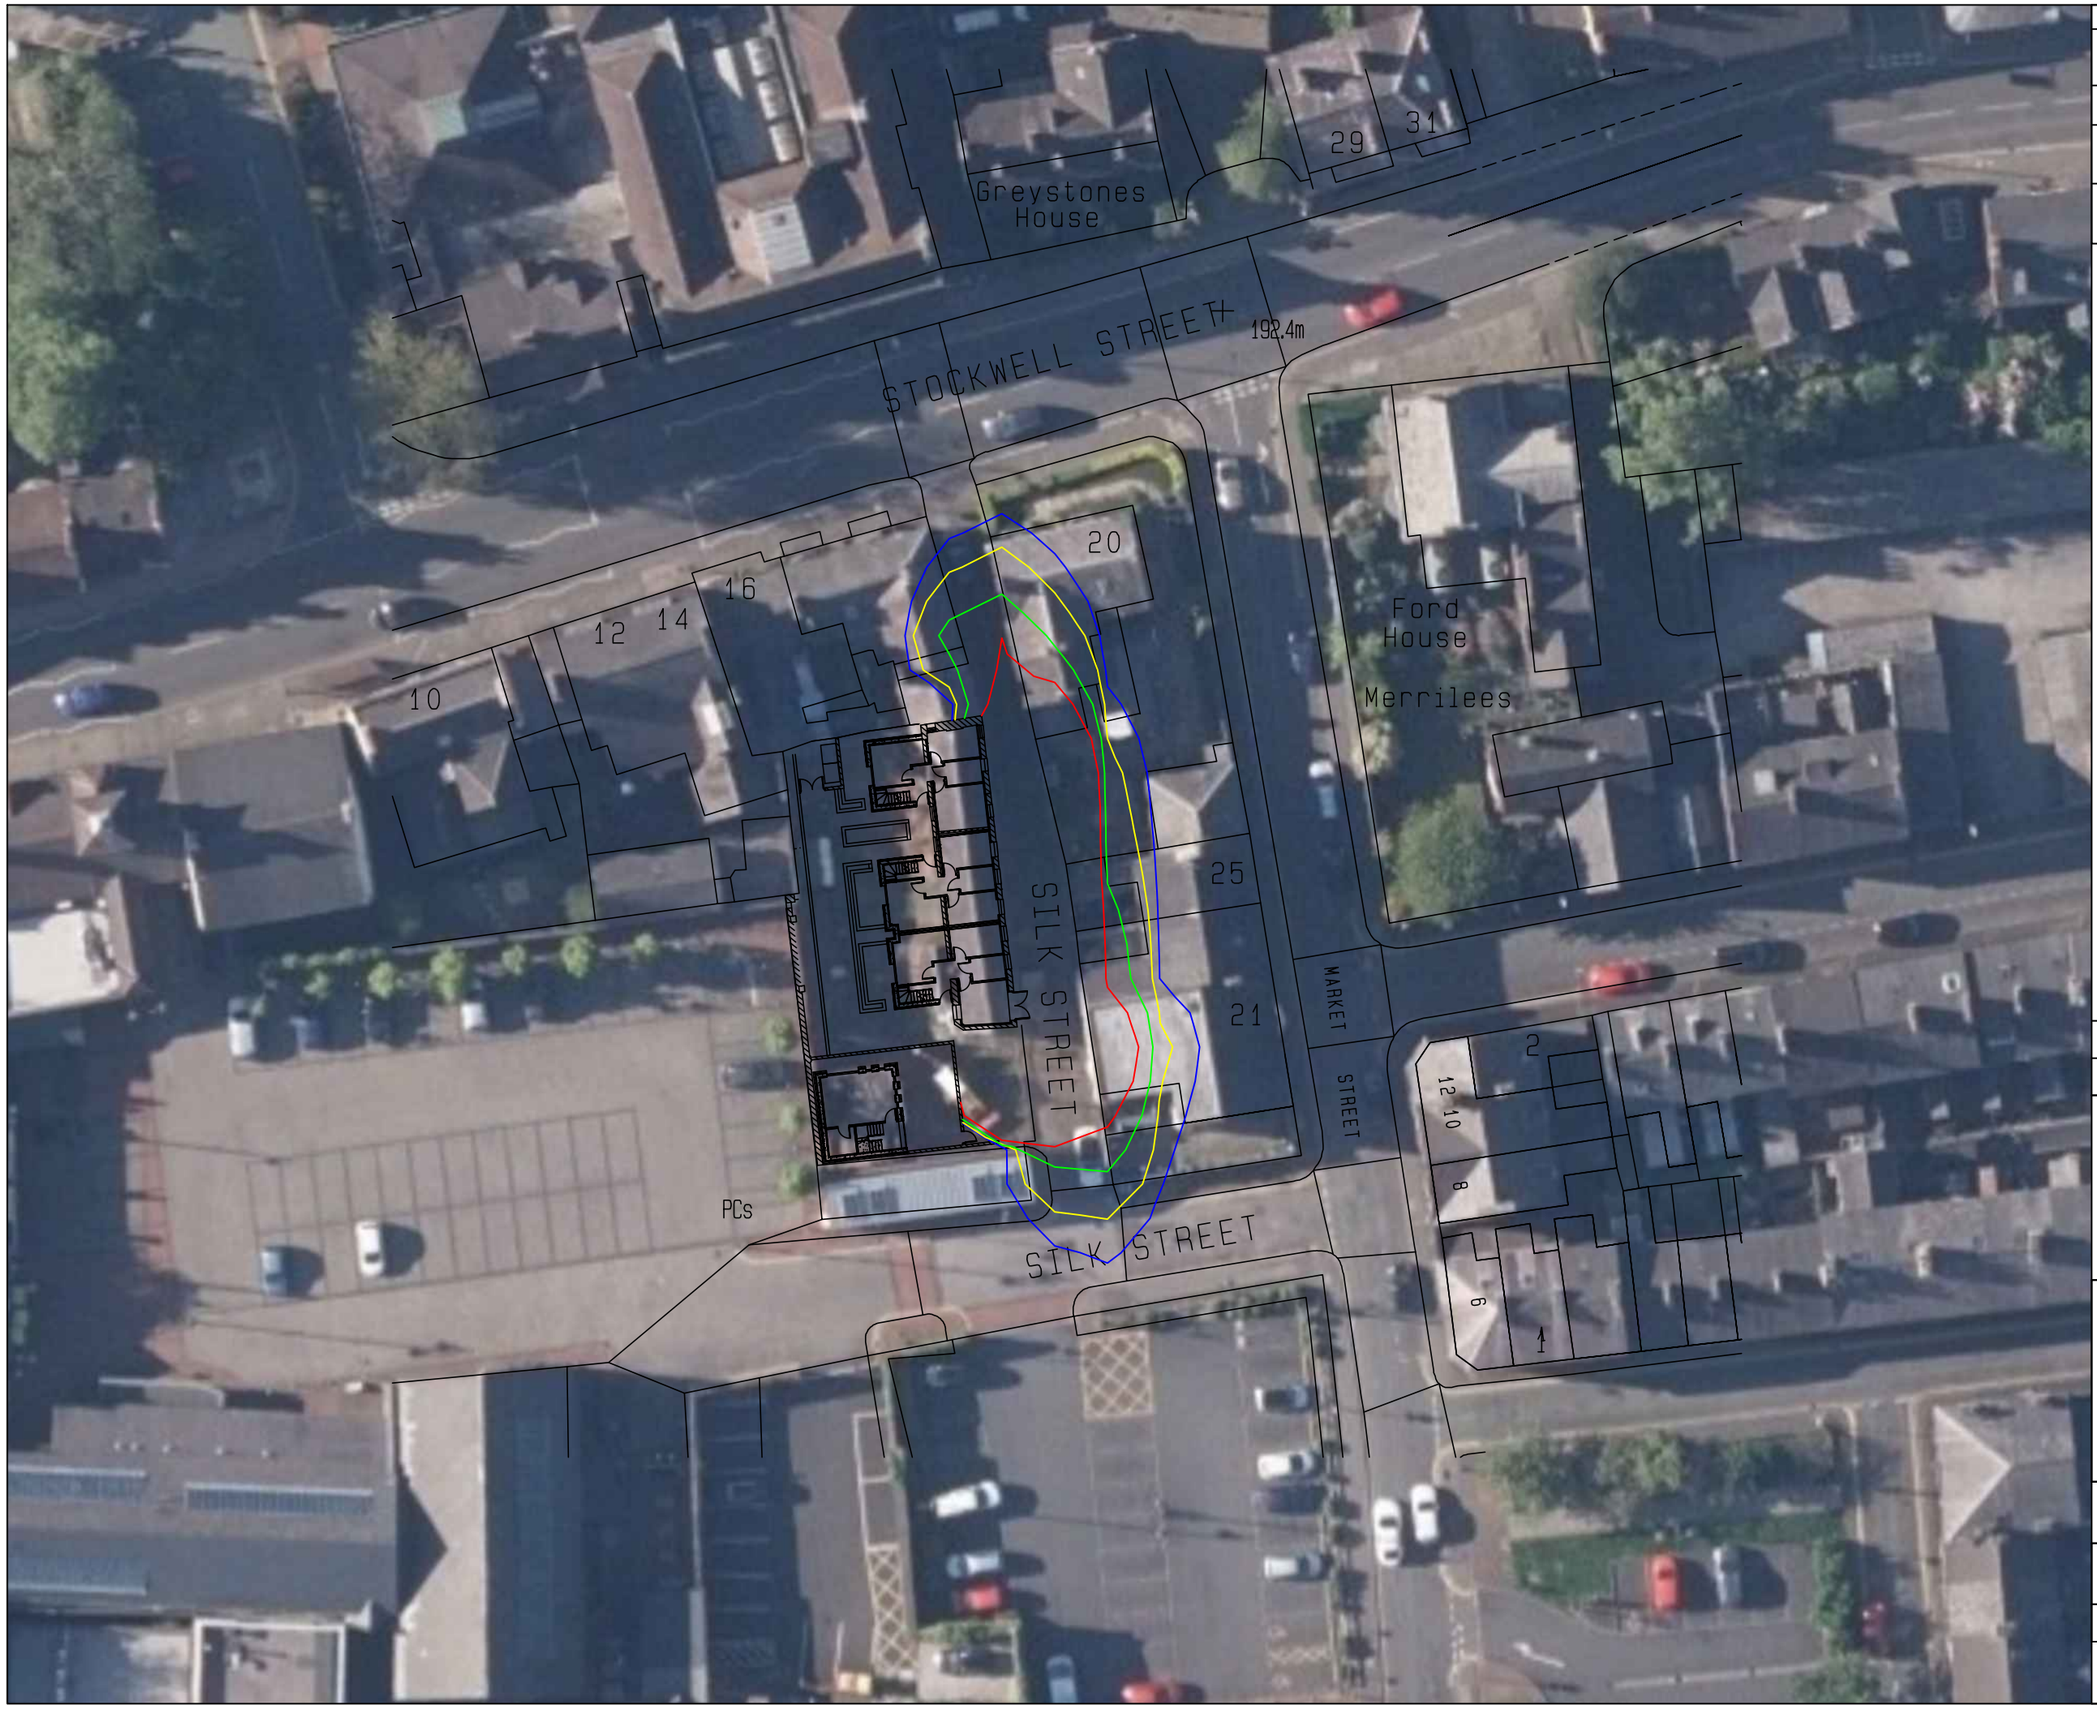


Notes:

1. This drawing is confidential and may not be reproduced, manufactured or exploited in whole or part without written consent.
2. Dimensions are not to be scaled from this drawing.
3. Official issues of this drawing are in paper or pdf format only. Dwg files are for reference only.
4. This drawing is for environmental planning purposes only and shall not be used for any other purpose.

Isolines

- 0.1 lx
- 0.2 lx
- 0.5 lx
- 1.0 lx

Rev	Date	Details	Drawn

Project	Units 2–4 Silk Street

Light Spill

Strenger Ltd

Date	Scale	Drawn
MAY 22	NTS	DC

Drawing No.	SK–03
Status	FOR ENV' PLANNING

Checked	Print
OAO	A3