


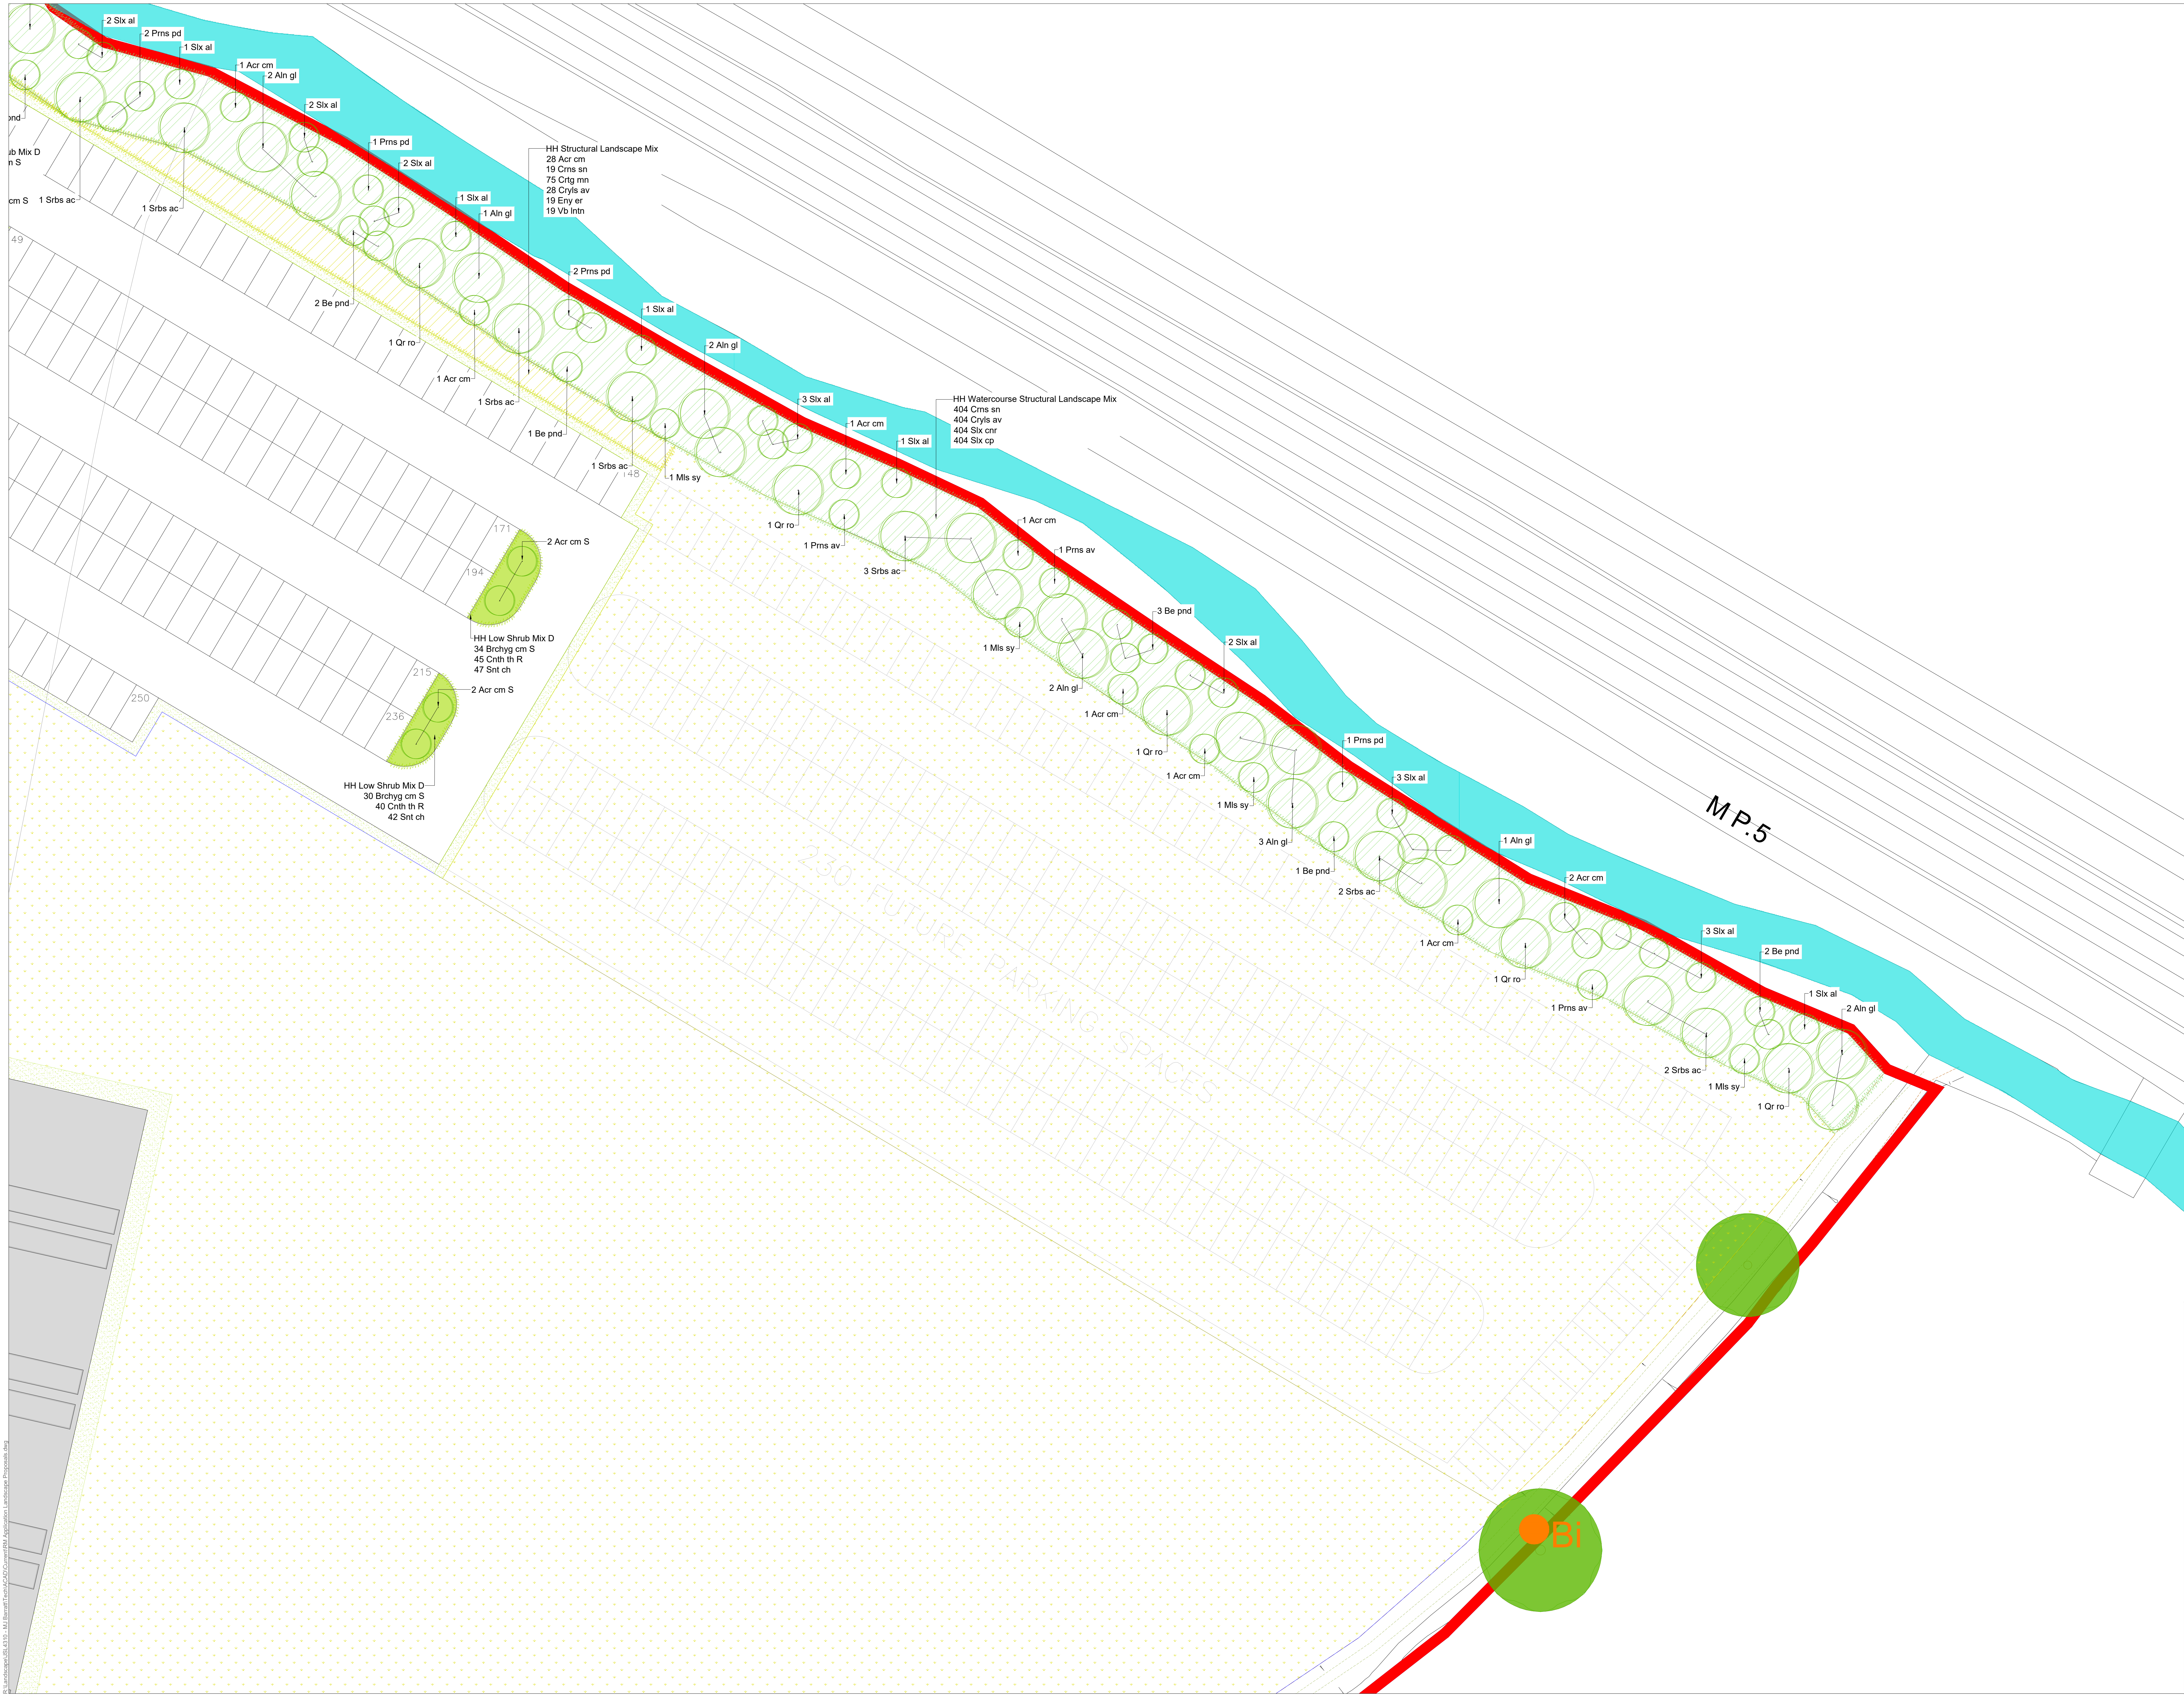

© 2021 RPS Group

Notes

1. This drawing has been prepared in accordance with the scope of RPS's appointment with its client and is subject to the terms and conditions of that appointment. RPS accepts no liability for any use of this document other than by its client and only for the purposes for which it was prepared and provided.

2. If received electronically it is the recipient's responsibility to print to correct scale. Only written dimensions should be used.

3. This drawing should be read in conjunction with all other relevant drawings and specifications.

Drawing Scale Bar (ensure drawing is printed to the correct sheet size)

1:200 @ A0

0m

20m

40m

60m

80m

100m

120m

140m

160m

180m

200m

Safety, Health & Environment Information

In addition to the hazards / risks normally associated with the types of work detailed on this drawing take note below. It is assumed that all works on this drawing will be carried out by a competent contractor, working, where appropriate, to an appropriate method statement.

Construction risks

Maintenance/Cleaning risks

Demolition/Adaption risks

Landscape Key

Existing trees to be retained

Existing vegetation to be retained

Proposed structural landscape planting mix

Proposed watercourse structural landscape planting mix

Proposed standard tree planting

Proposed shrub planting

Proposed hedge planting

Proposed grassed areas (close mown)

Wildflower and grass seed mix
E81 Seed (General Purpose Meadow Mixes supplied by Ecovagrange Seeds (or equal approved))

Pond Edge Wildflower and grass seed mix
E81 Pond Edge Mixes supplied by Ecovagrange Seeds (or equal approved)

Swift box locations
(show position, direction and type to be agreed with ecovagrange)

Bird box locations
(show position, direction and type to be agreed with ecovagrange)

Bat box locations
(show position, direction and type to be agreed with ecovagrange)

Rev	Description	By	Chk	Date

321 Bradford Street,
Birmingham, B5 6ET
T: 0121 6205550 E: rpsuk@rpsgroup.com

Client

Hill Helicopters

Project

Proposed Commercial Development, Blythe Valley Business Park

Title

Reserved Matters Landscape Proposals - Detailed Soft Landscape Proposals (3 of 5)

Status

Preliminary

Scale

1:200 @A0

Date Created

May 2022

Task Team Manager

DB

Information Author

DB

Task Information Manager

DB

Document Number

JSL4310-RPS-XX-XX-DR-L-9004

Project Code - Originator - Zone - Level - Type - Role - Drawing Number

RPS Project Number

JSL4310

Suitability

S3

Revision

P01

rpsgroup.com