
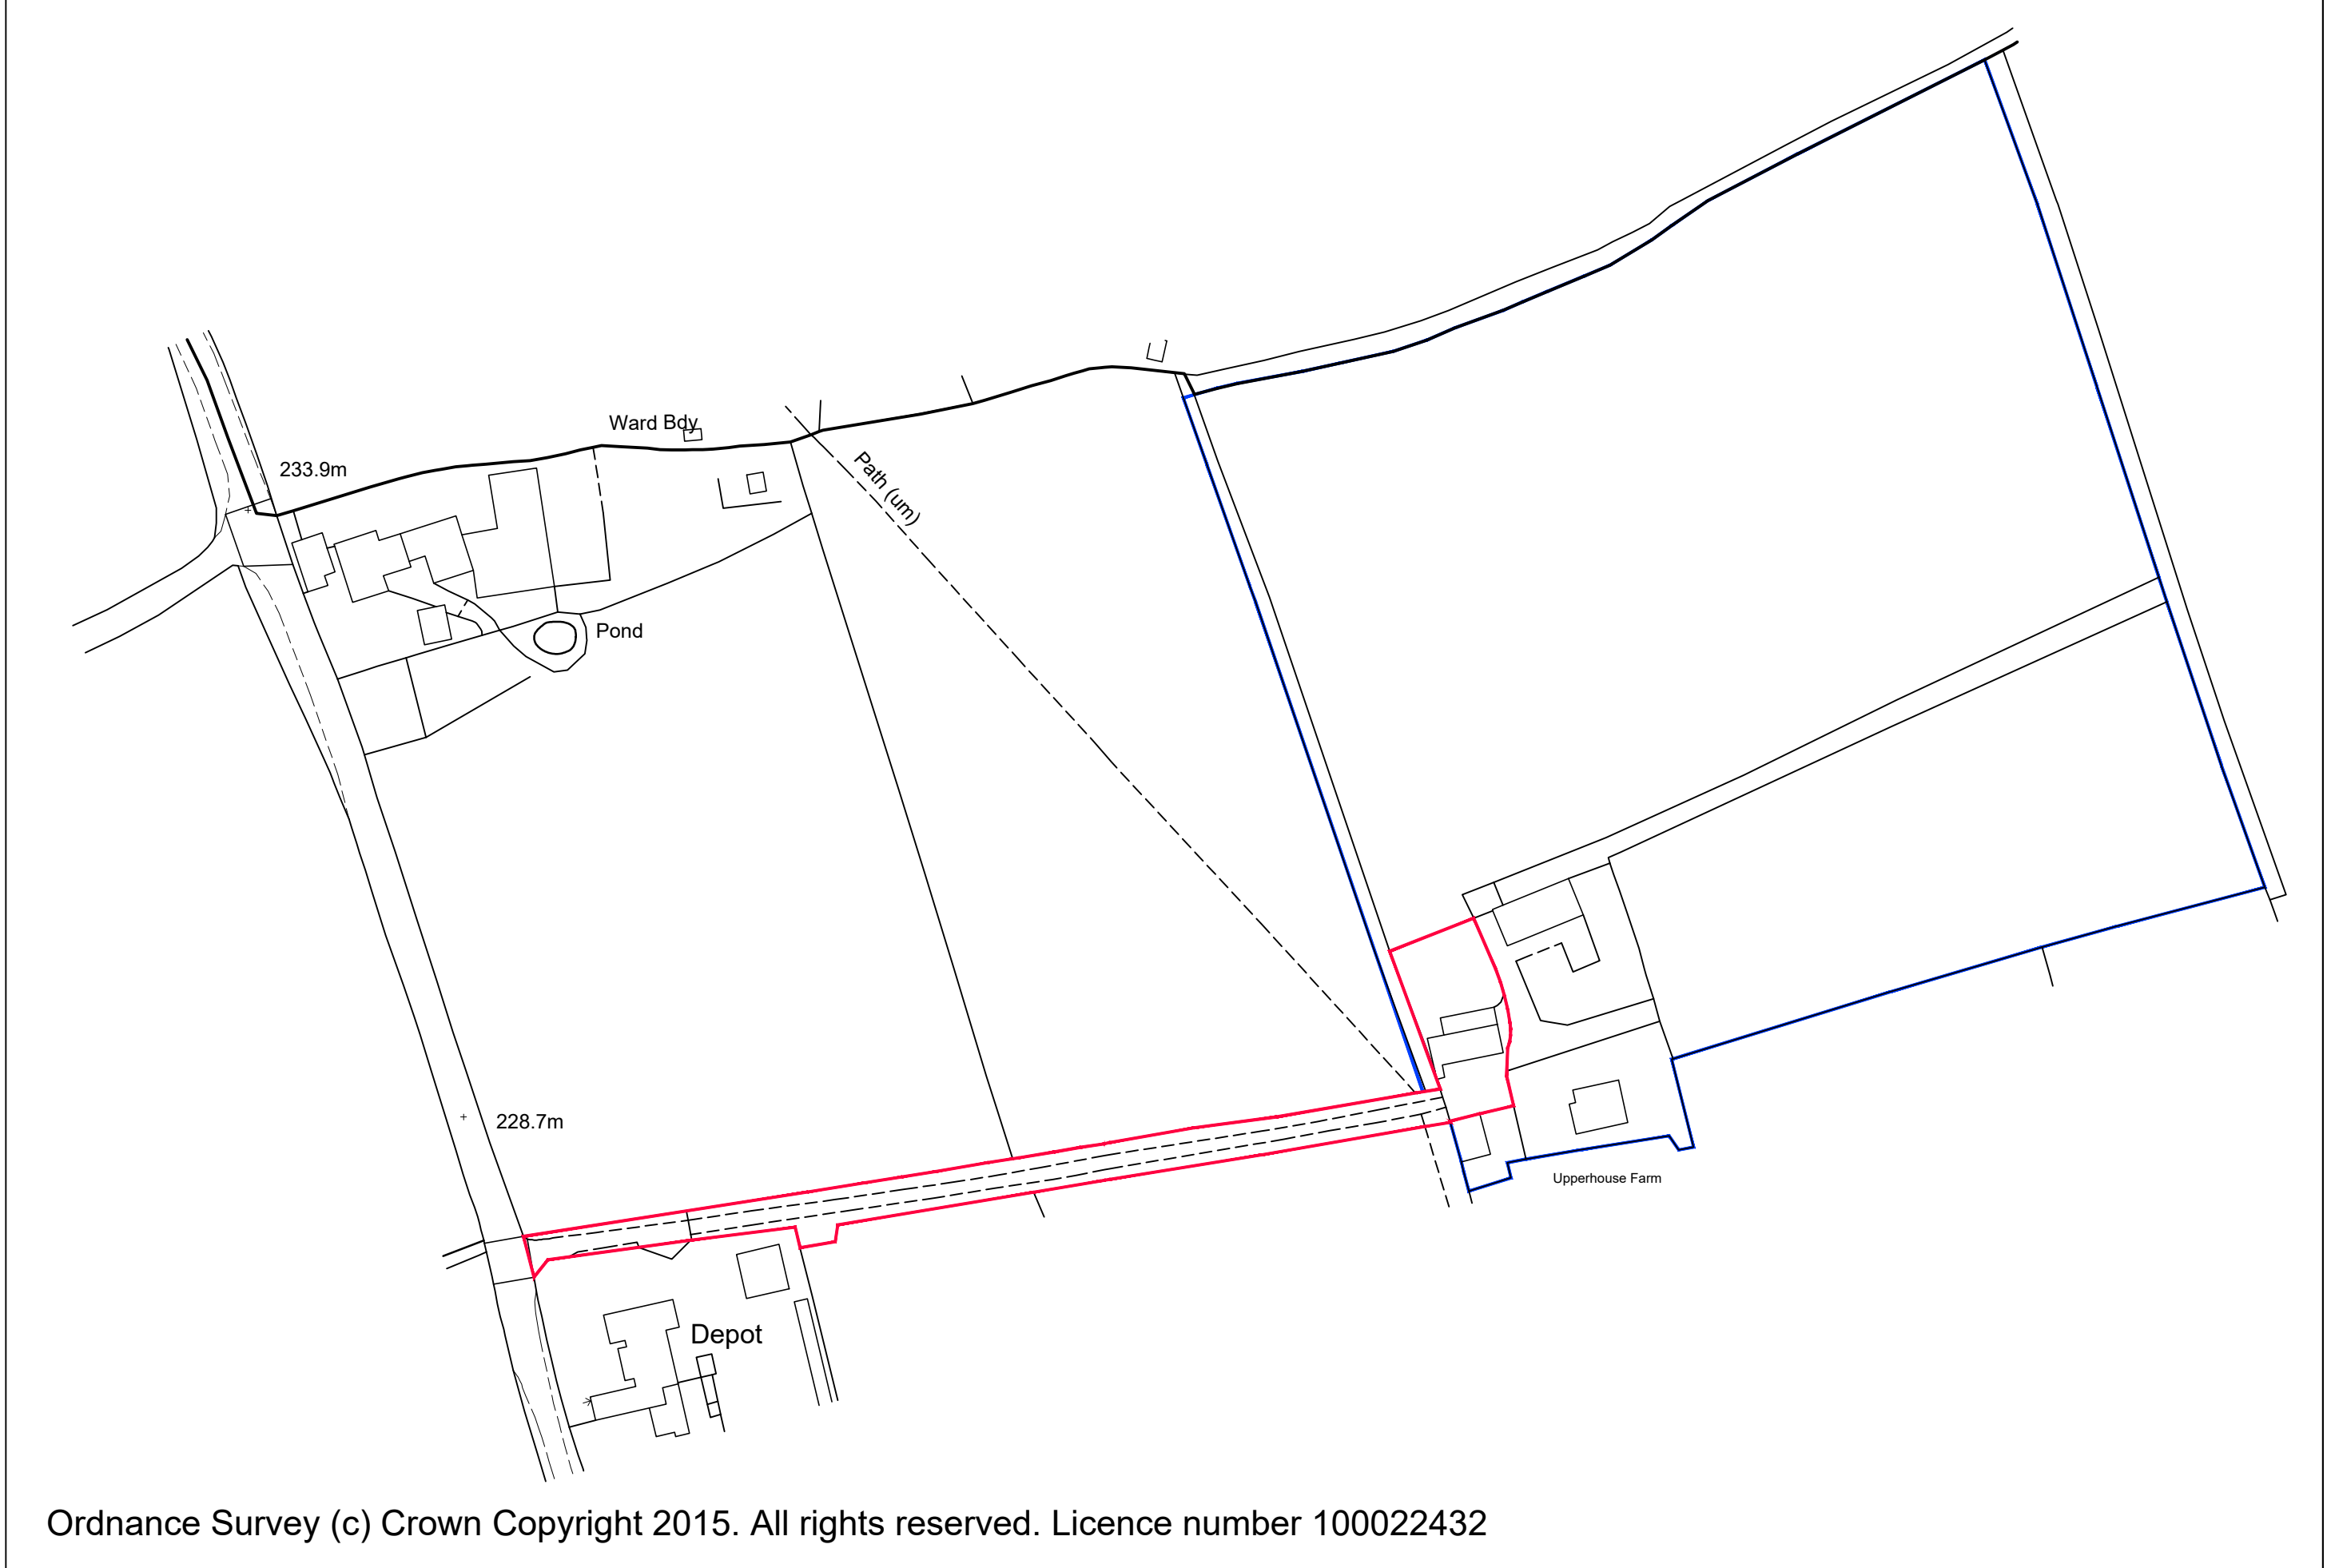


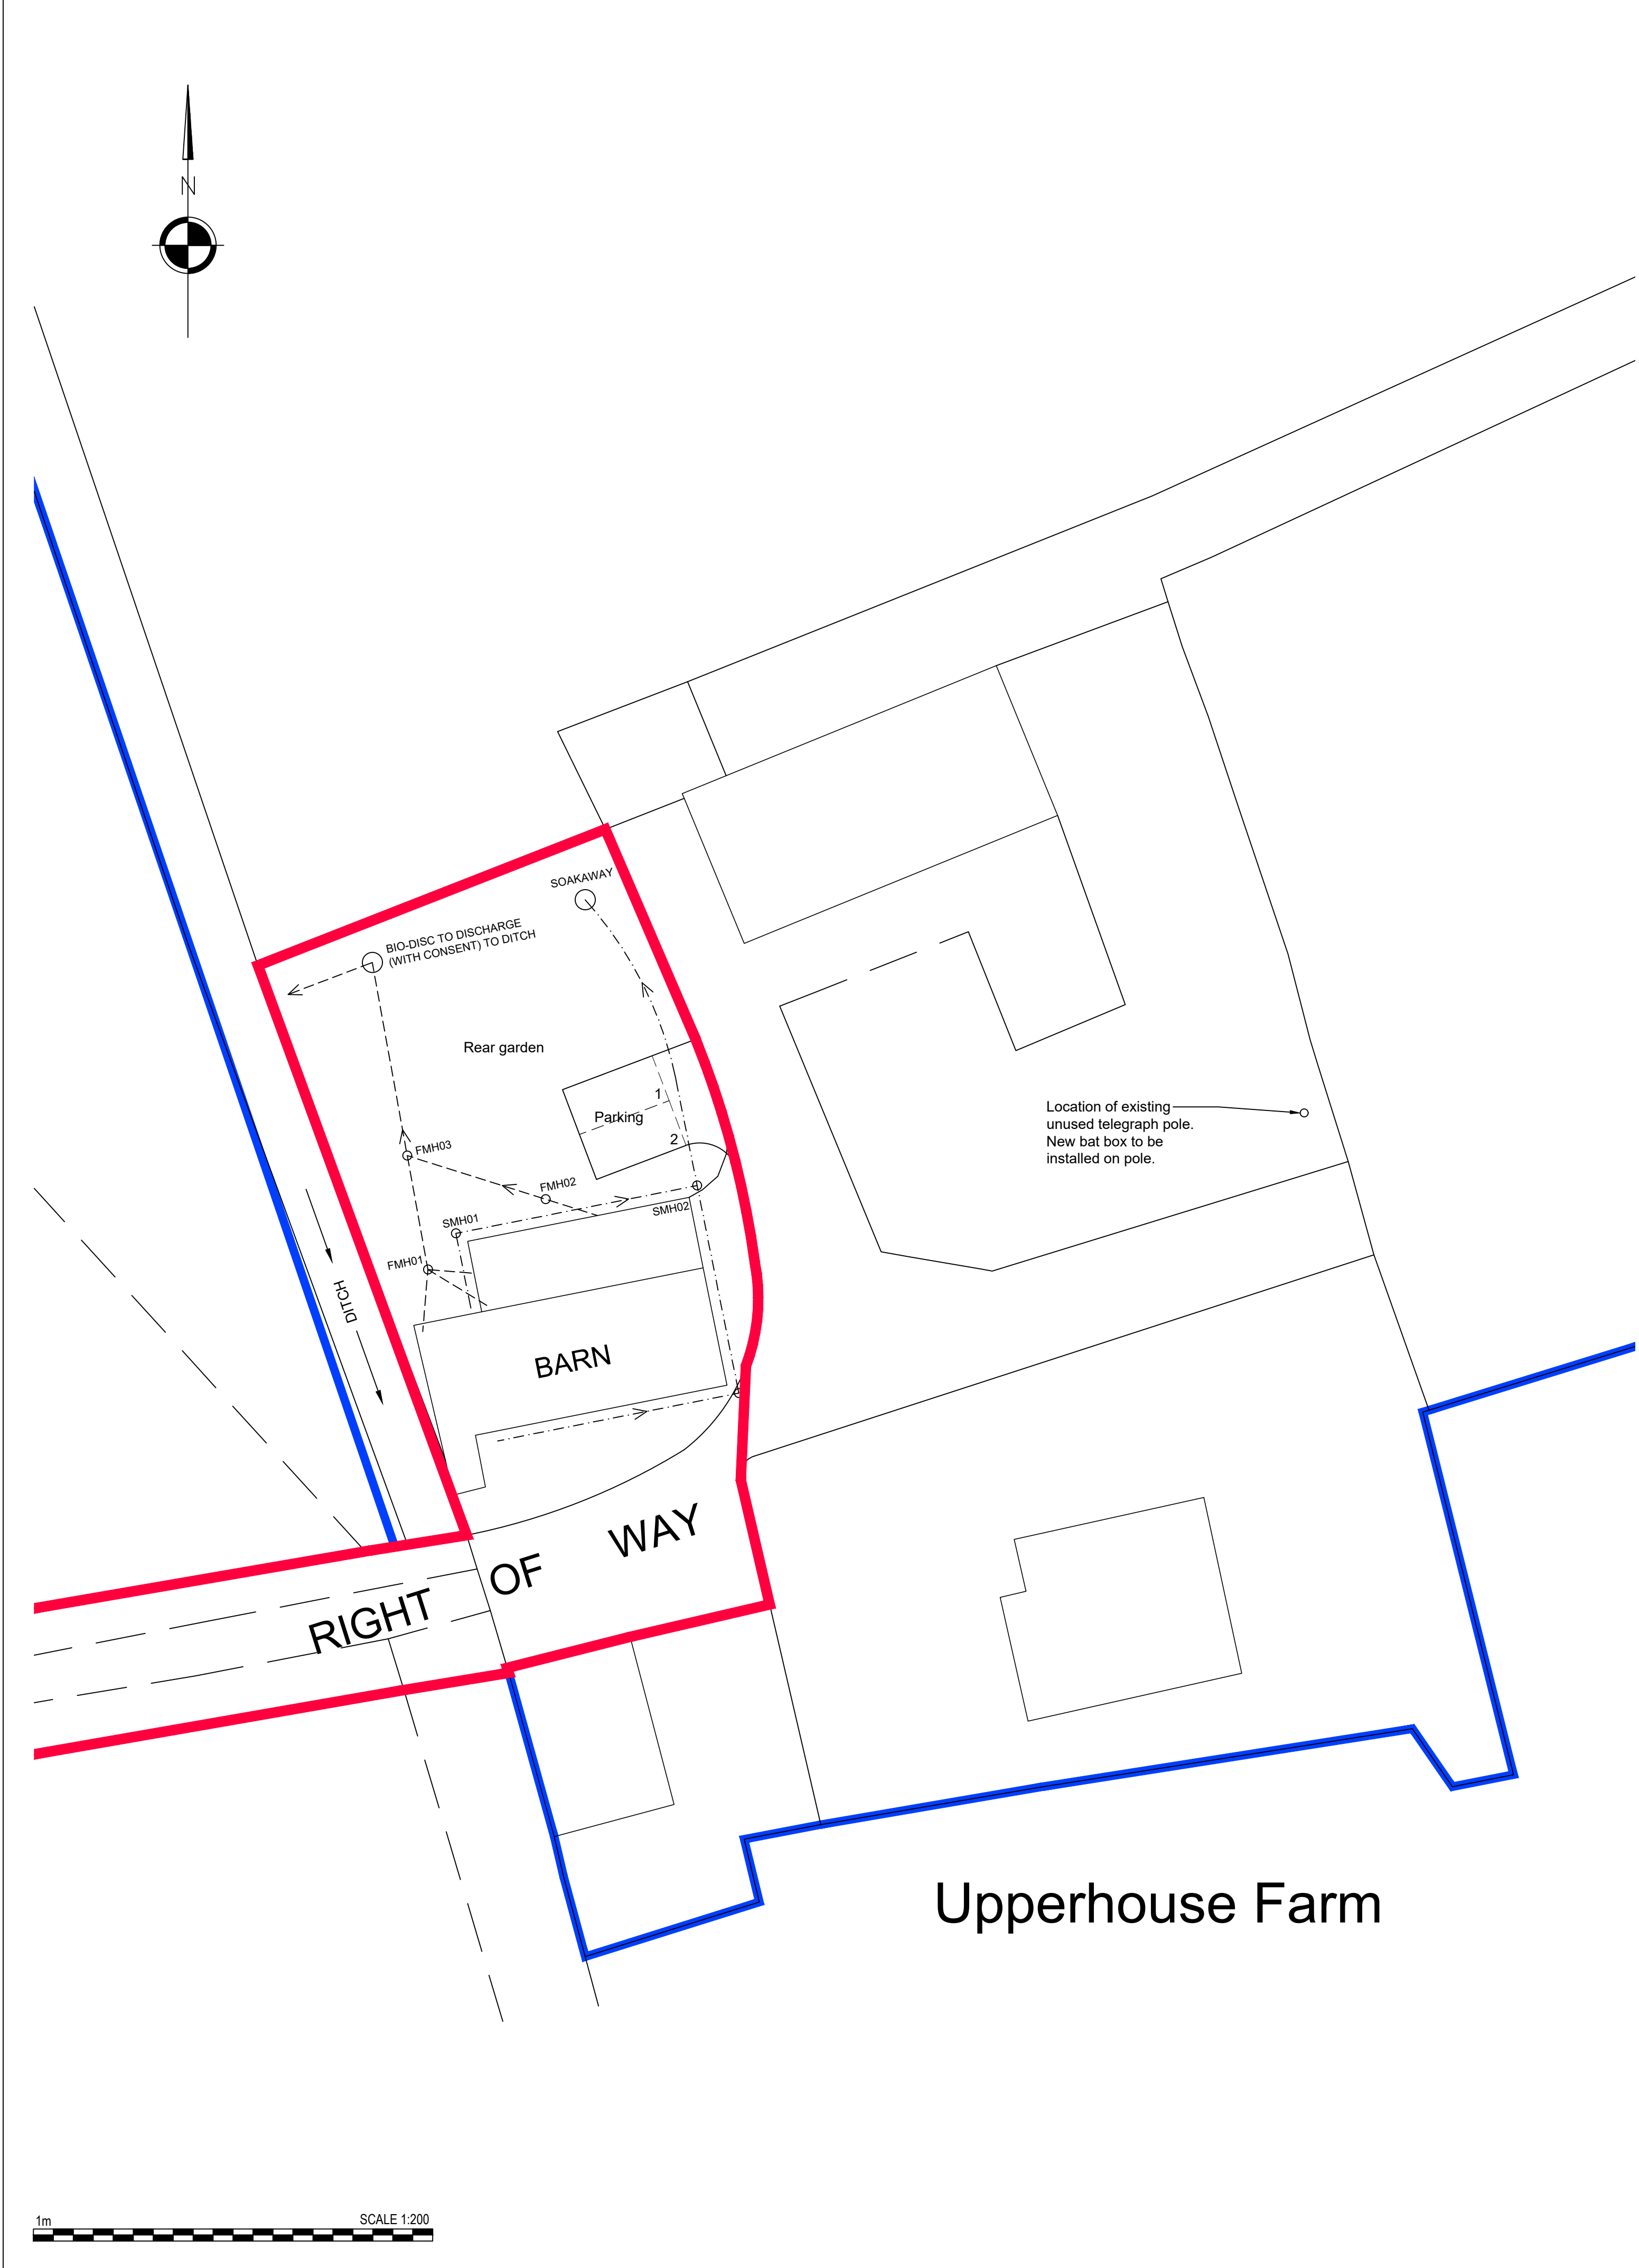

LOCATION PLAN
SCALE 1:1250


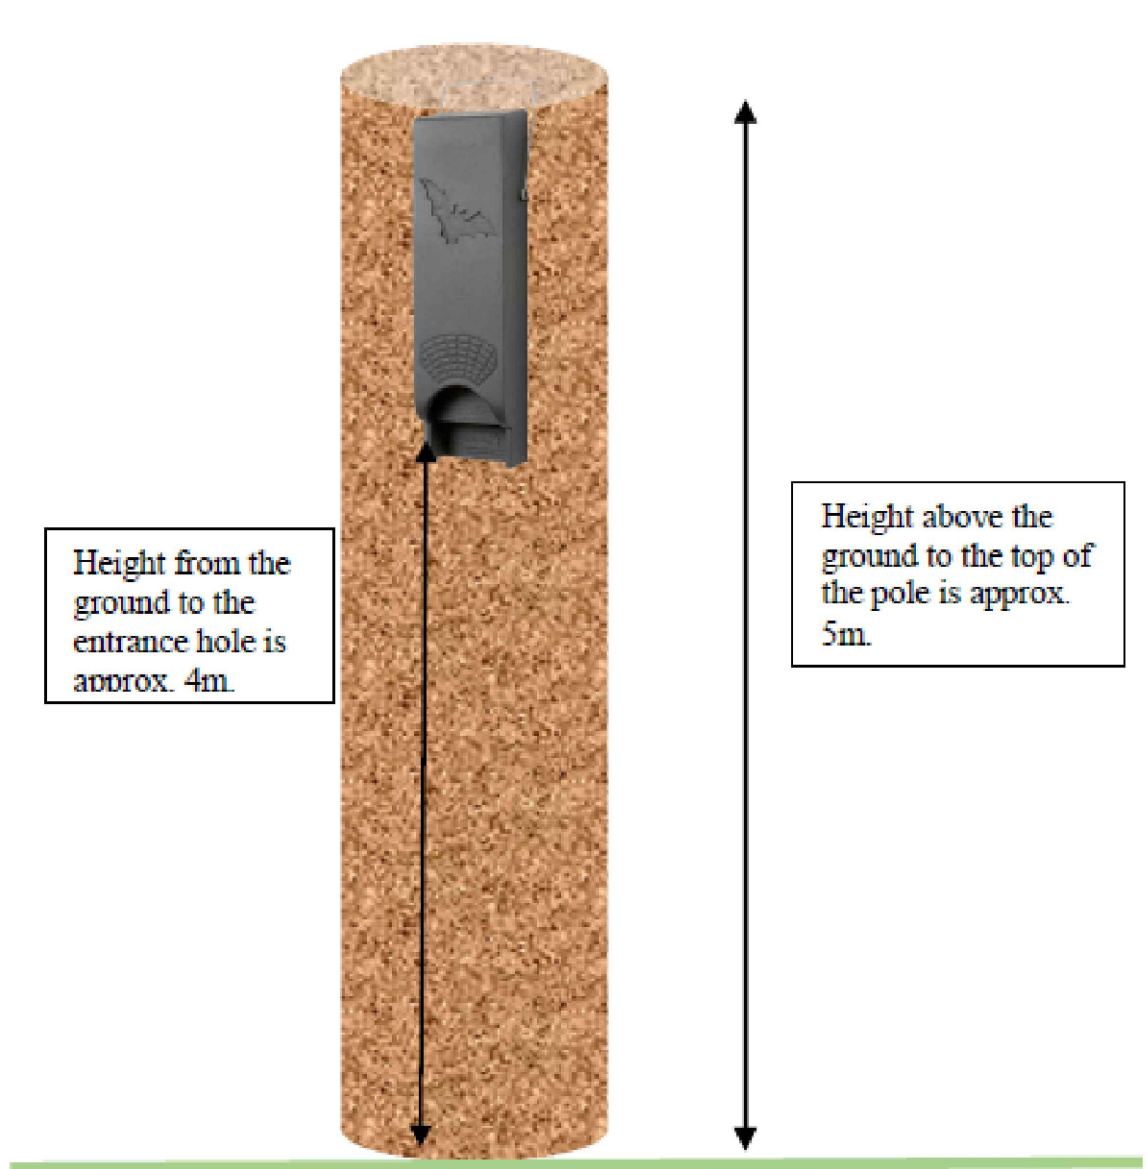


IMAGE OF TYPICAL POLE MOUNTED BAT BOX

A	i. Red line boundary amended.	24.06.22	CM
Rev	Details	Date	By

The copyright of this drawing and design is vested in the Architect and must not be copied or reproduced without written consent. All dimensions given are to be verified on site by the responsible contractor.

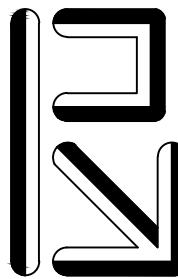

**Barnett Ratcliffe
Partnership**

**Architects and
Development Consultants**

The Old Library Rowley Street
Stafford ST16 2RH
Tel: 01785 255088
Fax: 01785 259369
Email: info@barnettratcliffe.co.uk

Client
MR. & MRS. WAINWRIGHT

Project
**BARN CONVERSION AT
UPPER HOUSE FARM
SALTERS LANE, WERRINGTON**

Drawing
**PROPOSED SITE LAYOUT
AND LOCATION PLAN**

Scale 1:200 1:1250	@Sheet	Size A1
Drawn By CM	Date	Status
Check By	04.22	PL
Drawing Number	Revision	
1501/09/PL/12	A	