
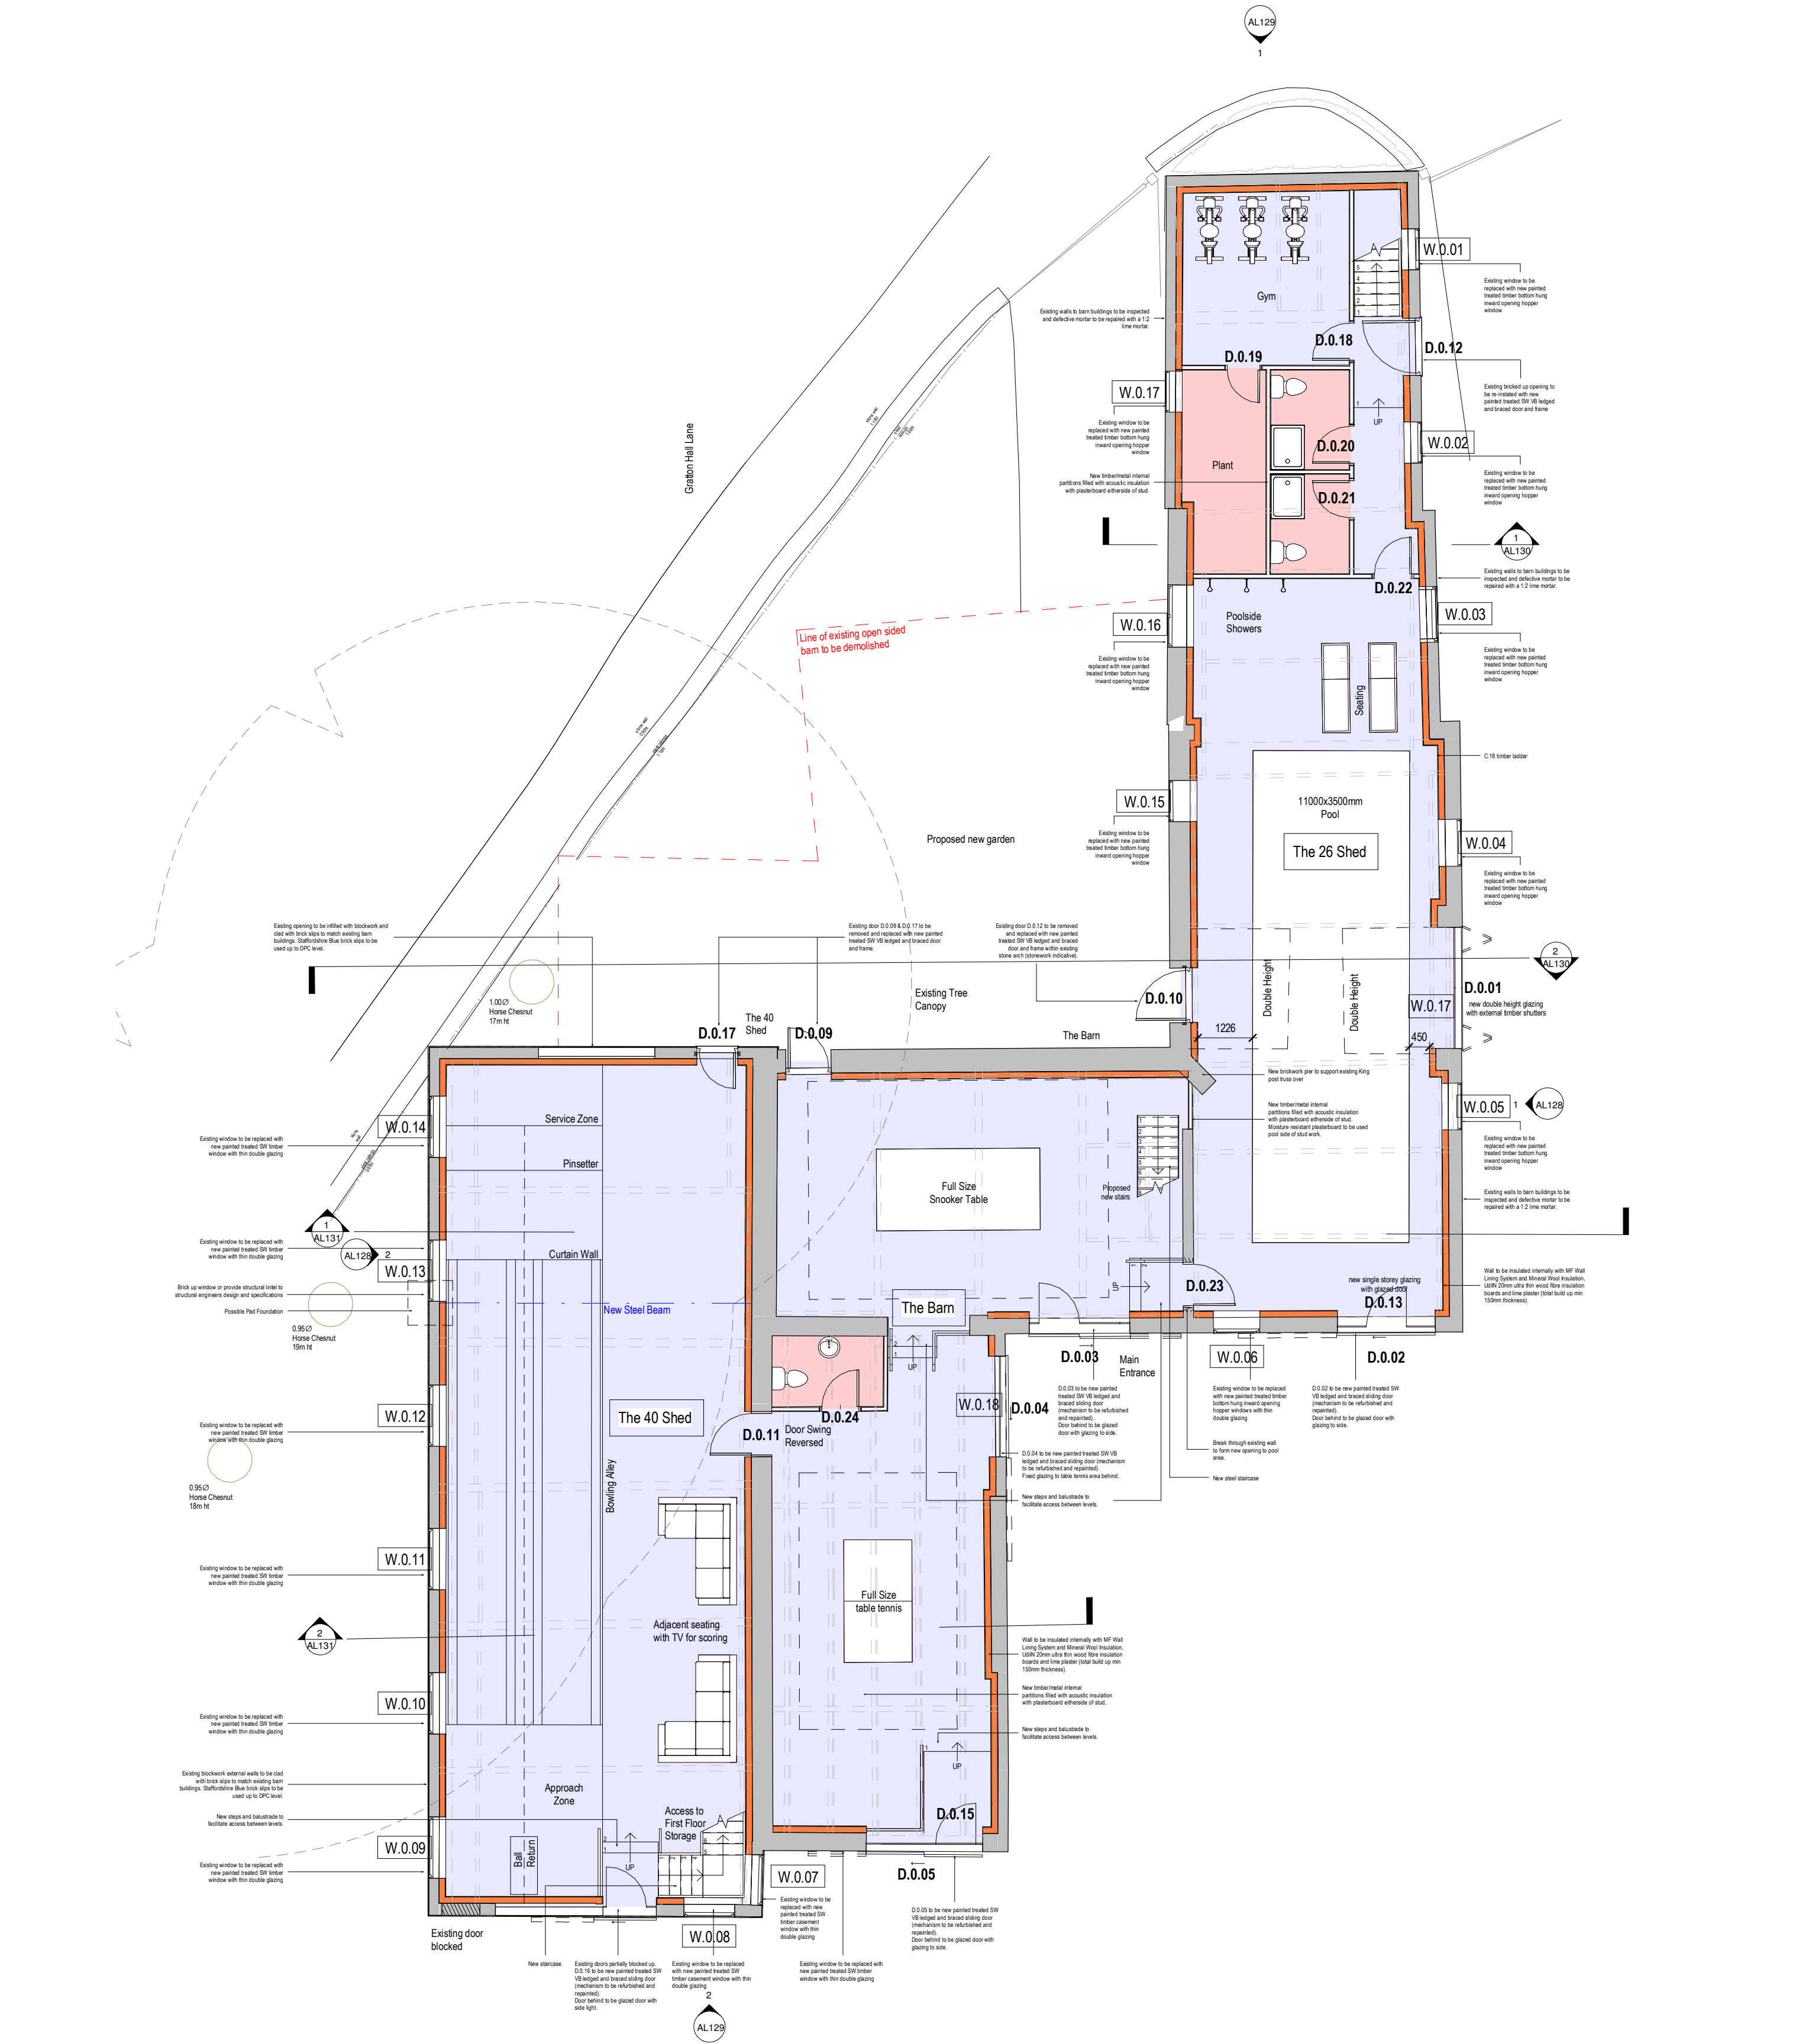


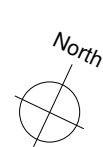

B	07/04/22	KJH	Additional detail added			
A	14/12/21	AM	Minor amendments to internal layout following consultation with client			
Rev	Date	Drawn	Description			

ctd

architects

Clerk Bank House
Clerk Bank
LEEK
Staffordshire
ST13 5HE

t: 01538 373477
f: 01538 386503

e: info@ctdarchitects.co.uk
w: www.ctdarchitects.co.uk

ctd architects © 2021

- This drawing is copyright.
- All dimensions to be checked on site before proceeding.
- Contractor must notify the architect of any discrepancies before proceeding.
- Contractor to check/adjust dimensions of new work to suit existing conditions. Do not assume existing structure or details are plumb, square or level.
- All drawings to be read in conjunction with all other consultants drawings and specs.

Client	Project		Scale	1: 100	Size	A2	Drawn	AM	Chkd	CH	Date	04/11/21
	Gratton Hall Farm Gratton Lane, Endon, Staffordshire		Status	PLANNING								
	Title		Job No.	2104		Drawing No		AL125		Rev.	B	
	26 Shed, The Barn and 40 Shed Ground Floor 'as proposed'											

architects | historic building advisors | project managers | landscape & urban designers