


AL129
1

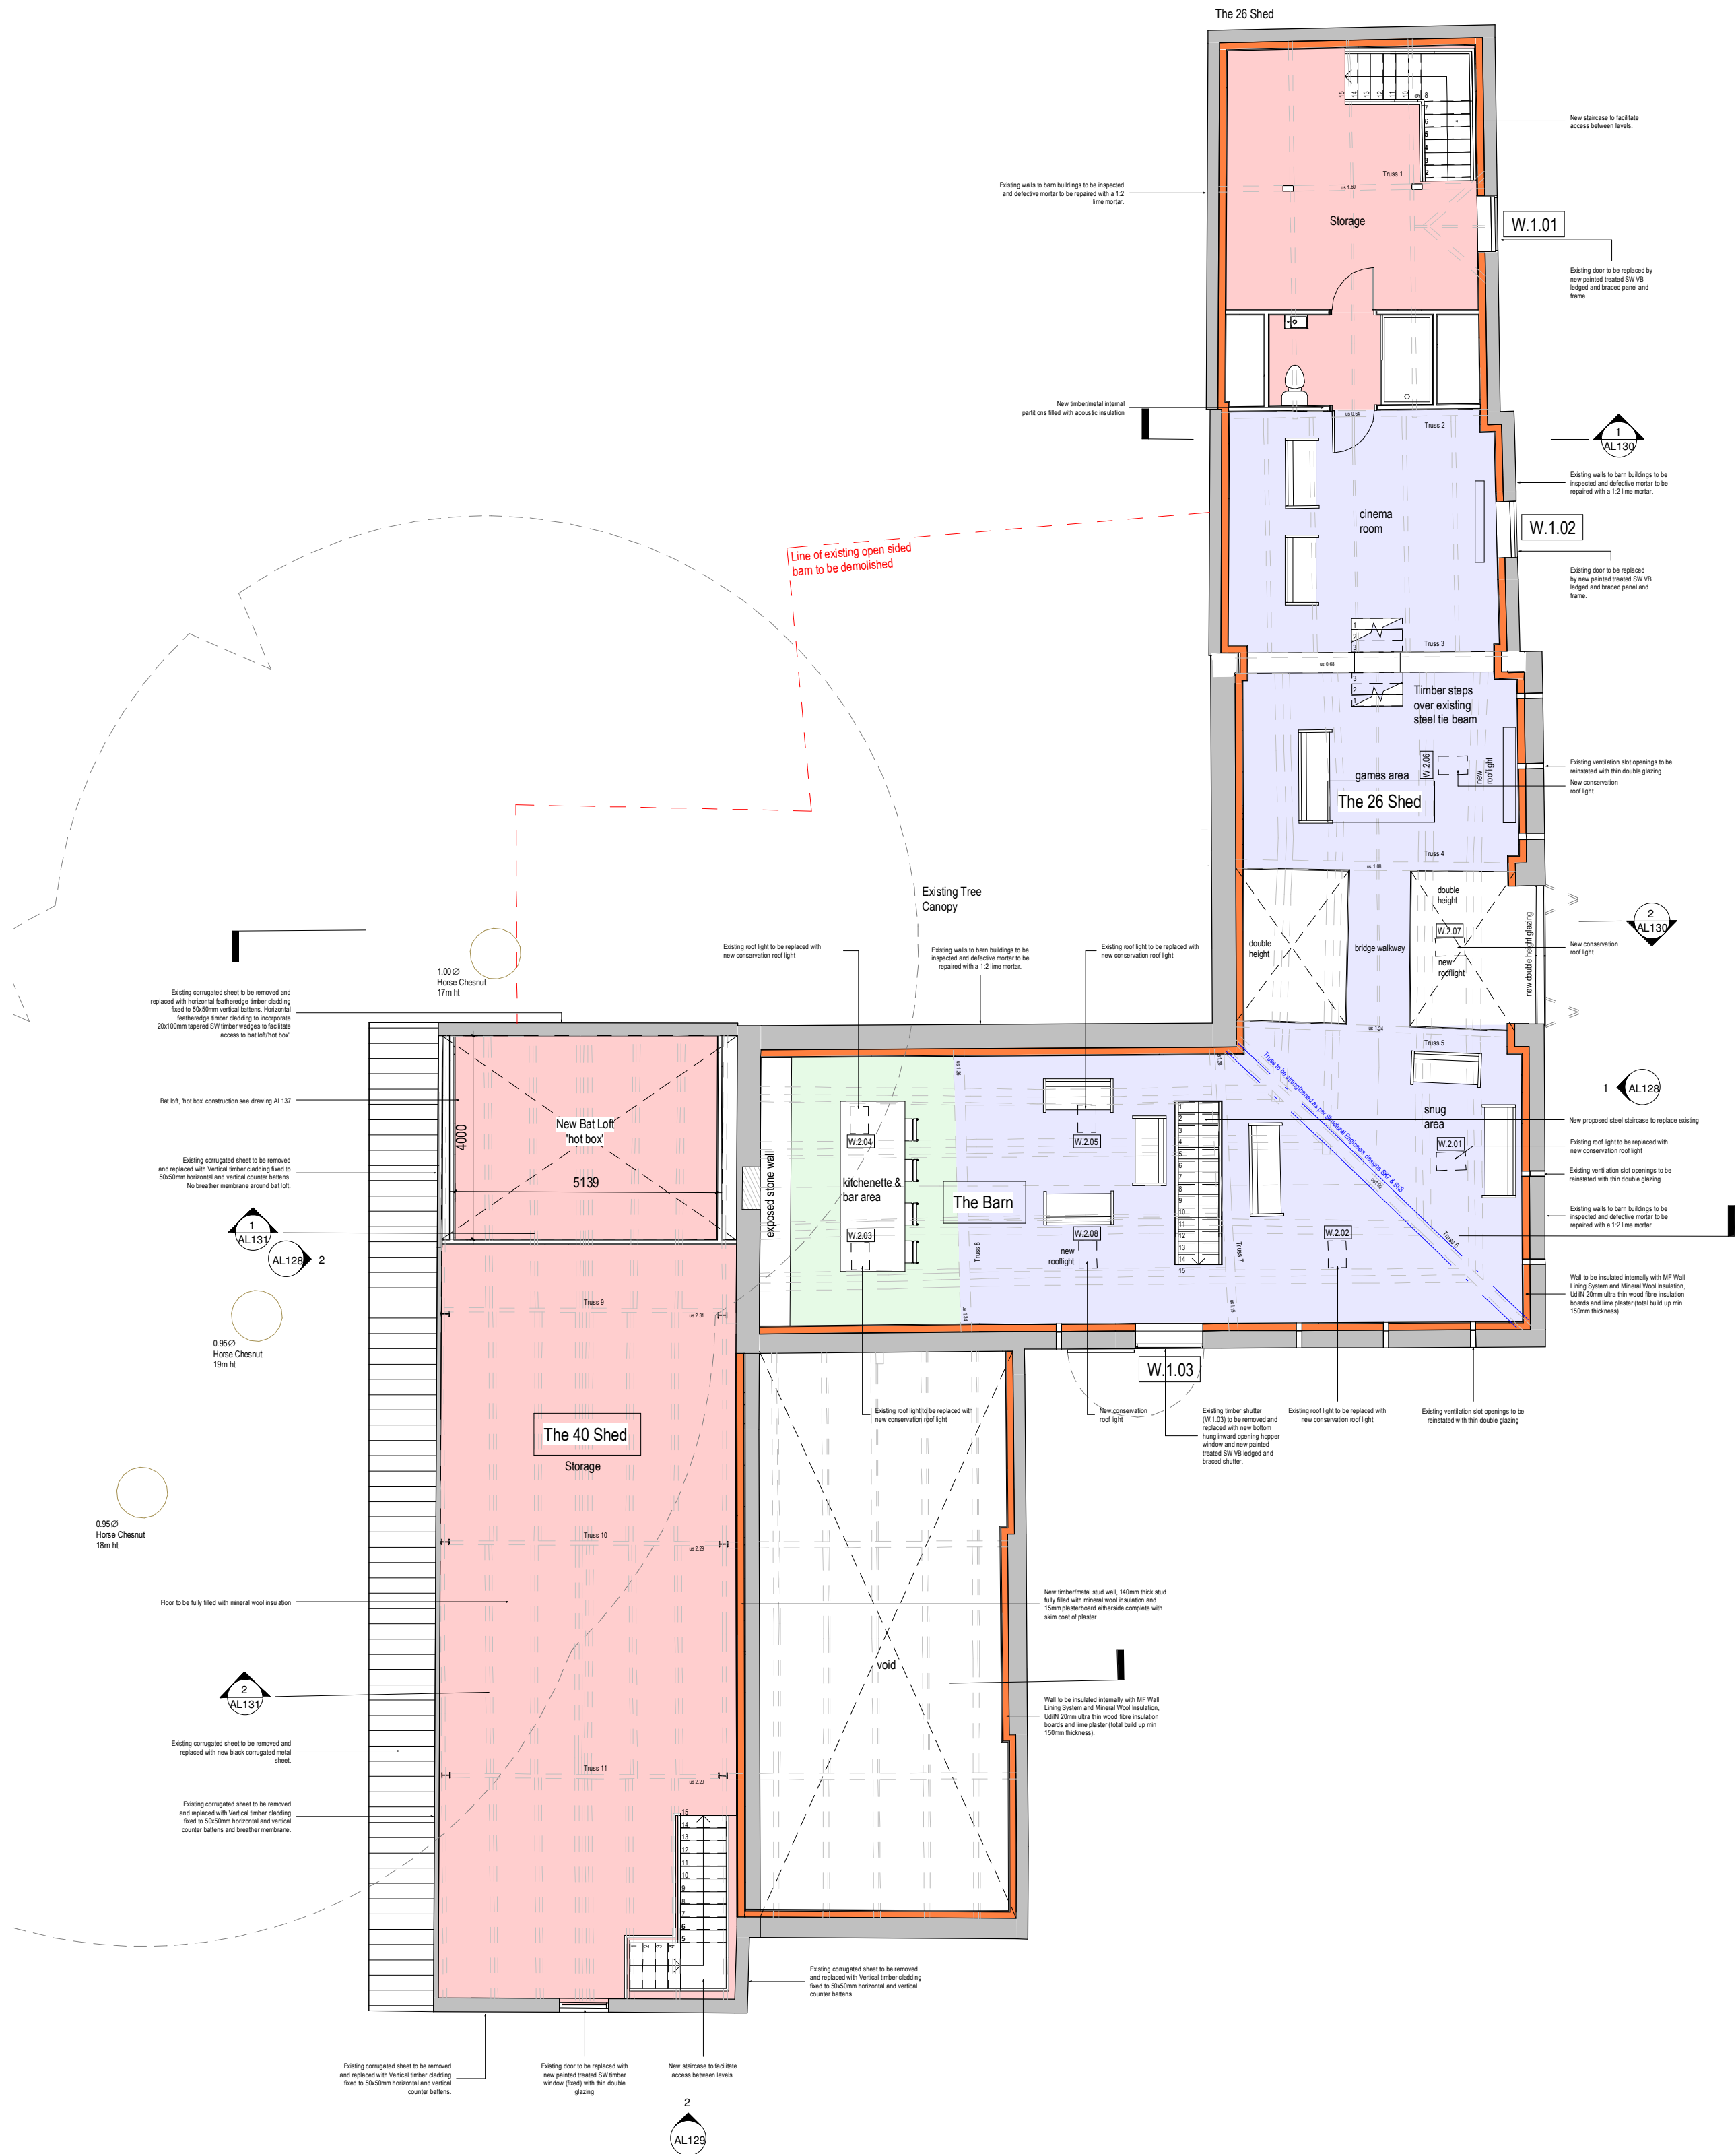

B	07/04/22	KJH	Annotations added
A	09/12/21	AM	Addition of Bathroom to FF level
Rev	Date	Drawn	Description

ctd architects
Clerk Bank House
Clerk Bank
LEEK
Staffordshire
ST13 5HE
t: 01538 373477
f: 01538 386503
e: info@ctdarchitects.co.uk
w: www.ctdarchitects.co.uk

ctd architects © 2021
• This drawing is copyright.
• All dimensions to be checked on site before proceeding.
• Contractor must notify the architect of any discrepancies before proceeding.
• Contractor to check/adjust dimensions of new work to suit existing conditions. Do not assume existing structure or details are plumb, square or level.
• All drawings to be read in conjunction with all other consultants drawings and specs.

Client
S & M Myatt

Project
Gratton Hall Farm
Gratton Lane, Endon, Staffordshire
Title
26 Shed, The Barn and 40 Shed First Floor 'as proposed'

Scale	1: 100	Size	A2	Drawn	AM	Chkd	CH	Date	04/11/21
Status	PLANNING								
Job No.	2104		Drawing No	AL126		Rev.	B		

architects | historic building advisors | project managers | landscape & urban designers