


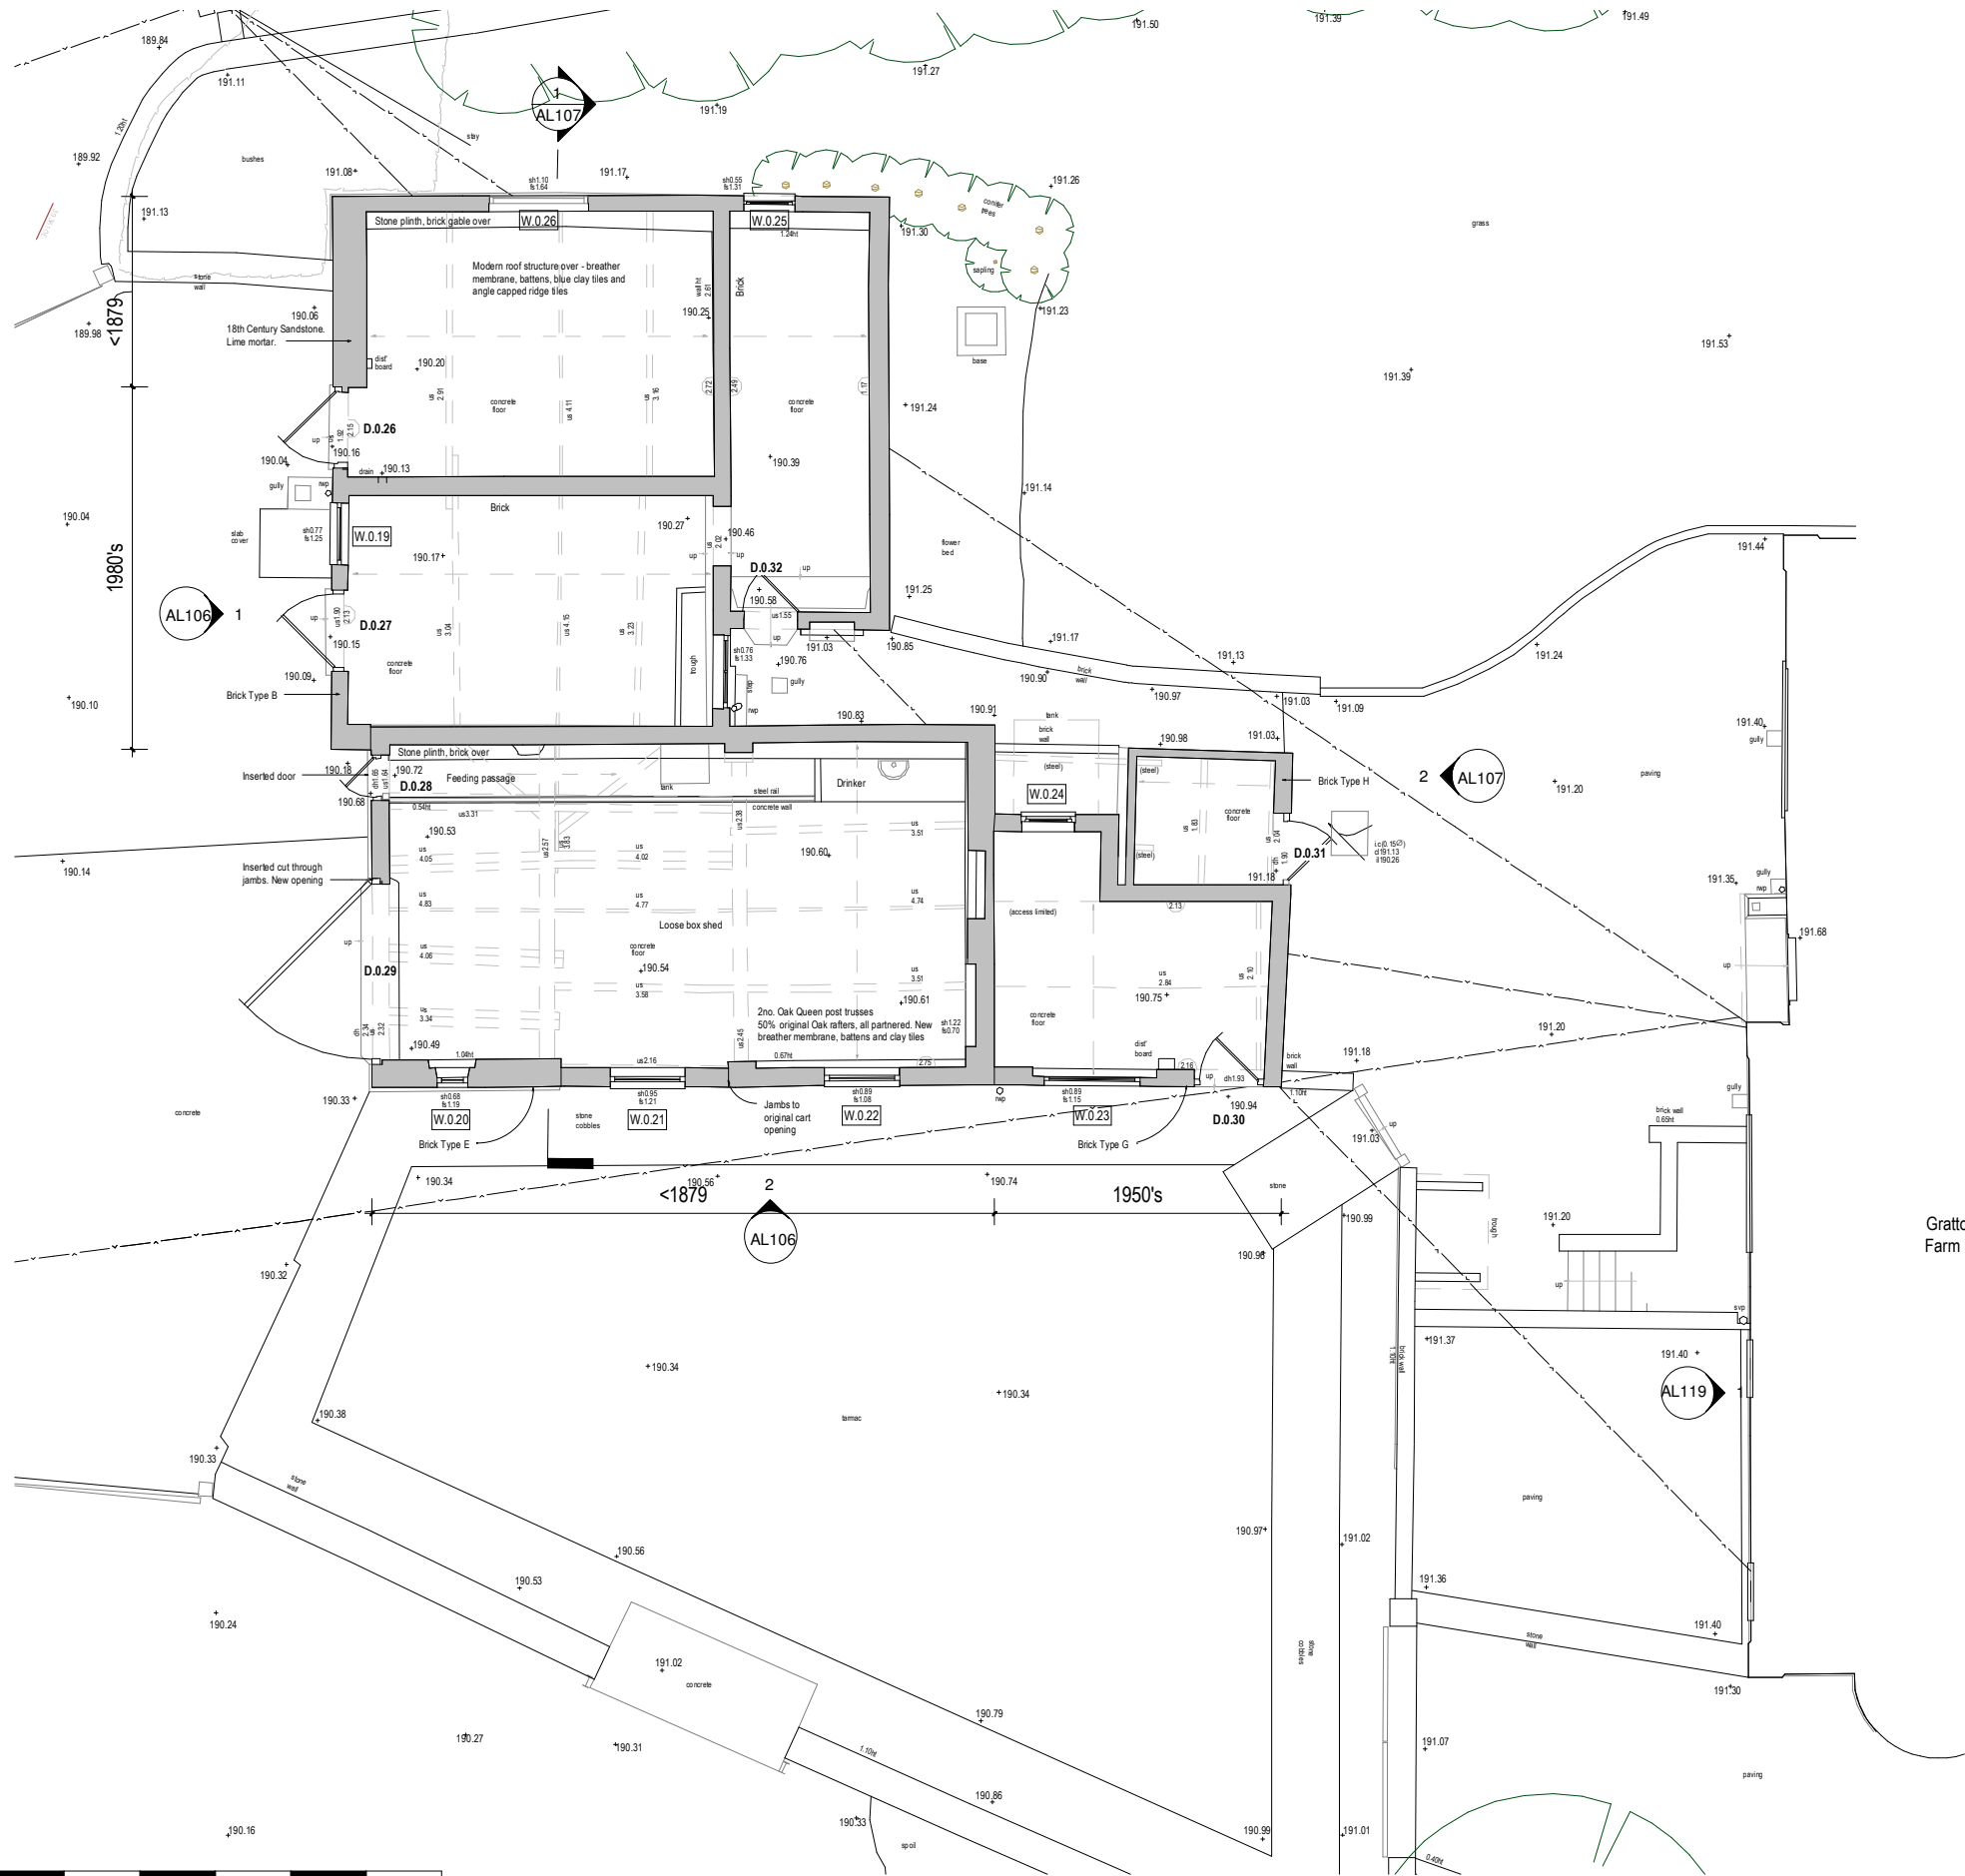

- A. 18th Century red and blue brick. 9" x 2 1/2" x 4"
- B. 1960's multi sand faced brick. 9 1/4" x 2 3/4" x 4 1/2"
- C. 19th Century blue bricks. 9" x 3" x 4 1/4"
- D. 18th Century brick. 9 1/2" x 3" x 4 1/2"
- E. Earliest (?) red brick. 9" x 2 1/2" x 4 1/2"
- F. Later red brick. 9 1/2" x 3" x 4 1/2"
- G. 1950's red brick. 9" x 3" x 4 1/4"
- H. 1980's brick



A	07/04/22	KJH	Annotations added
Rev	Date	Drawn	Description

Client <

architects | historic building advisors | project managers | landscape & urban designers