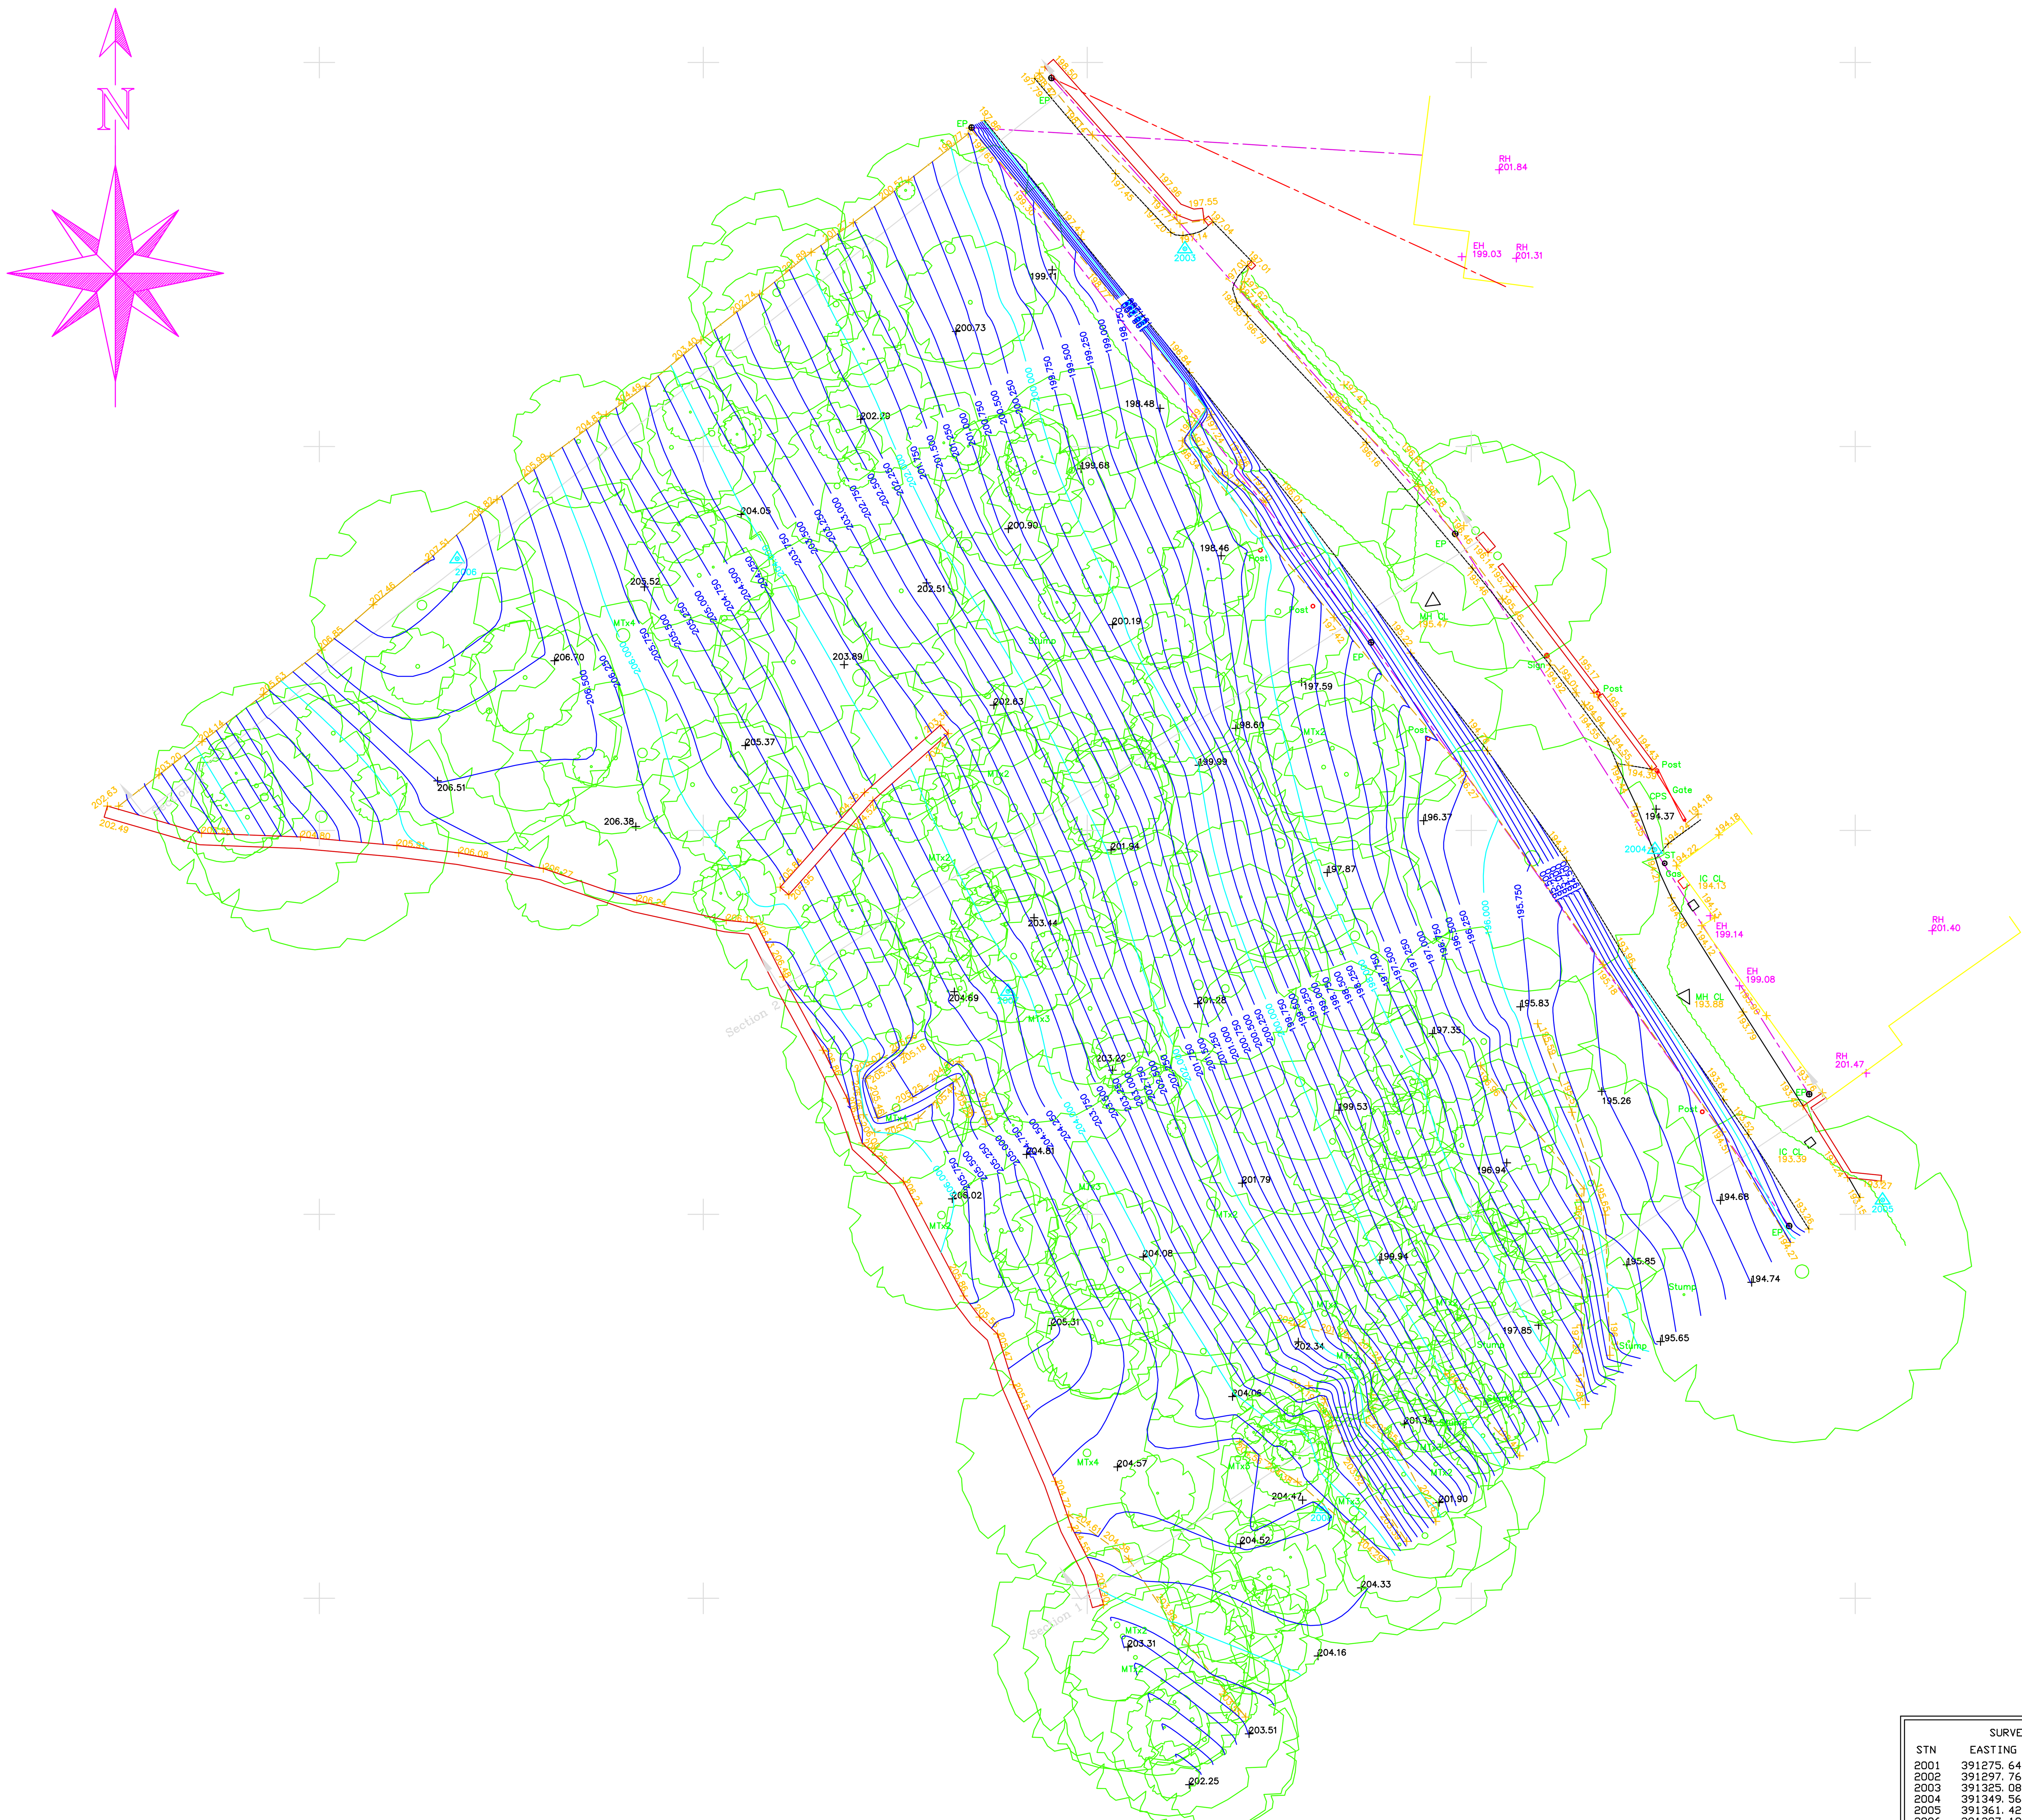

LEGEND

- CONTROL STATIONS
- MANHOLE — MH CL 31.20
- BUSH
- TREE
- DROP KERB
- EMBANKMENT — TOP BANK / BOTTOM BANK
- OVERHEAD ELECTRICITY LINE
- OVERHEAD TELEPHONE LINE
- FOOTPATH
- FENCE
- HEDGE
- FOLIAGE
- DITCH
- VERGE
- EXISTING BUILDING
- MAIN CONTOUR — 50.00
- CONTOUR — 49.50
- SW SEWER
- FW SEWER

AV	Air Valve
BH	Borehole
BD	Bollard
BM	Bench Mark
BS	Bus Stop
BT	BT Inspection Chamber
BL	Bed Level
CATV	Cable TV Cover
CL	Cover Level
C/L	Chain Link Fence
CP	Catch Pit
CPS	Concrete Paving Slab
ECB	Electricity Control Box
EH	Building Eaves Level
ER	Earthing Rod
FB	Flower Bed
FH	Fire Hydrant
FL	Floor Level
GH	Greenhouse
GP	Gate Post
GR	Grate
GV	Gas Valve
G	Gully
IC	Inspection Chamber
IL	Invert Level
KO	Kerb Outlet
JB	Junction Box
LP	Lamp Post
MH	Man Hole
MK	Marker Post
MS	Mile Stone Marker
NP	Street Name Plate
O/H	Overhead
P	Post
PB	Post Box
PI	Pipe
PM	Parking Meter
P/R	Post & Rail Fence
P/W	Post & Wire Fence
PYL	Electricity Pylon
RE	Rodding Eye
RH	Building Ridge Level
RSJ	Reinforced Steel Joist
R/W	Retaining Wall
RWP	Rainwater Pipe
SPS	Stone Paving Slabs
SL	Soffit Level
SP	Sign Post
ST	Stop Tap
SV	Stop Valve
SY	Stay Wire
TC	Tactile Crossing
TCB	Telephone Call Box
TH	Trial Hole
TL	Threshold Level
TOW	Top of Wall Level
TP	Telegraph Pole
UFL	Upper Floor Level
WM	Water Meter
WL	Water Level
VH	Building Valley Level

Disclaimer

Man Entry to sewers has not been undertaken. Depths, Pipesizes etc are measured from the ground. All sewers and inverts to be checked prior to any works commencing on site. Geomatic Surveys Limited are not resposible for manholes, services, information not surveyed which may have an impact on site development.
Boundaries shown are physical and may not represent legally conveyed ownership

REV	DATE	DESCRIPTION	BY	APP.

Sheet Layout

Sheet 1

Survey Information

The Survey has been orientated to Ordnance Survey National Grid and datum using one central control station. No Scale Factor has been applied to the coordinates meaning that the survey is arbitrary and not true Ordnance Survey Coordinates.

Geomatic Surveys Ltd
LAND SURVEYORS AND CONSULTING ENGINEERS
Bank House, The paddock
Wilmslow Road
Handforth
Cheshire
SK9 3HQ
Tel/Fax:– 01625 521405
Email: info@geomaticsurveys.co.uk
Web: www.geomaticsurveys.co.uk

Client

MS. J. MANCINI MANSFIELD

Project Title

PROPOSED DEVELOPMENT WILFIELD LANE STOCKTON BROOK

Drawing Title

TOPOGRAPHICAL SURVEY

Drawn	Checked	Surveyed Date
MRW / DB	IRH	07/01/2022
Date	**Scale**	**Sheet No.**
11/01/2022	1:500 @ A1	SHEET 1 OF 1
Drg. No.		**Rev**
02762/01		

SURVEY CONTROL STATIONS

STN	EASTING	NORTHING	HEIGHT
2001	391275.645	352547.608	201.638
2002	391297.760	352522.141	199.611
2003	391325.086	352490.295	197.099
2004	391349.566	352459.010	194.312
2005	391361.425	352440.750	193.210
2006	391287.181	352474.154	207.333
2007	391315.870	352451.623	204.311
2008	391332.196	352424.669	204.546

Copyright © Geomatic Surveys Limited 2022