



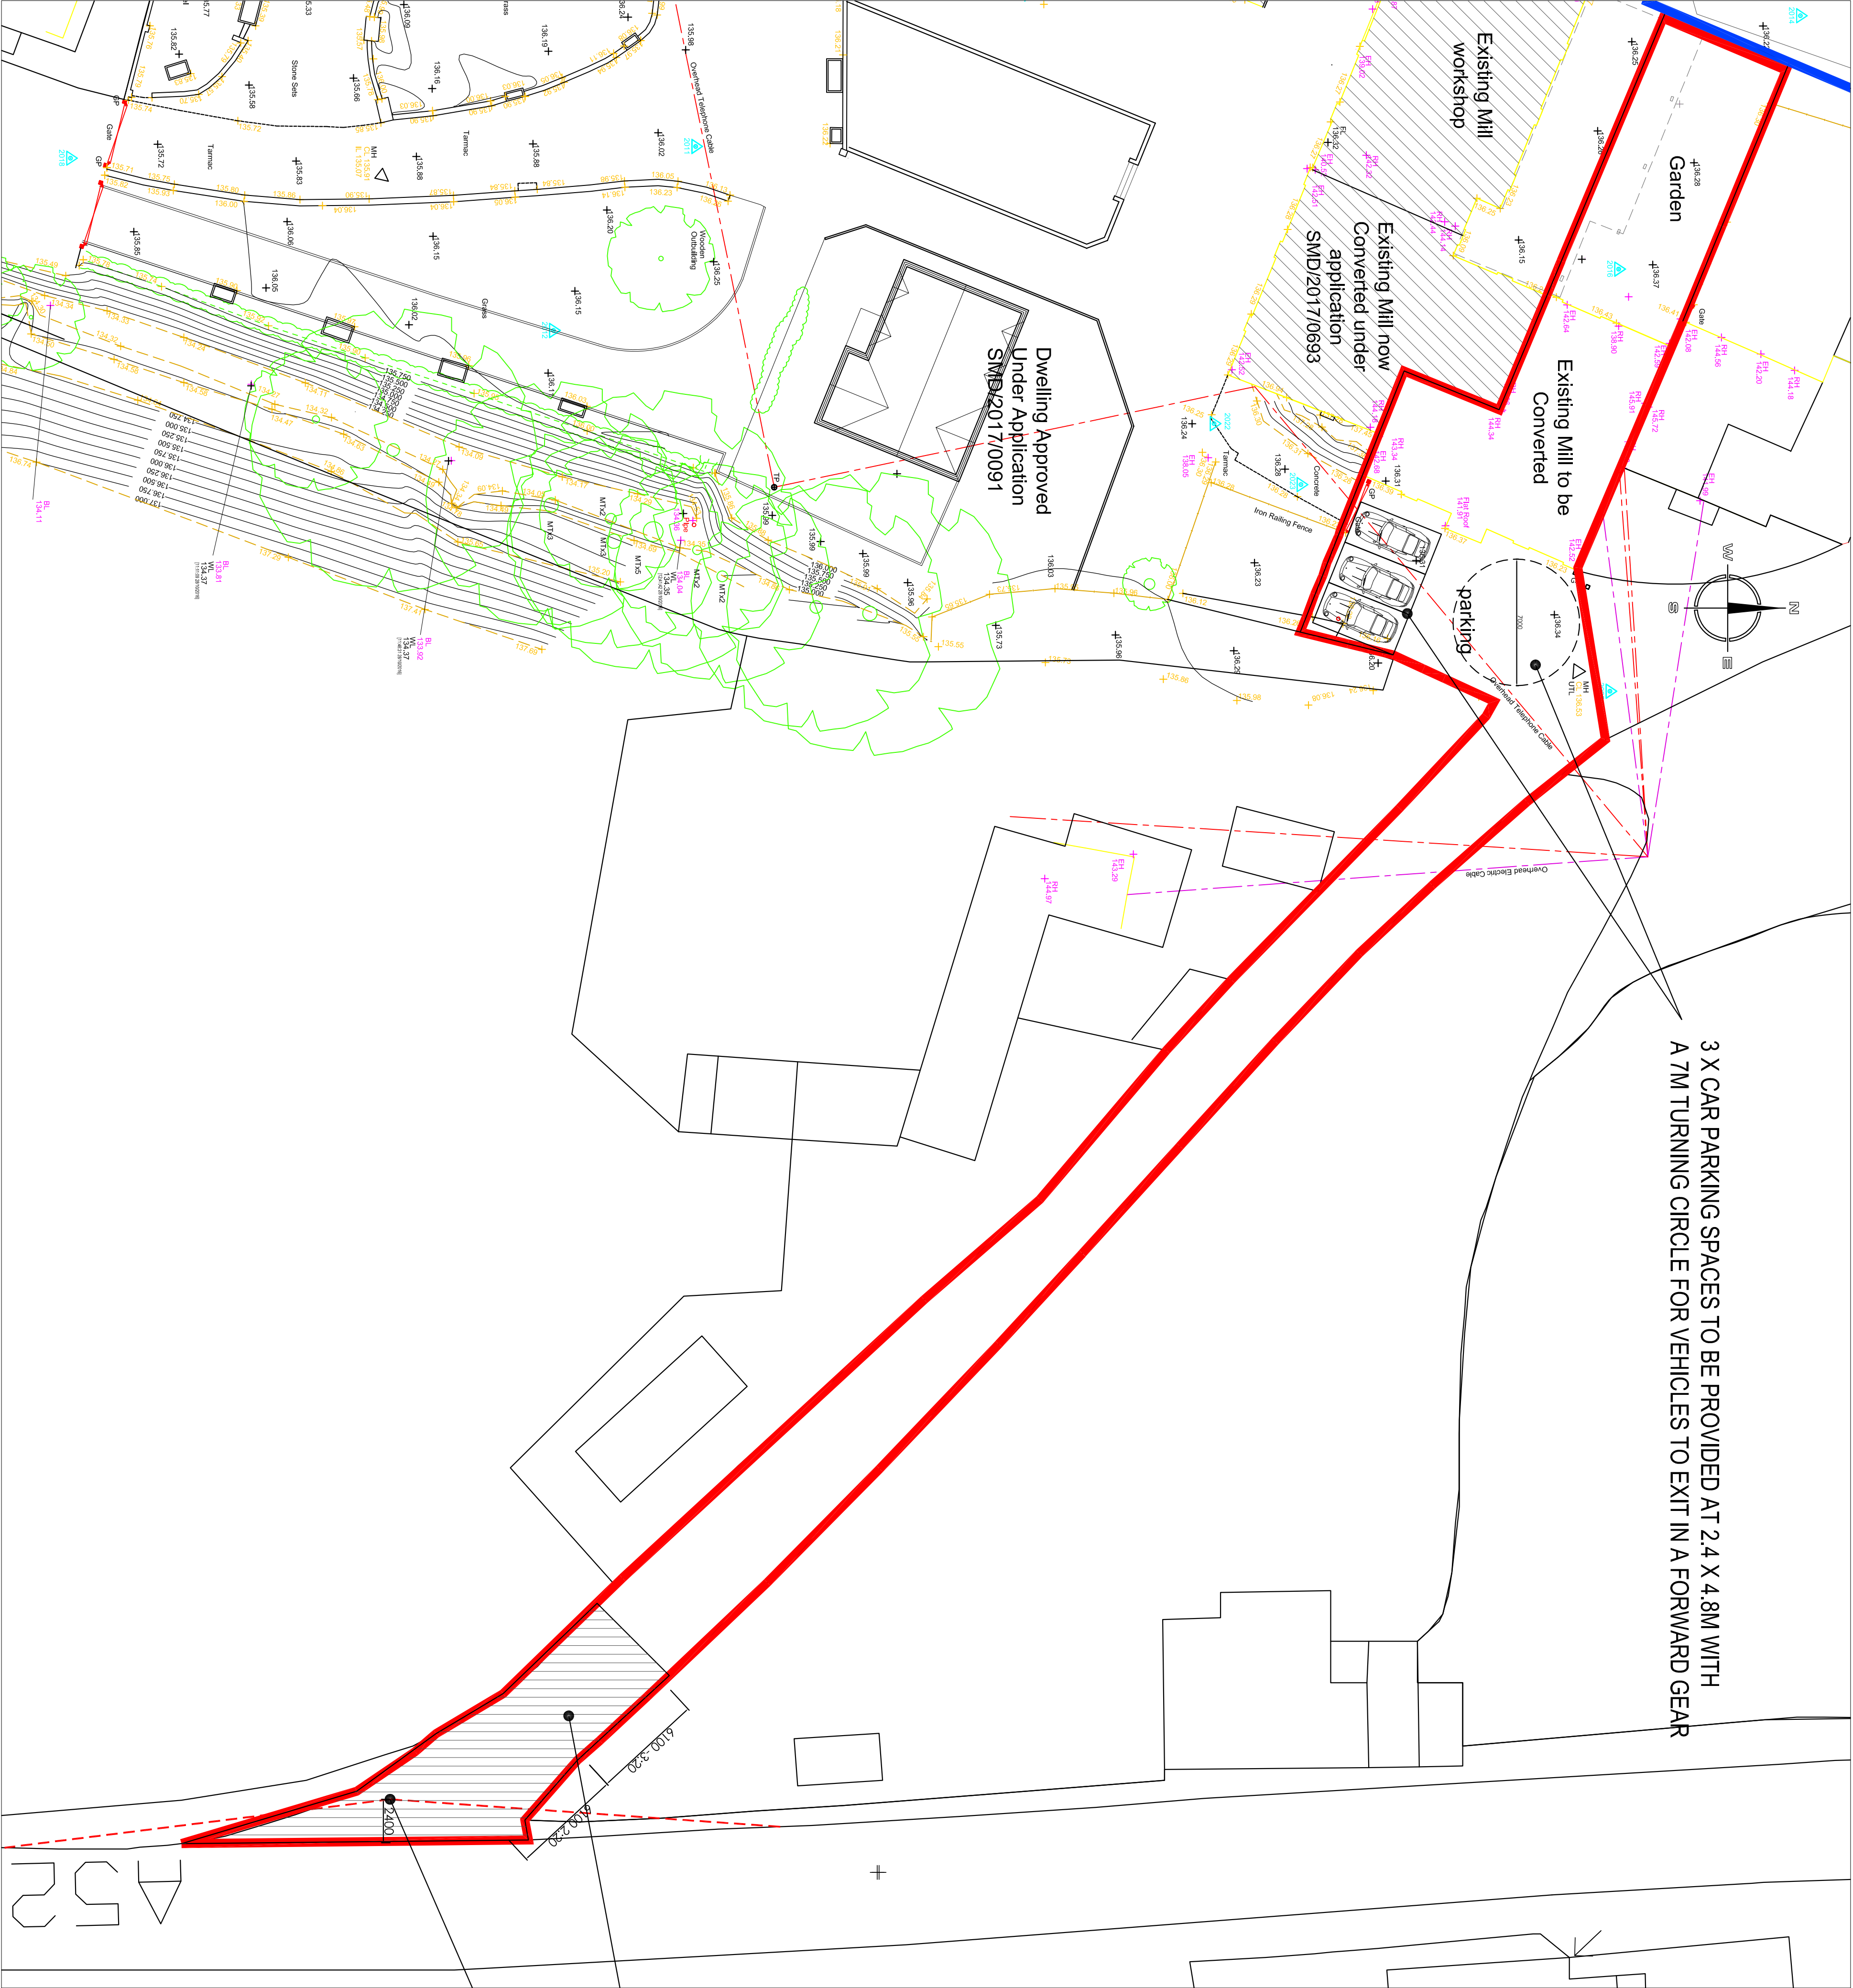

3 X CAR PARKING SPACES TO BE PROVIDED AT 2.4 X 4.8M WITH
A 7M TURNING CIRCLE FOR VEHICLES TO EXIT IN A FORWARD GEAR

- TARMAC CONSTRUCTION DETAIL (NOT TO SCALE)**
- PROPOSED ACCESS ROAD SURFACING TO BE MADE UP OF
- 40MM SURFACE COURSE OF TARMAC ON 6MM WEARING COURSE
 - 100MM BINDER COURSE
 - 120MM BASE COURSE
 - 250MM SUB BASE

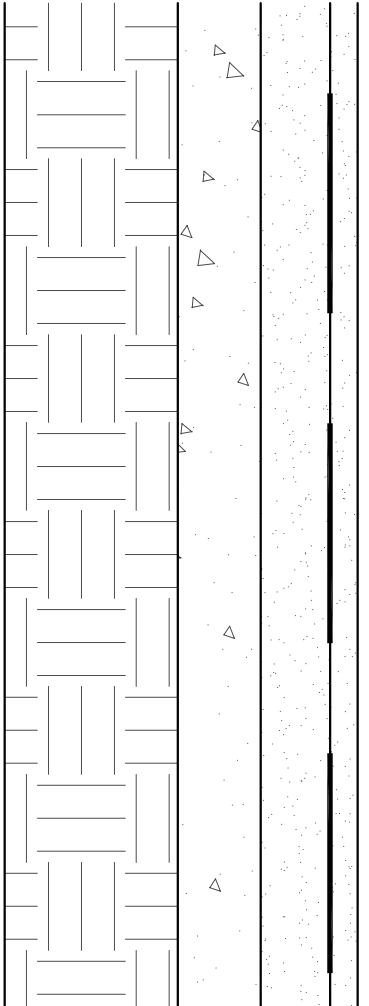

- FIRST 6.1M OF ACCESS TRACK TO BE AT A GRADIENT OF 2:20
WITH A FURTHER 6.1M SET AT A GRADIENT OF 3:20
PROPOSED AREAS TO BE SURFACED WITH TARMAC AS DETAILED ABOVE
- PROPOSED VISIBILITY TO BE 2.4M X 4.3M
ALL HEDGING IS TO BE SET BEHIND THE
VISIBILITY SPLAY

Hewitt&Carr Architects
2-4 Cross Street | Cheddle | Staffordshire | ST10 1NP
T: 01539 755889
E: enquiries@hccarchitects.co.uk
W: www.hccarchitects.co.uk

Client
Mr Jake Wisnaw

Project
Conversion of Mill to Residential Dwelling
Teonford, Staffs ST10 4EW

Title
Proposed amendments to access drive

Drawn
PLANNING
Date
July 2022
Scale
S/A1 As Stated

Project No.
00870
Drawing No.
AL(0)03

Rev

Rev	Down	Comments	Date

Copyright of this drawing is vested in the Architect and it must not be copied or reproduced without consent. If agreed dimensions only are to be taken from the drawing, all dimensions must refer to the site and be responsible for taking and be advised to clarify dimensions with the Architect prior to coming out.

PLANNING