




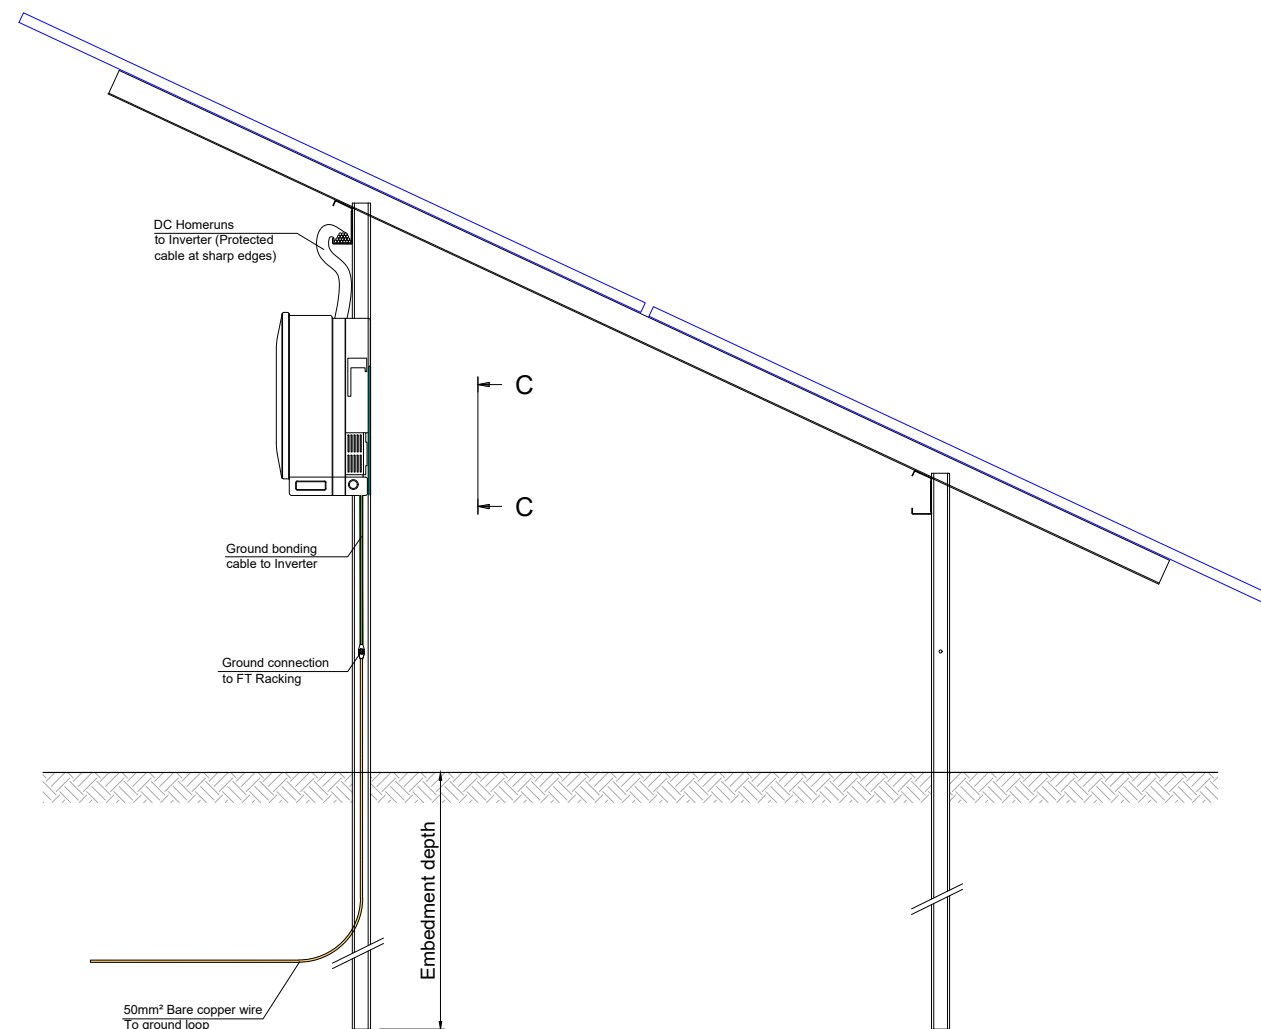


Inverter Mounting on Fixed Tilt Racking

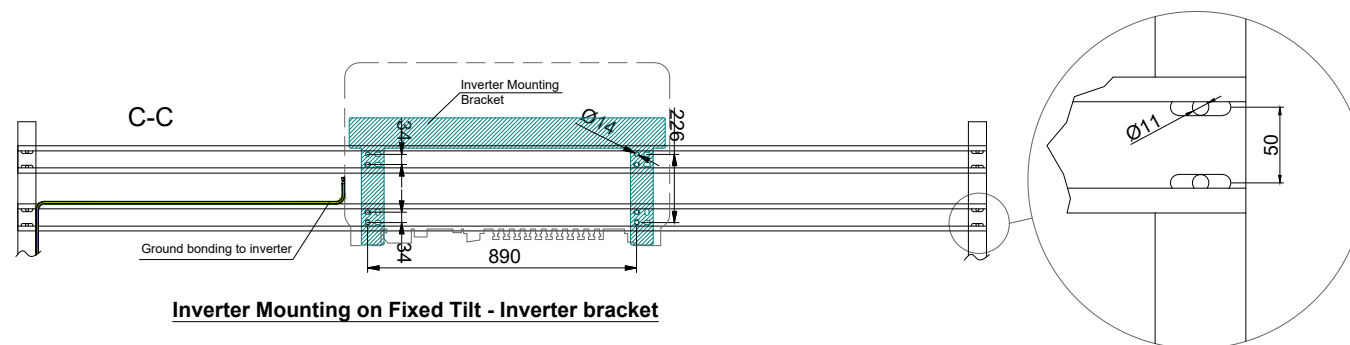


Inverter Mounting on Fixed Tilt - Inverter bracket

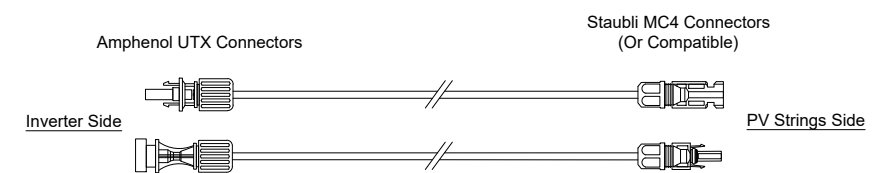


DC Cable Homeruns between Strings & Inverter

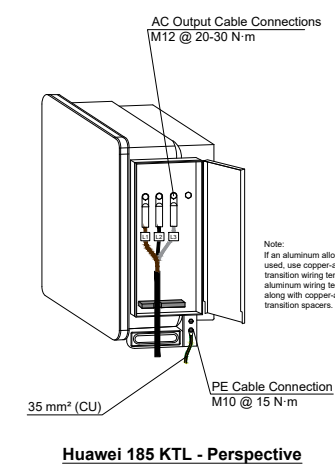

Huawei 185 KTL - Perspective

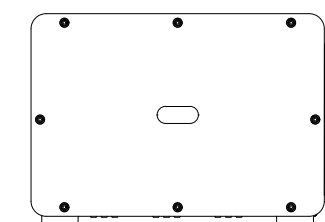

Huawei 185 KTL - Front View

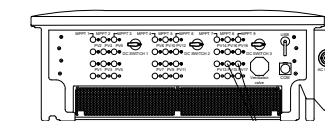

Huawei 185 KTL - Bottom View

Note: Connection points PV15 and PV17 not to be used.

Inverter Views

Project: Totmonslow Farm					
Drawing name: Inverter Fixing Details					
ID: 1107_04				Drawn: REN	
R 01	First Issue			18.05.2022	
Revision	Description				Date
Discipline: Electrical	Phase: Preliminary Design	Format: A3	Scale: 1:25	Sheet № 01 / 01	
Client: REP					
		Floor 6, Two Kingdom Street, Paddington, London, W2 6BD office@repd.co.uk www.repd.co.uk			
RENERGY LTD					
		28 E Samokov str. 1113 Sofia, Bulgaria info@renergy-bg.com www.renergy-bg.com			
This drawing may not be reproduced or be made available to third person or competing companies without Renergy permission. The reproduction, distribution and utilization of this document as well as the communication of its contents without explicit authorization is prohibited. Offenders will be held liable and can fines up to 50% of the project cost: variations in design can occur to site conditions.					