


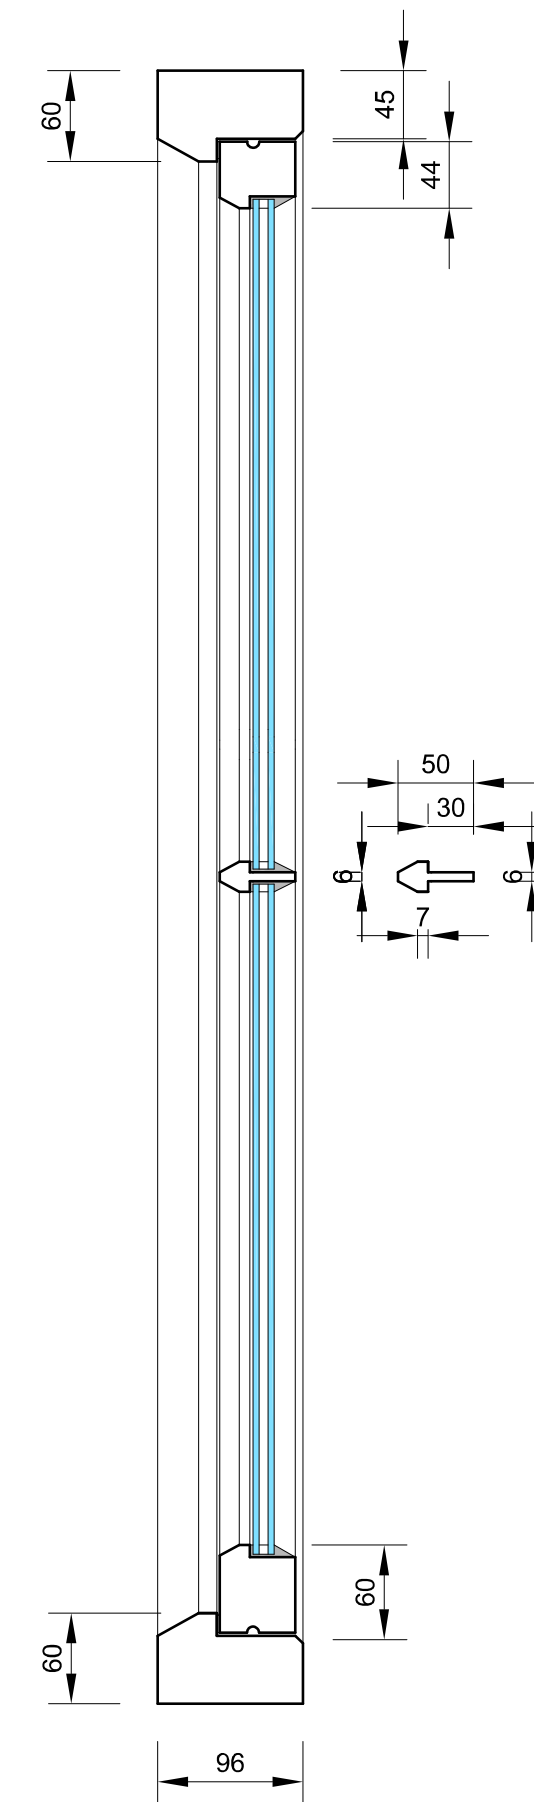

GENERAL DETAILS OF TRADITIONAL CASEMENT TIMBER WINDOWS

SCALES 1/5 @ A1