Copyright of this drawing is vested in the Architect and it must not be copied or reproduced without consent. Figured dimensions only are to be taken from this drawing. All contractors must visit the site and be responsible for taking and checking all dimensions relative to their work. Hewitt&Carr Architects Ltd are to be advised of any variation between drawings and site conditions.
THIS DRAWING IS FOR PLANNING PURPOSES ONLY AND CLIENTS/CONTRACTORS ARE ADVISED TO CLARIFY DIMENSIONS WITH THE ARCHITECT PRIOR TO SETTING OUT.

Rev.	Drawn	Comments	Date

Ordnance Survey © Crown copyright 2022 All rights reserved. Licence number 100051789

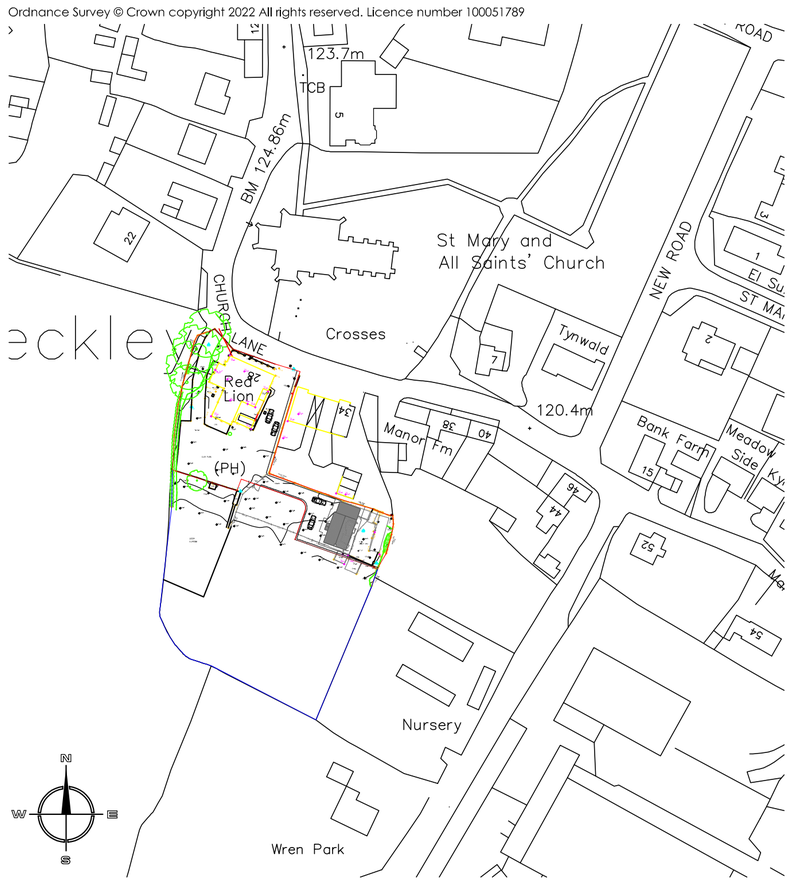

SITE LOCATION PLAN 1:1250

Ordnance Survey © Crown copyright 2022 All rights reserved. Licence number 100051789

Existing lawful access serving public house to be shared with proposed dwelling

Existing beer garden area

Proposed gate

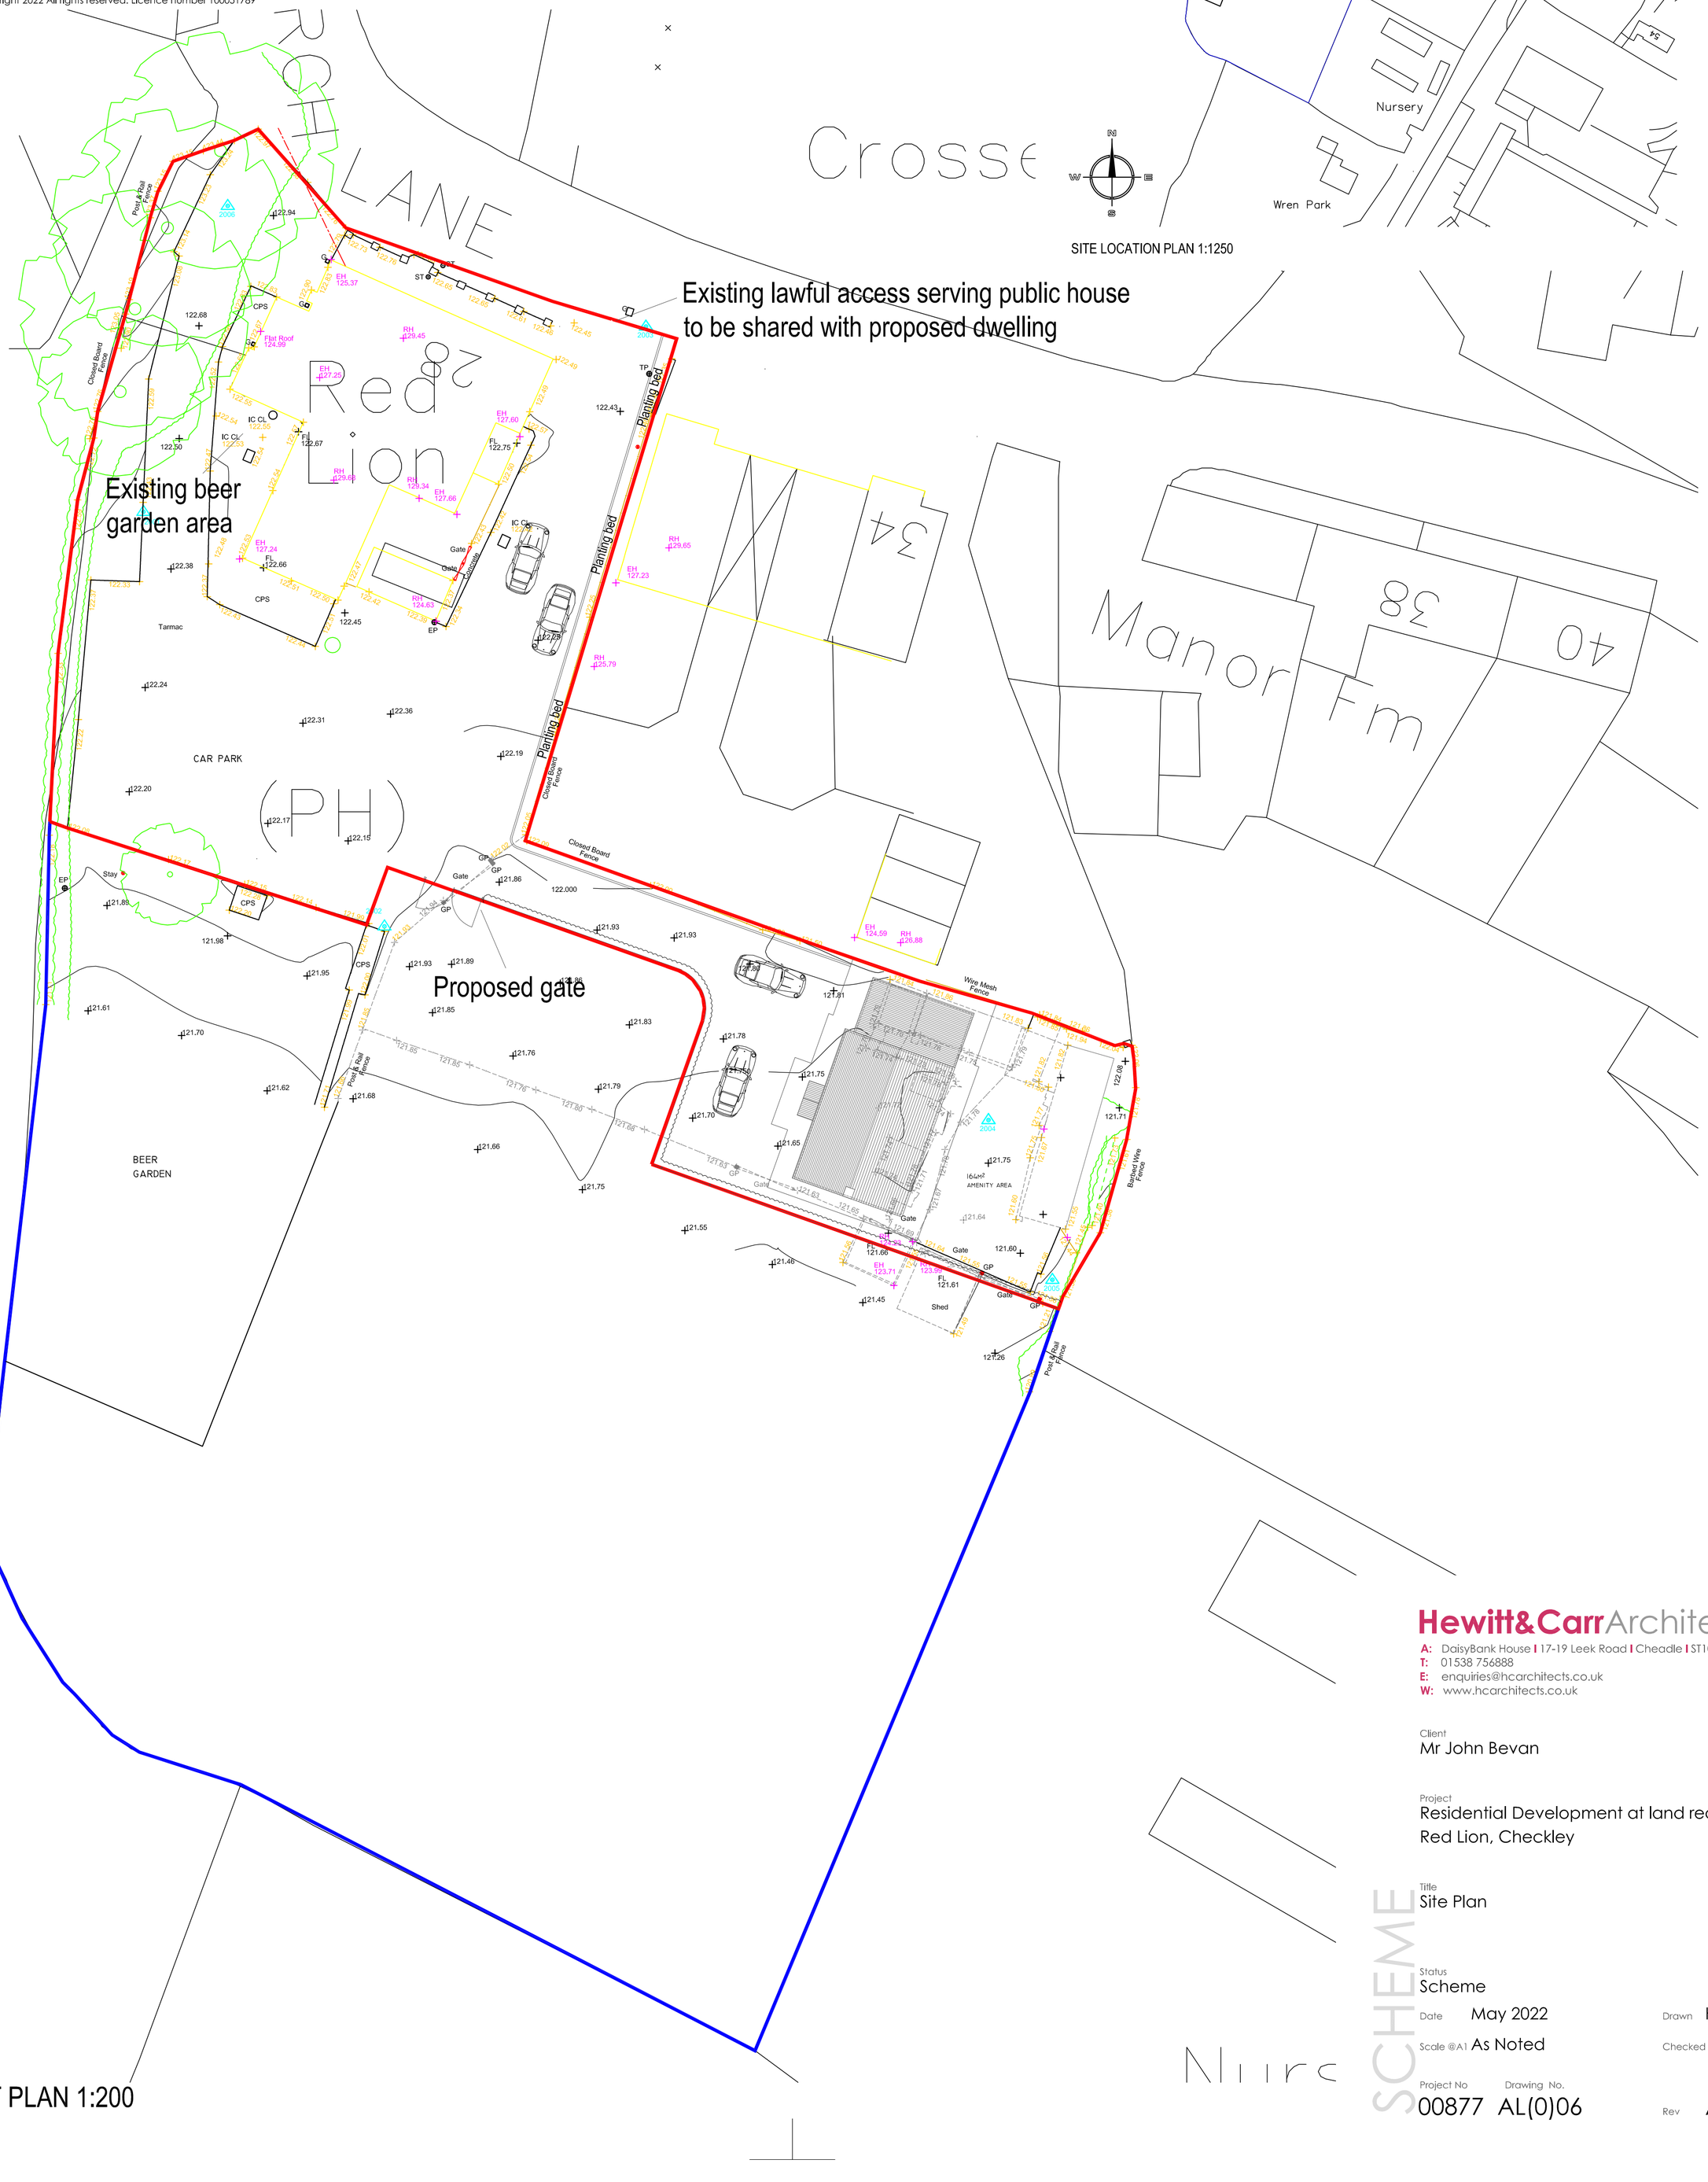

SITE LAYOUT PLAN 1:200

Hewitt&CarrArchitects

A: DaisyBank House | 17-19 Leek Road | Cheadle | ST10 1JE
T: 01538 756888
E: enquiries@hcarchitects.co.uk
W: www.hcarchitects.co.uk

Client
Mr John Bevan

Project
Residential Development at land rear Red Lion, Checkley

Title
Site Plan

Status
Scheme

Date May 2022 Drawn HMM

Scale @A1 As Noted Checked

Project No 00877 Drawing No. AL(0)06 Rev A

SCHEME

File Ref: H:\