




North Elevation.

West Elevation.


South Elevation.




West Elevation.

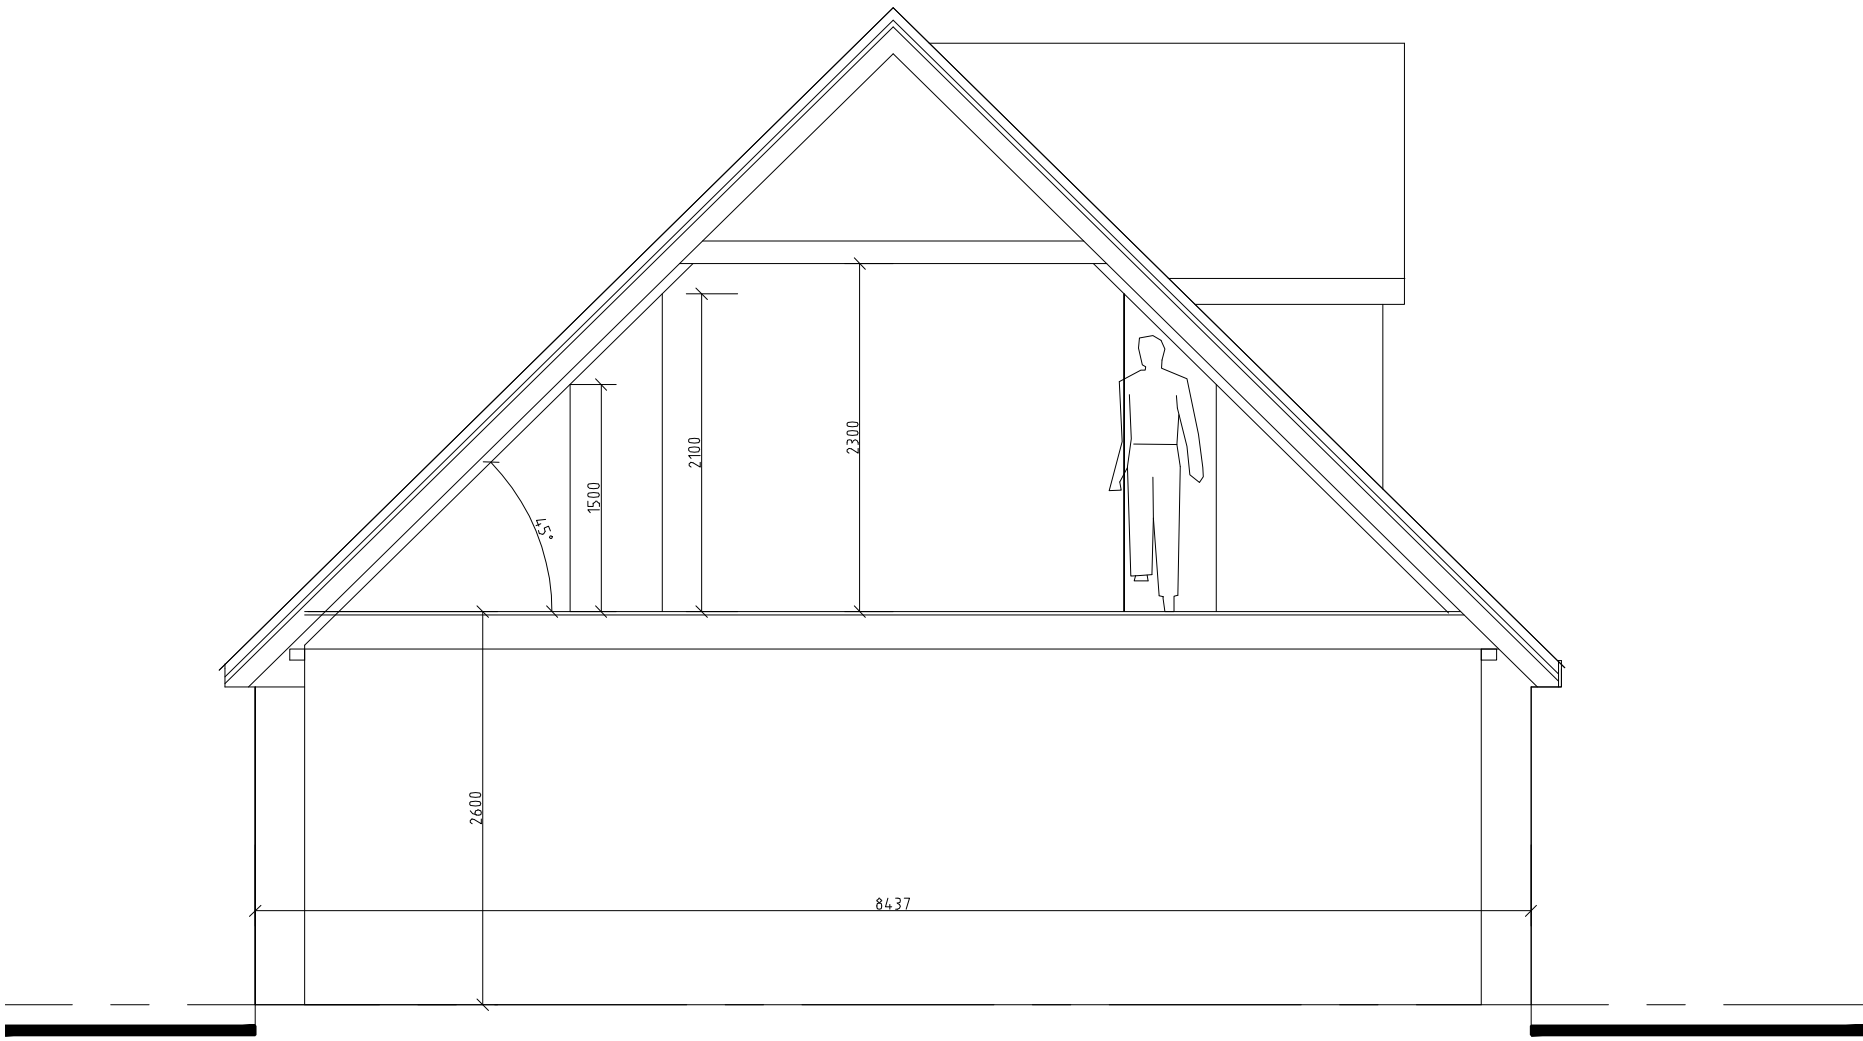


Section.

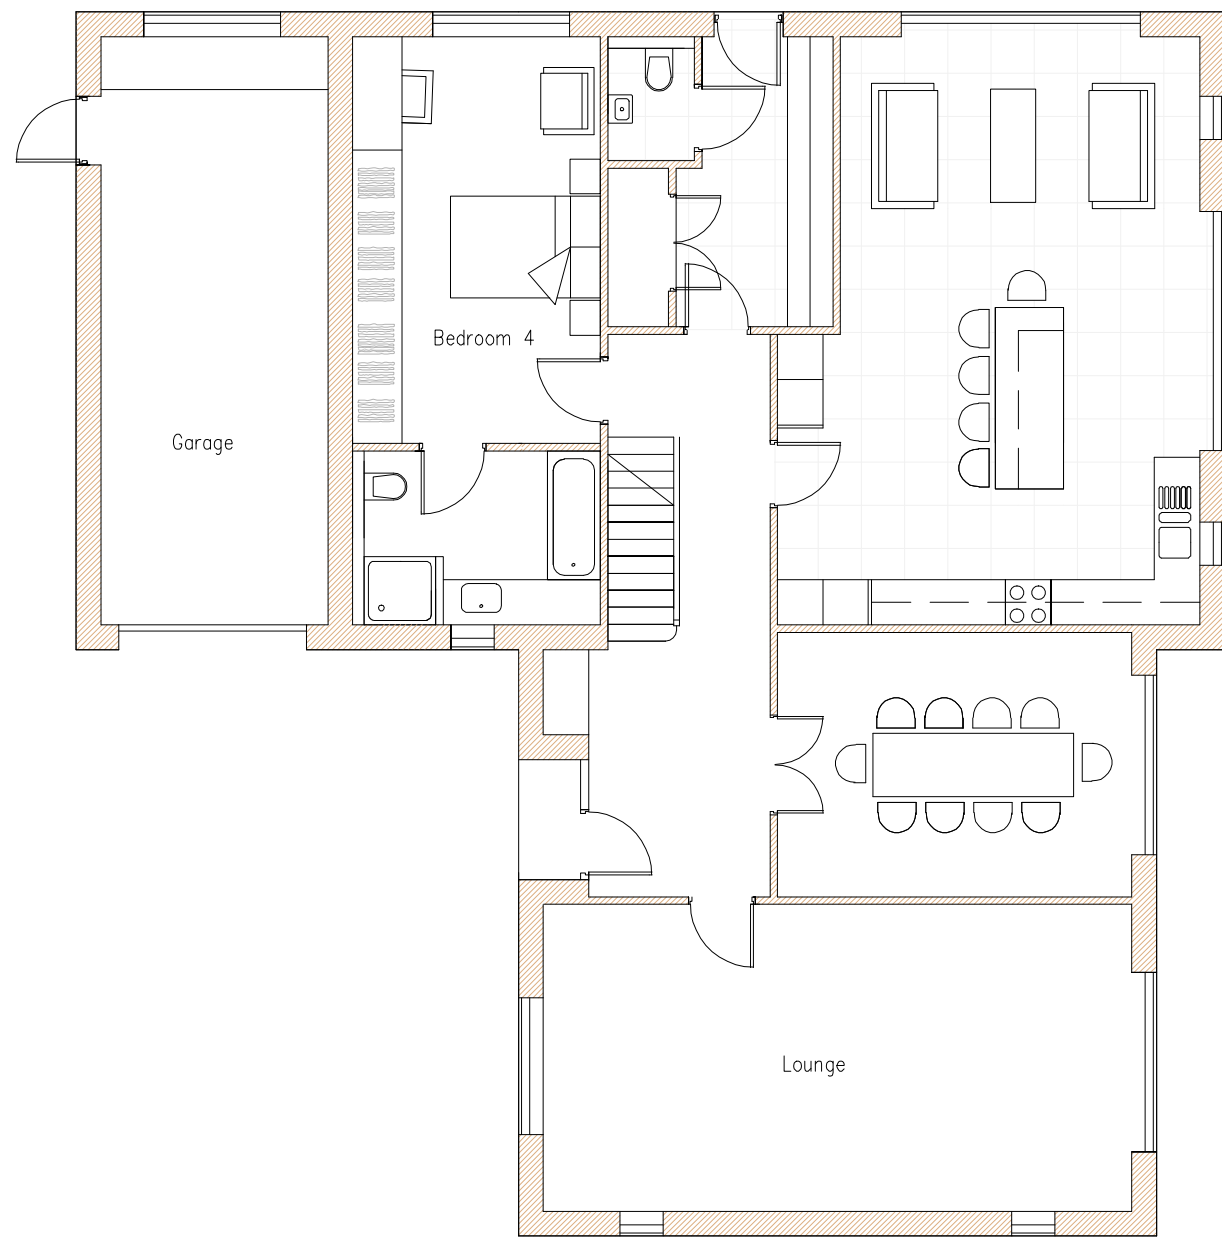


Ground Floor

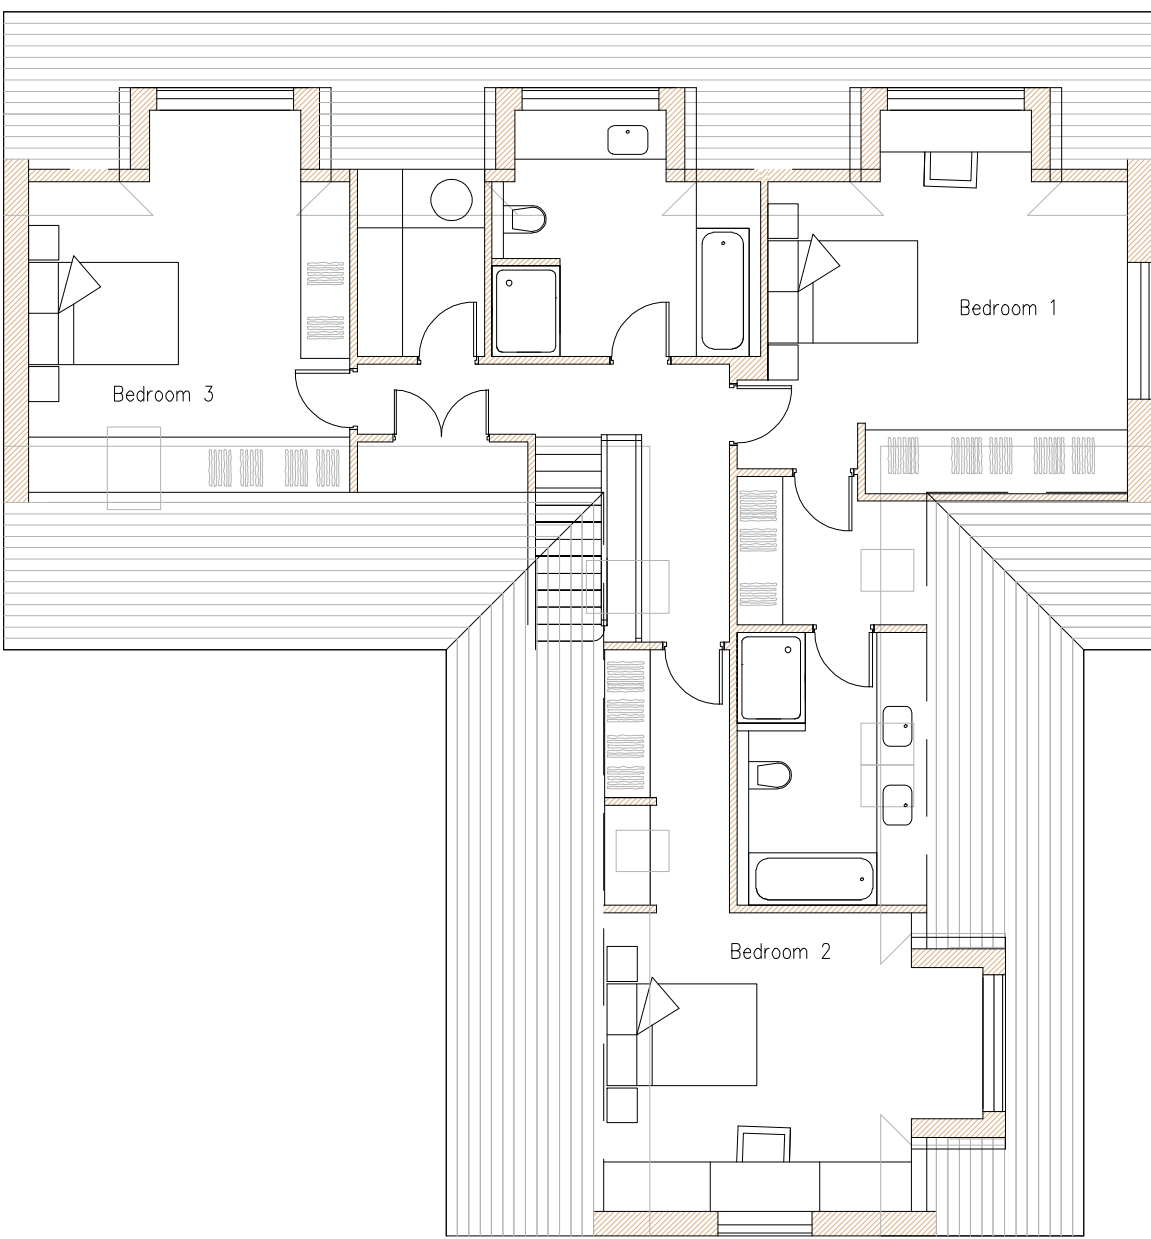

First Floor

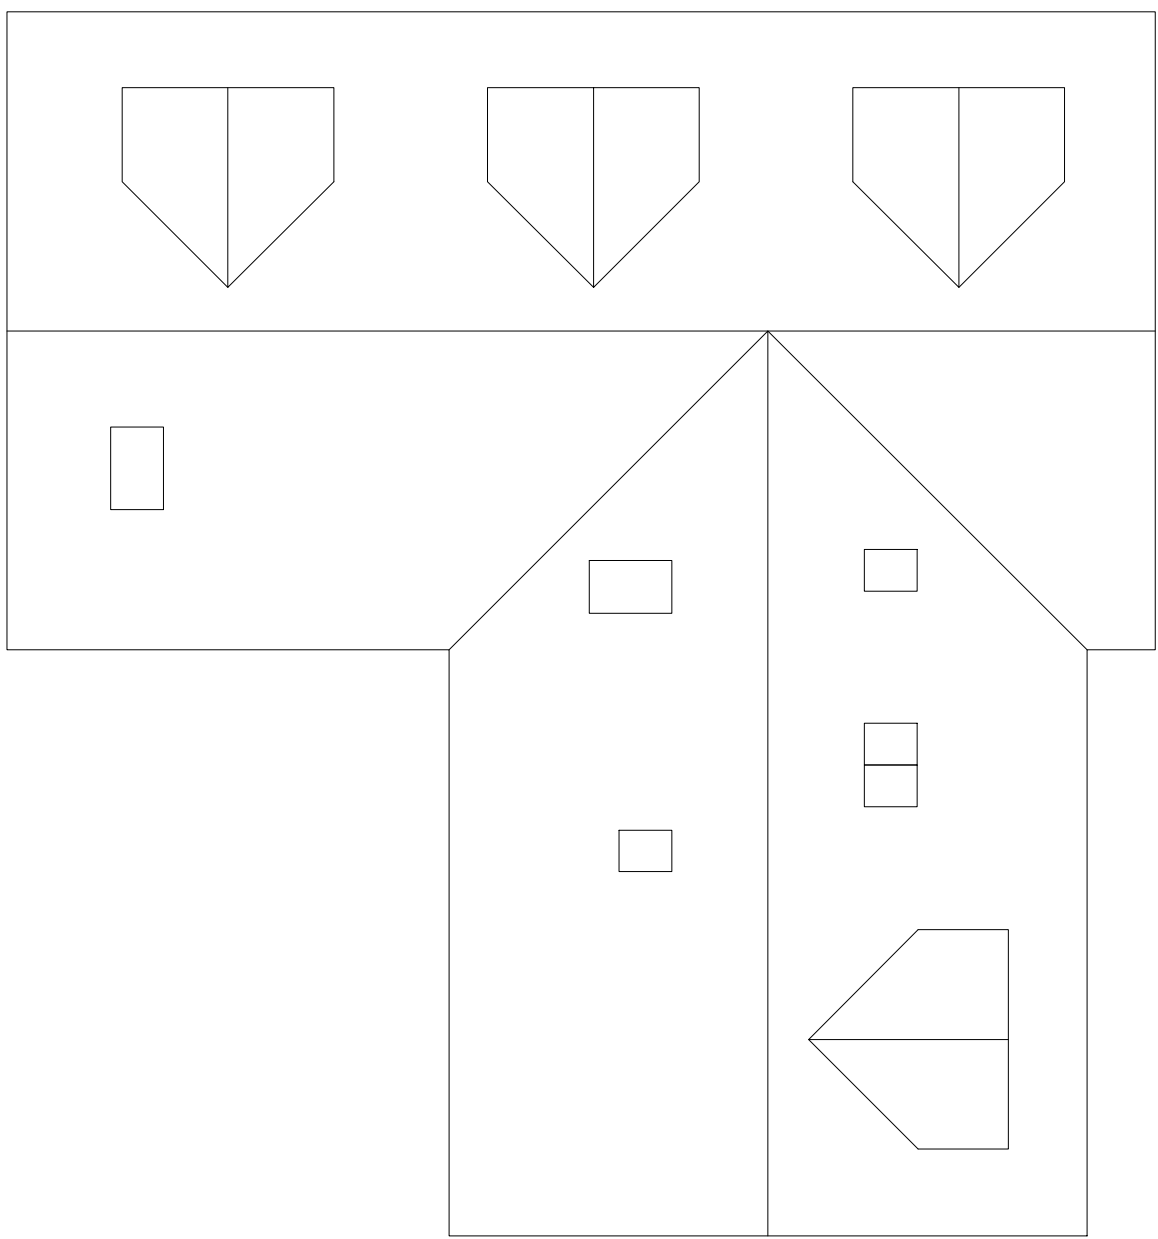

Roof Plan

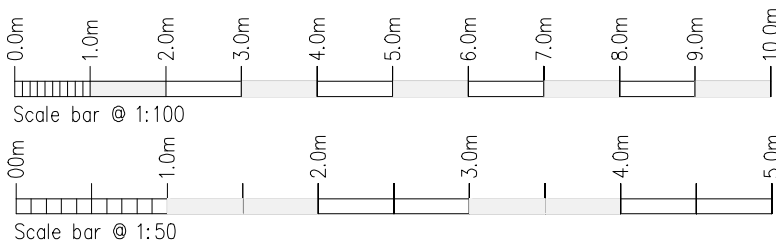

Rev.	Drawn	Comments.	Date

MAC
ARCHITECTURAL DESIGN LTD
Moorland House, 123 Moorland Road, Burslem, ST6 1JD.
T:01782 503302 E:admin@mac-arch.co.uk

Client:
Mr Beardmore.

Project:
**Proposed Residential Development
at Double Gates Nursery, Sytch
Road, Brown Edge.
Staffordshire ST6 8QX.**

Title:
Plans & Elevations. Plot 3.

Status:
Planning.