


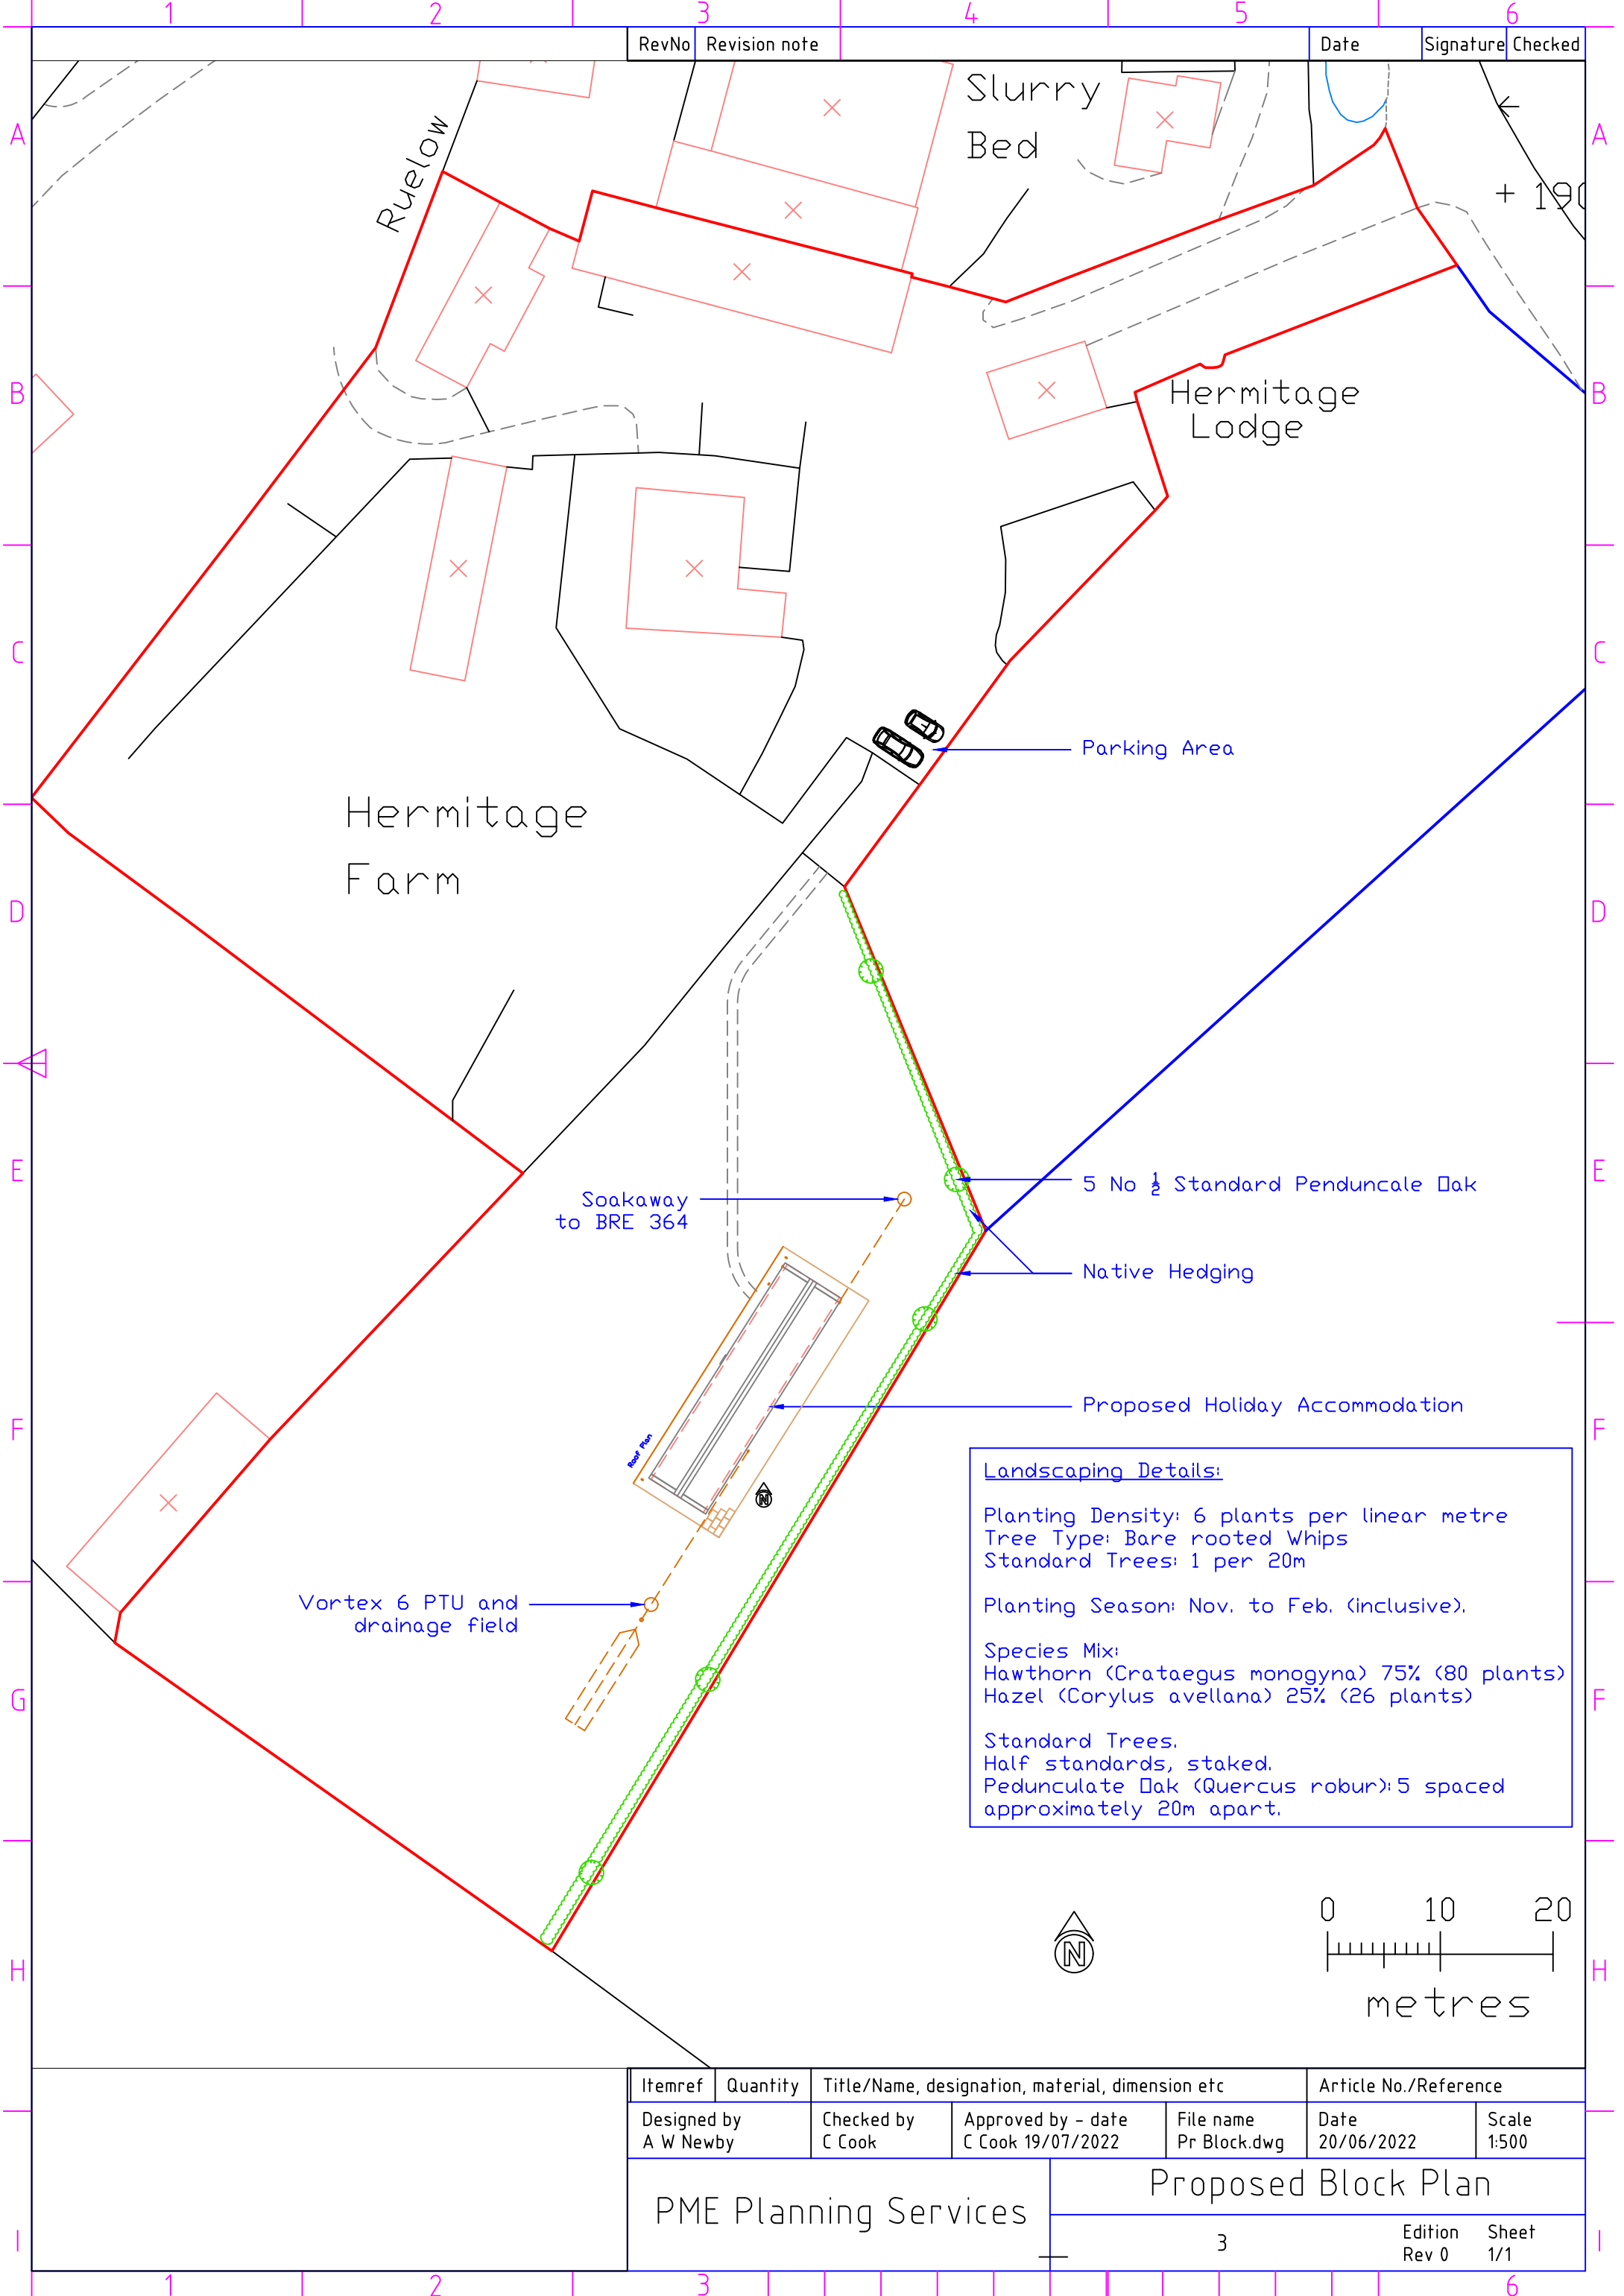

RevNo	Revision note	Date	Signature	Checked
-------	---------------	------	-----------	---------

Itemref	Quantity	Title/Name, designation, material, dimension etc			Article No./Reference	
Designed by A W Newby		Checked by C Cook	Approved by - date C Cook 19/07/2022	File name Pr Block.dwg	Date 20/06/2022	Scale 1:500
PME Planning Services			Proposed Block Plan			
			3	Edition Rev 0	Sheet 1/1	