


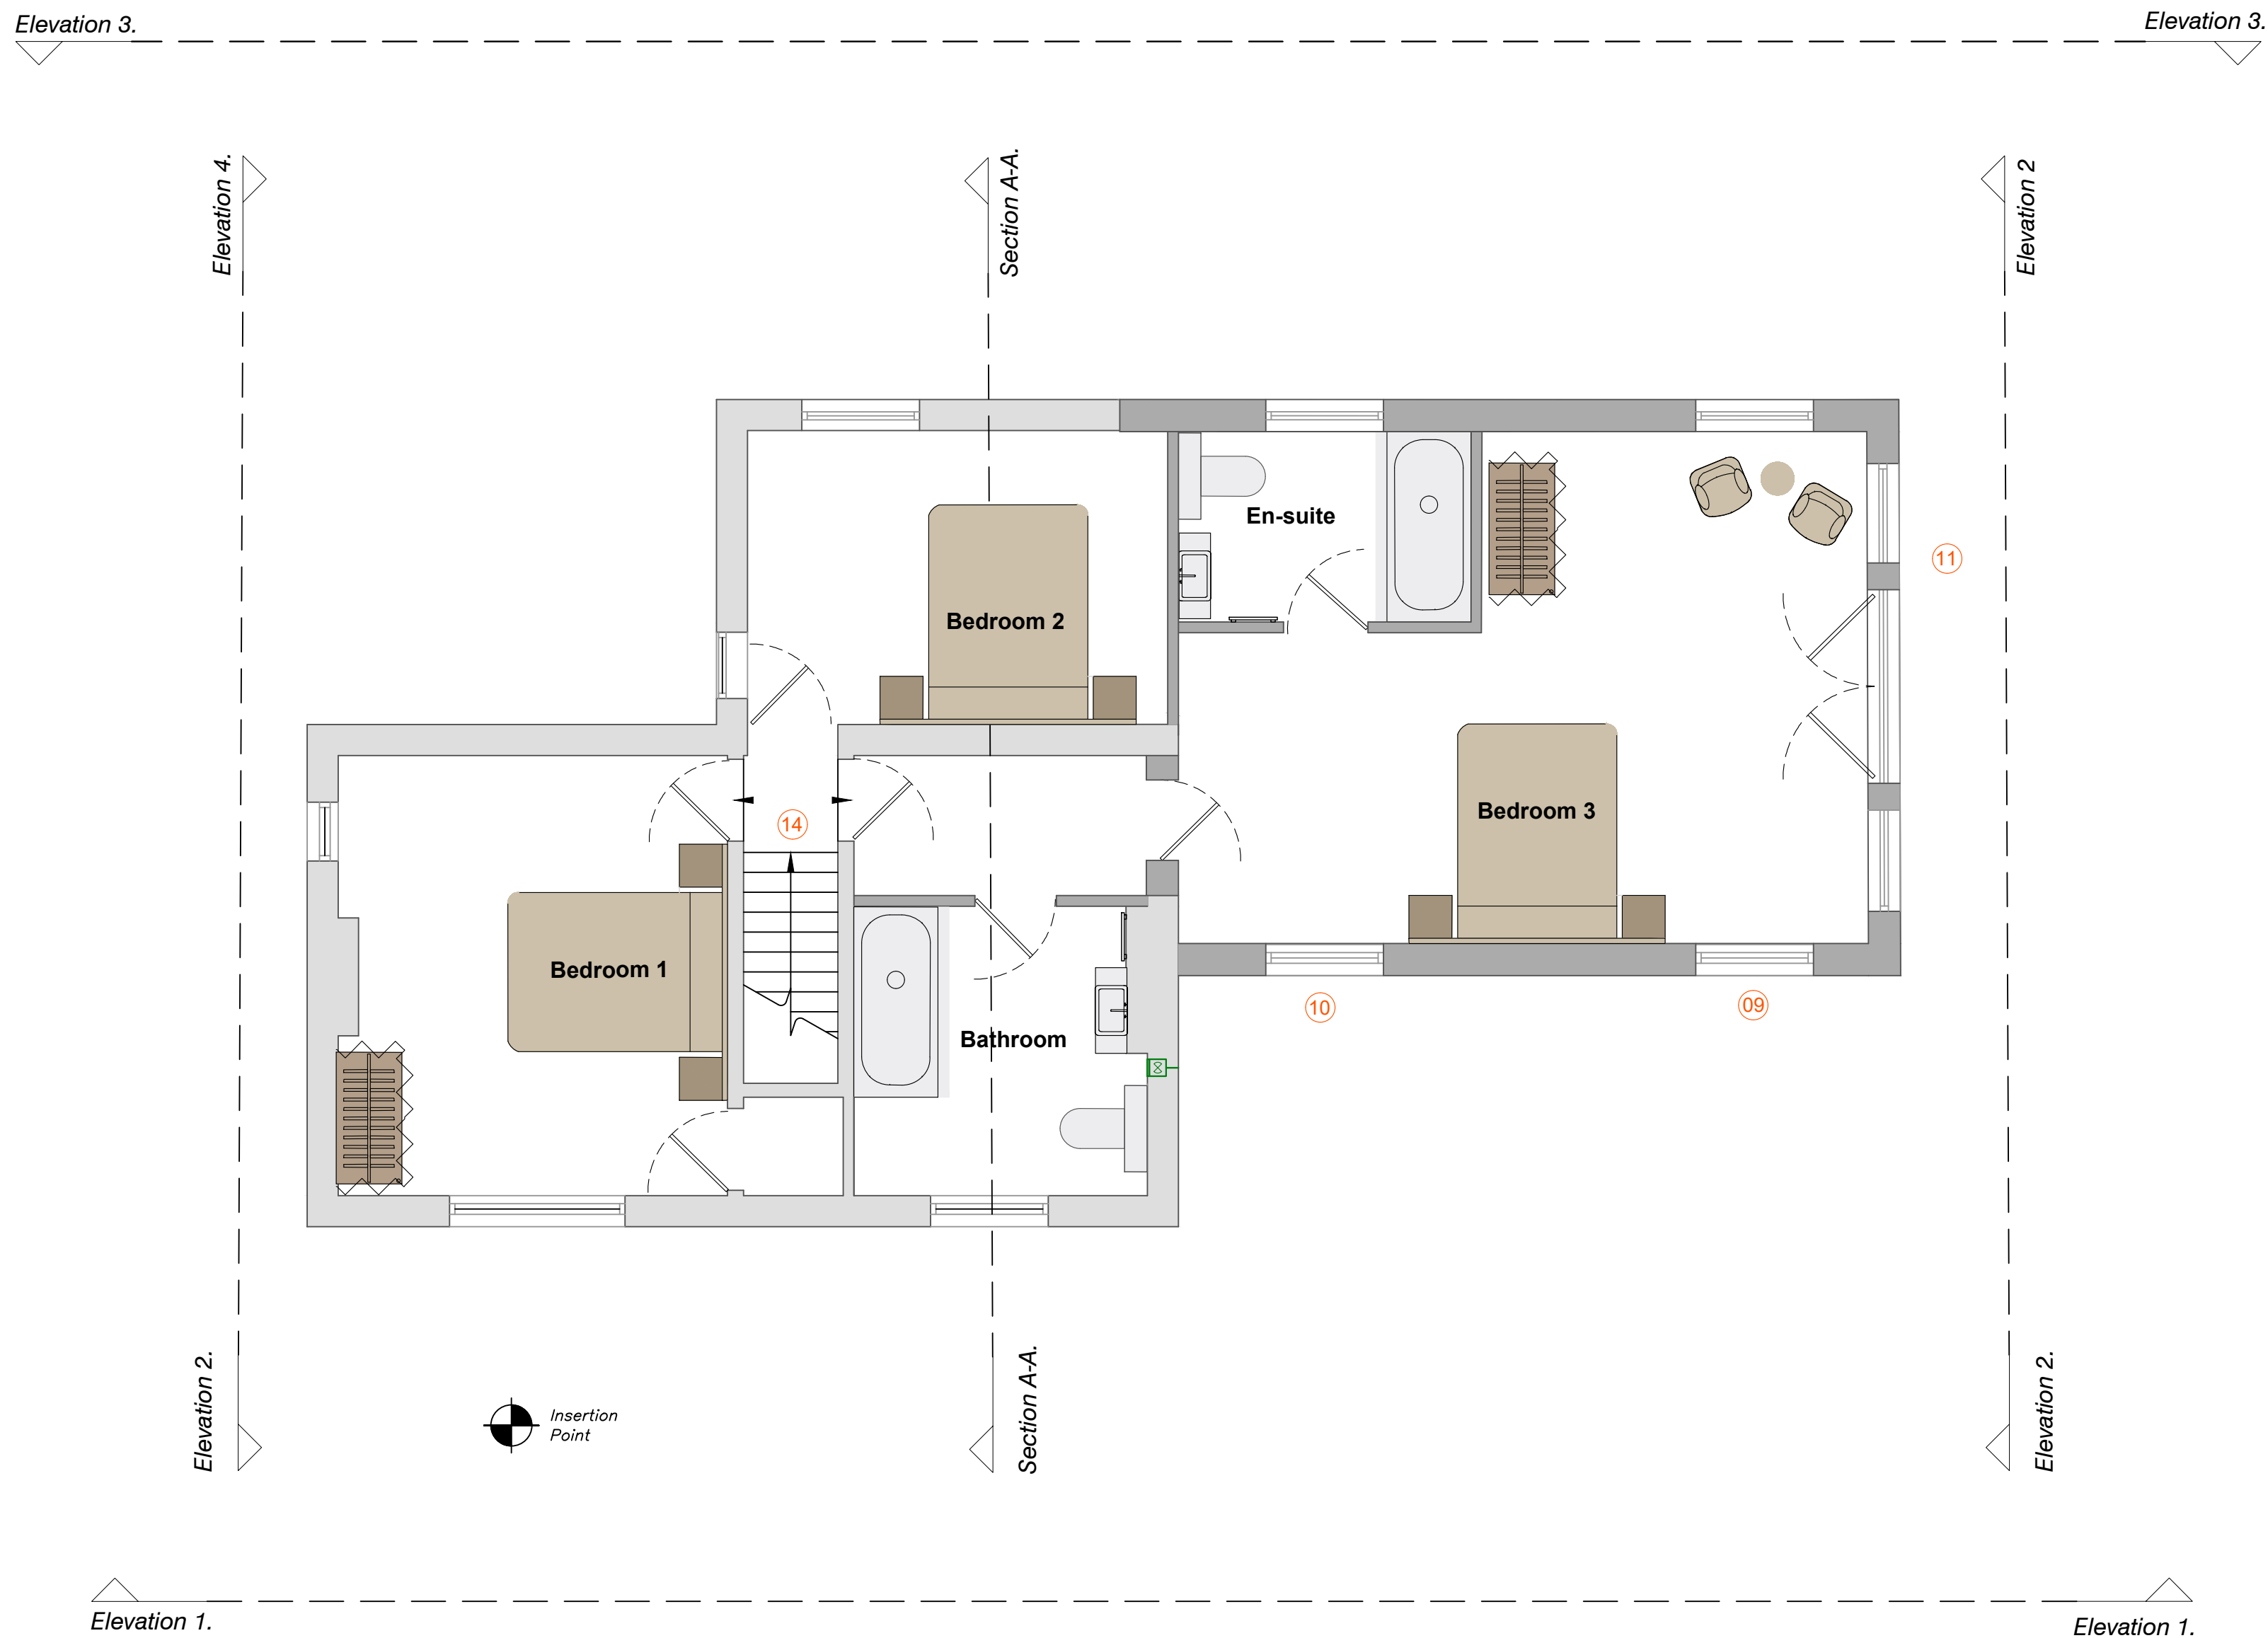

- NOTES
- 01 New balustrade to staircase
 - 02 Structural works required - Refer to SE design
 - 03 Replace existing fireplace
 - 04 New 15kW Electric boiler- TBC
 - 05 New opening through existing wall with lintol over
 - 06 Plastic gutters to be replaced with aluminium gutters
 - 07 Plastic downpipes and svps to be removed
 - 08 Gardens to be cleared and made good
 - 09 Cavity brickwork wall- brick to match existing
 - 10 New timber windows to match existing
 - 11 Exposed timber frame
 - 12 Roof tiles to match existing
 - 13 Door to be replaced with new painted door
 - 14 New stair
 - 15 New pitched roof to existing extension
 - 16 Stone cills and heads
- Existing walls
Proposed walls
Freestanding furniture
Marble worktops
New layer of soil and turff
New layer of stone on Tarmac

REV -	11.01.2022
REVISION	DATE