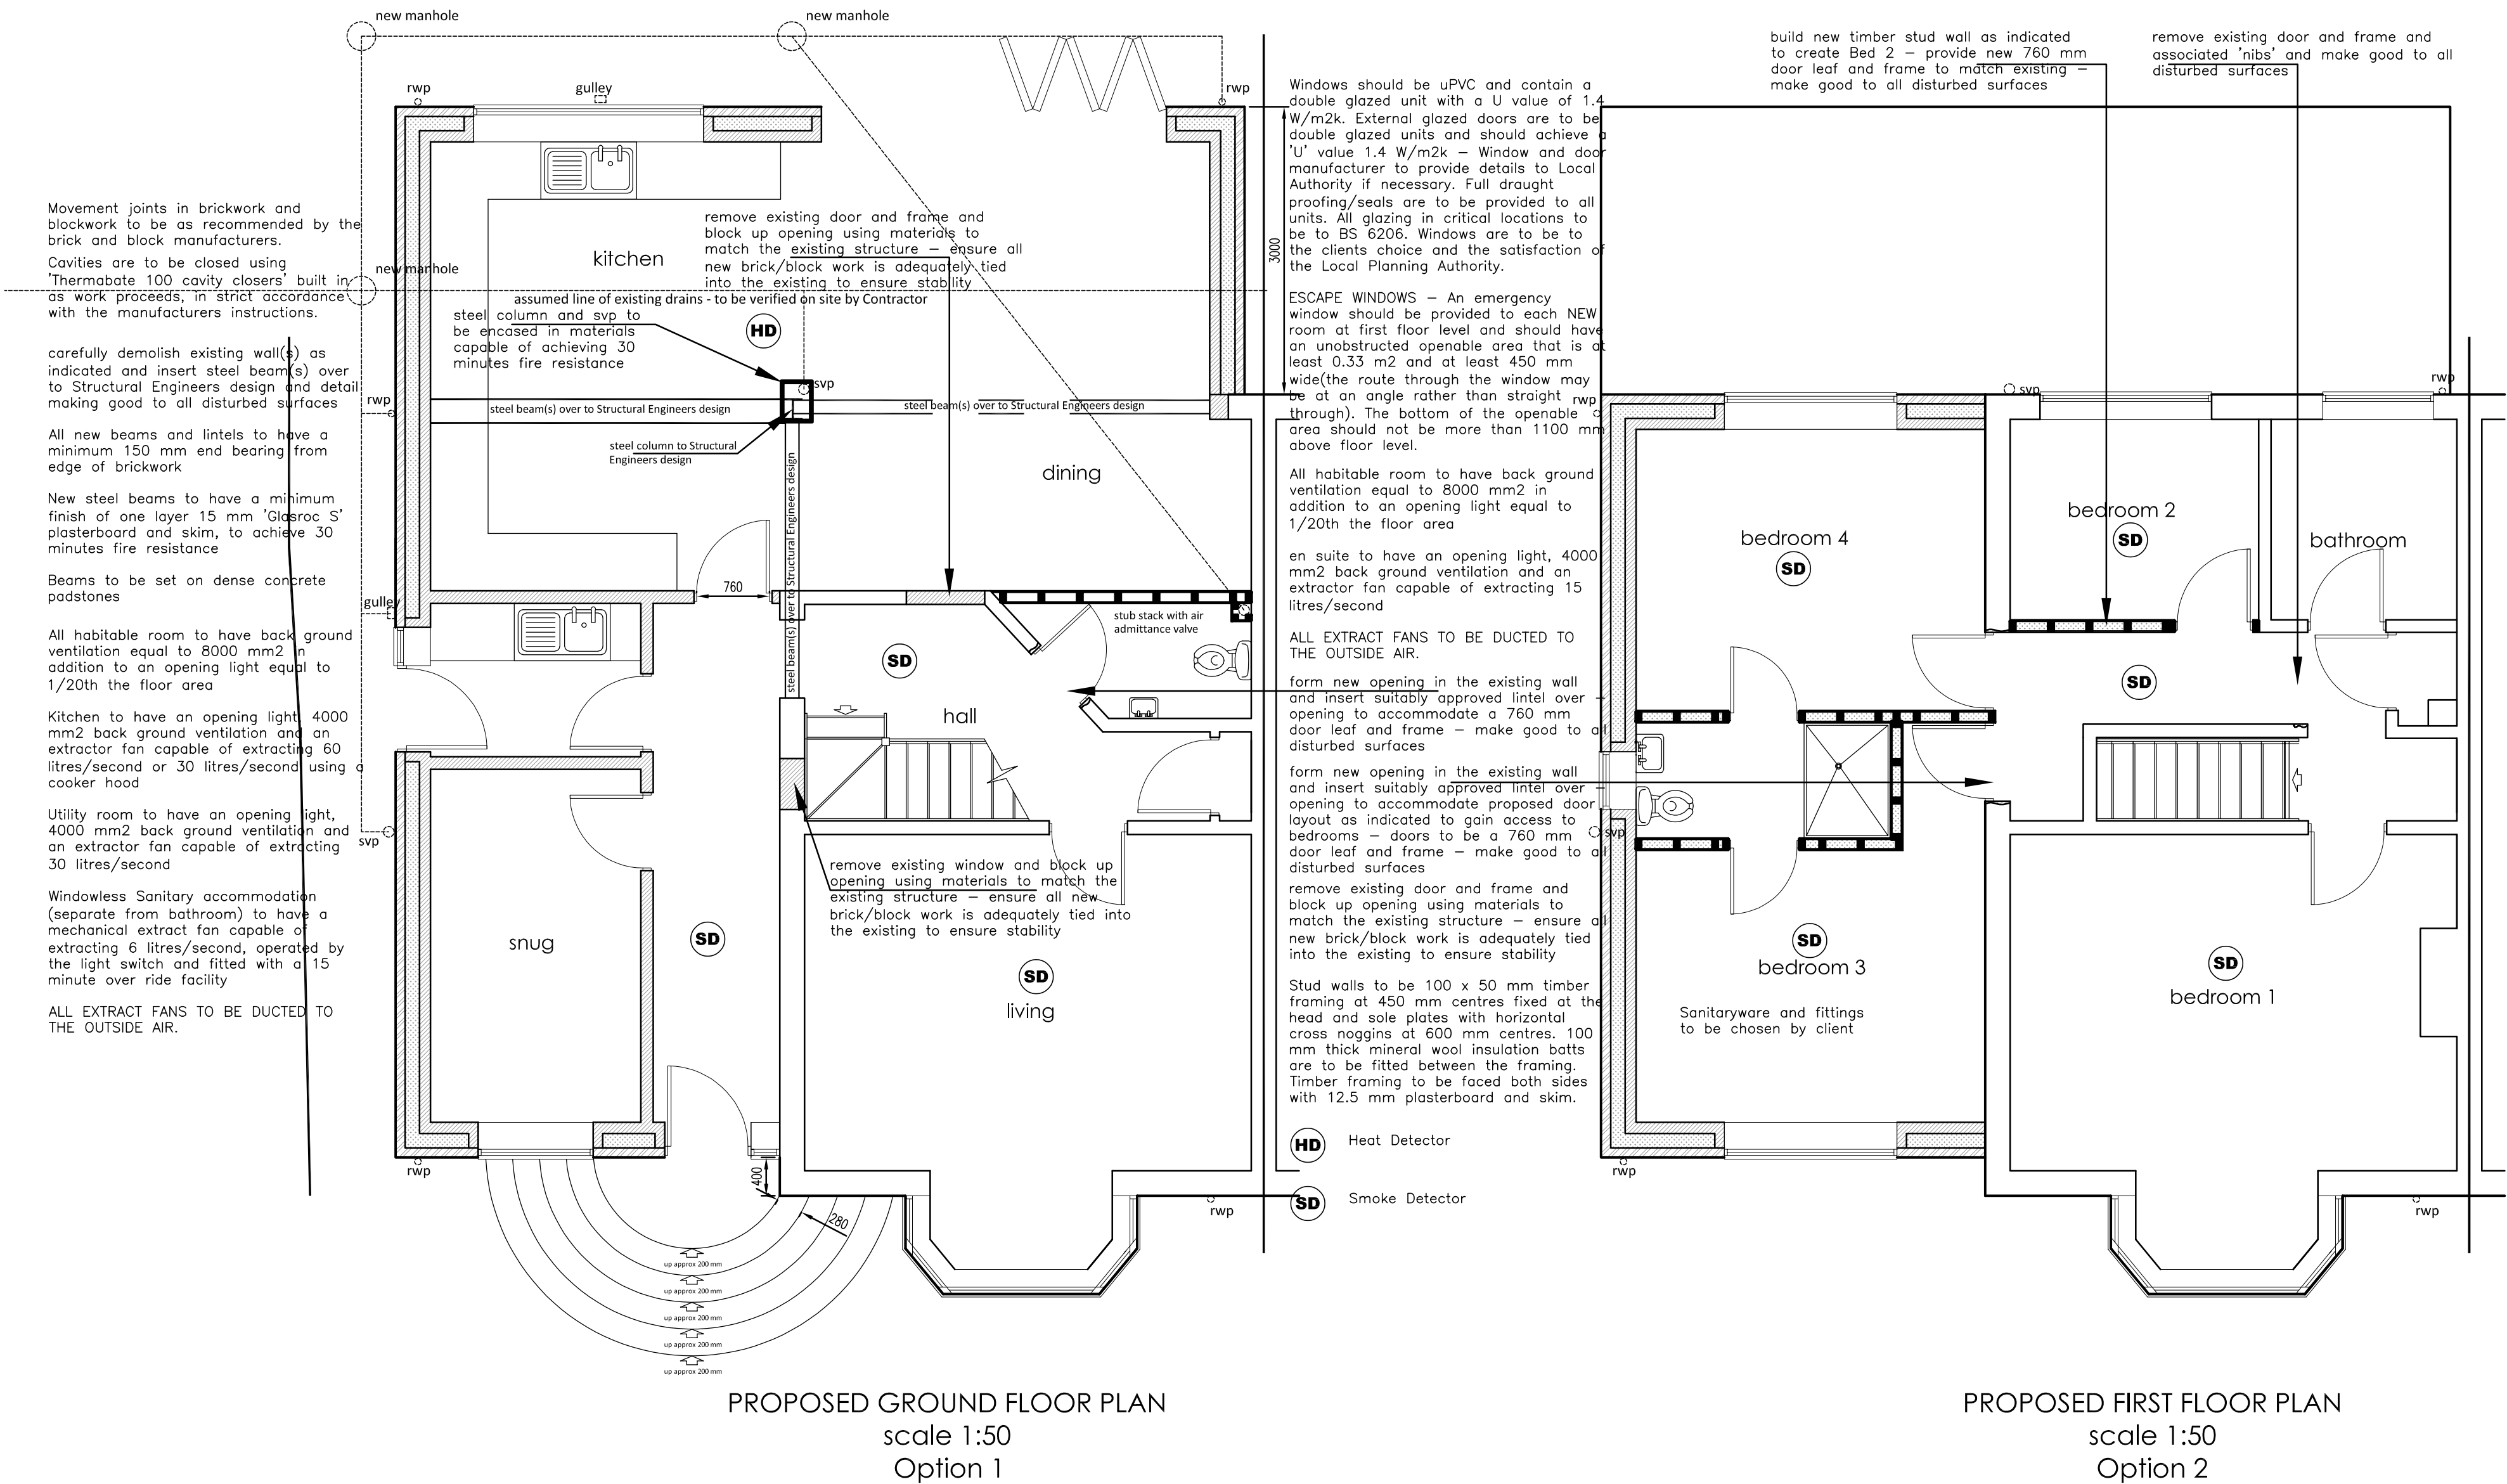


THE PARTY WALL ACT 1996 - The Client's attention is drawn to the Party Wall Act 1996 which requires notification and agreement to be made with adjoining owners, where the building owner undertakes any building works on, adjacent to or near to the party wall line between the properties, the Client shall ensure that all legal obligations in this regard are complied with.

REVISIONS & PUBLICATION DATES

Planning & Building Regulation Purposes Only

PROJECT NUMBER / DRAWING NUMBER

2664/22/03

CLIENT
Ms L Baddeley
293 Ash Bank Road
Werrington
Stoke On Trent
ST9 0JS

DRAWING TITLE

Proposed Details 1

FIRST PUBLICATION DATE
June 2022
Jon Bennett

SCALE :
1:50; 1:100
printed @ A1

PROJECT

Proposed Extension at
293 Ash Bank Road
Werrington
Stoke On Trent
ST9 0JS