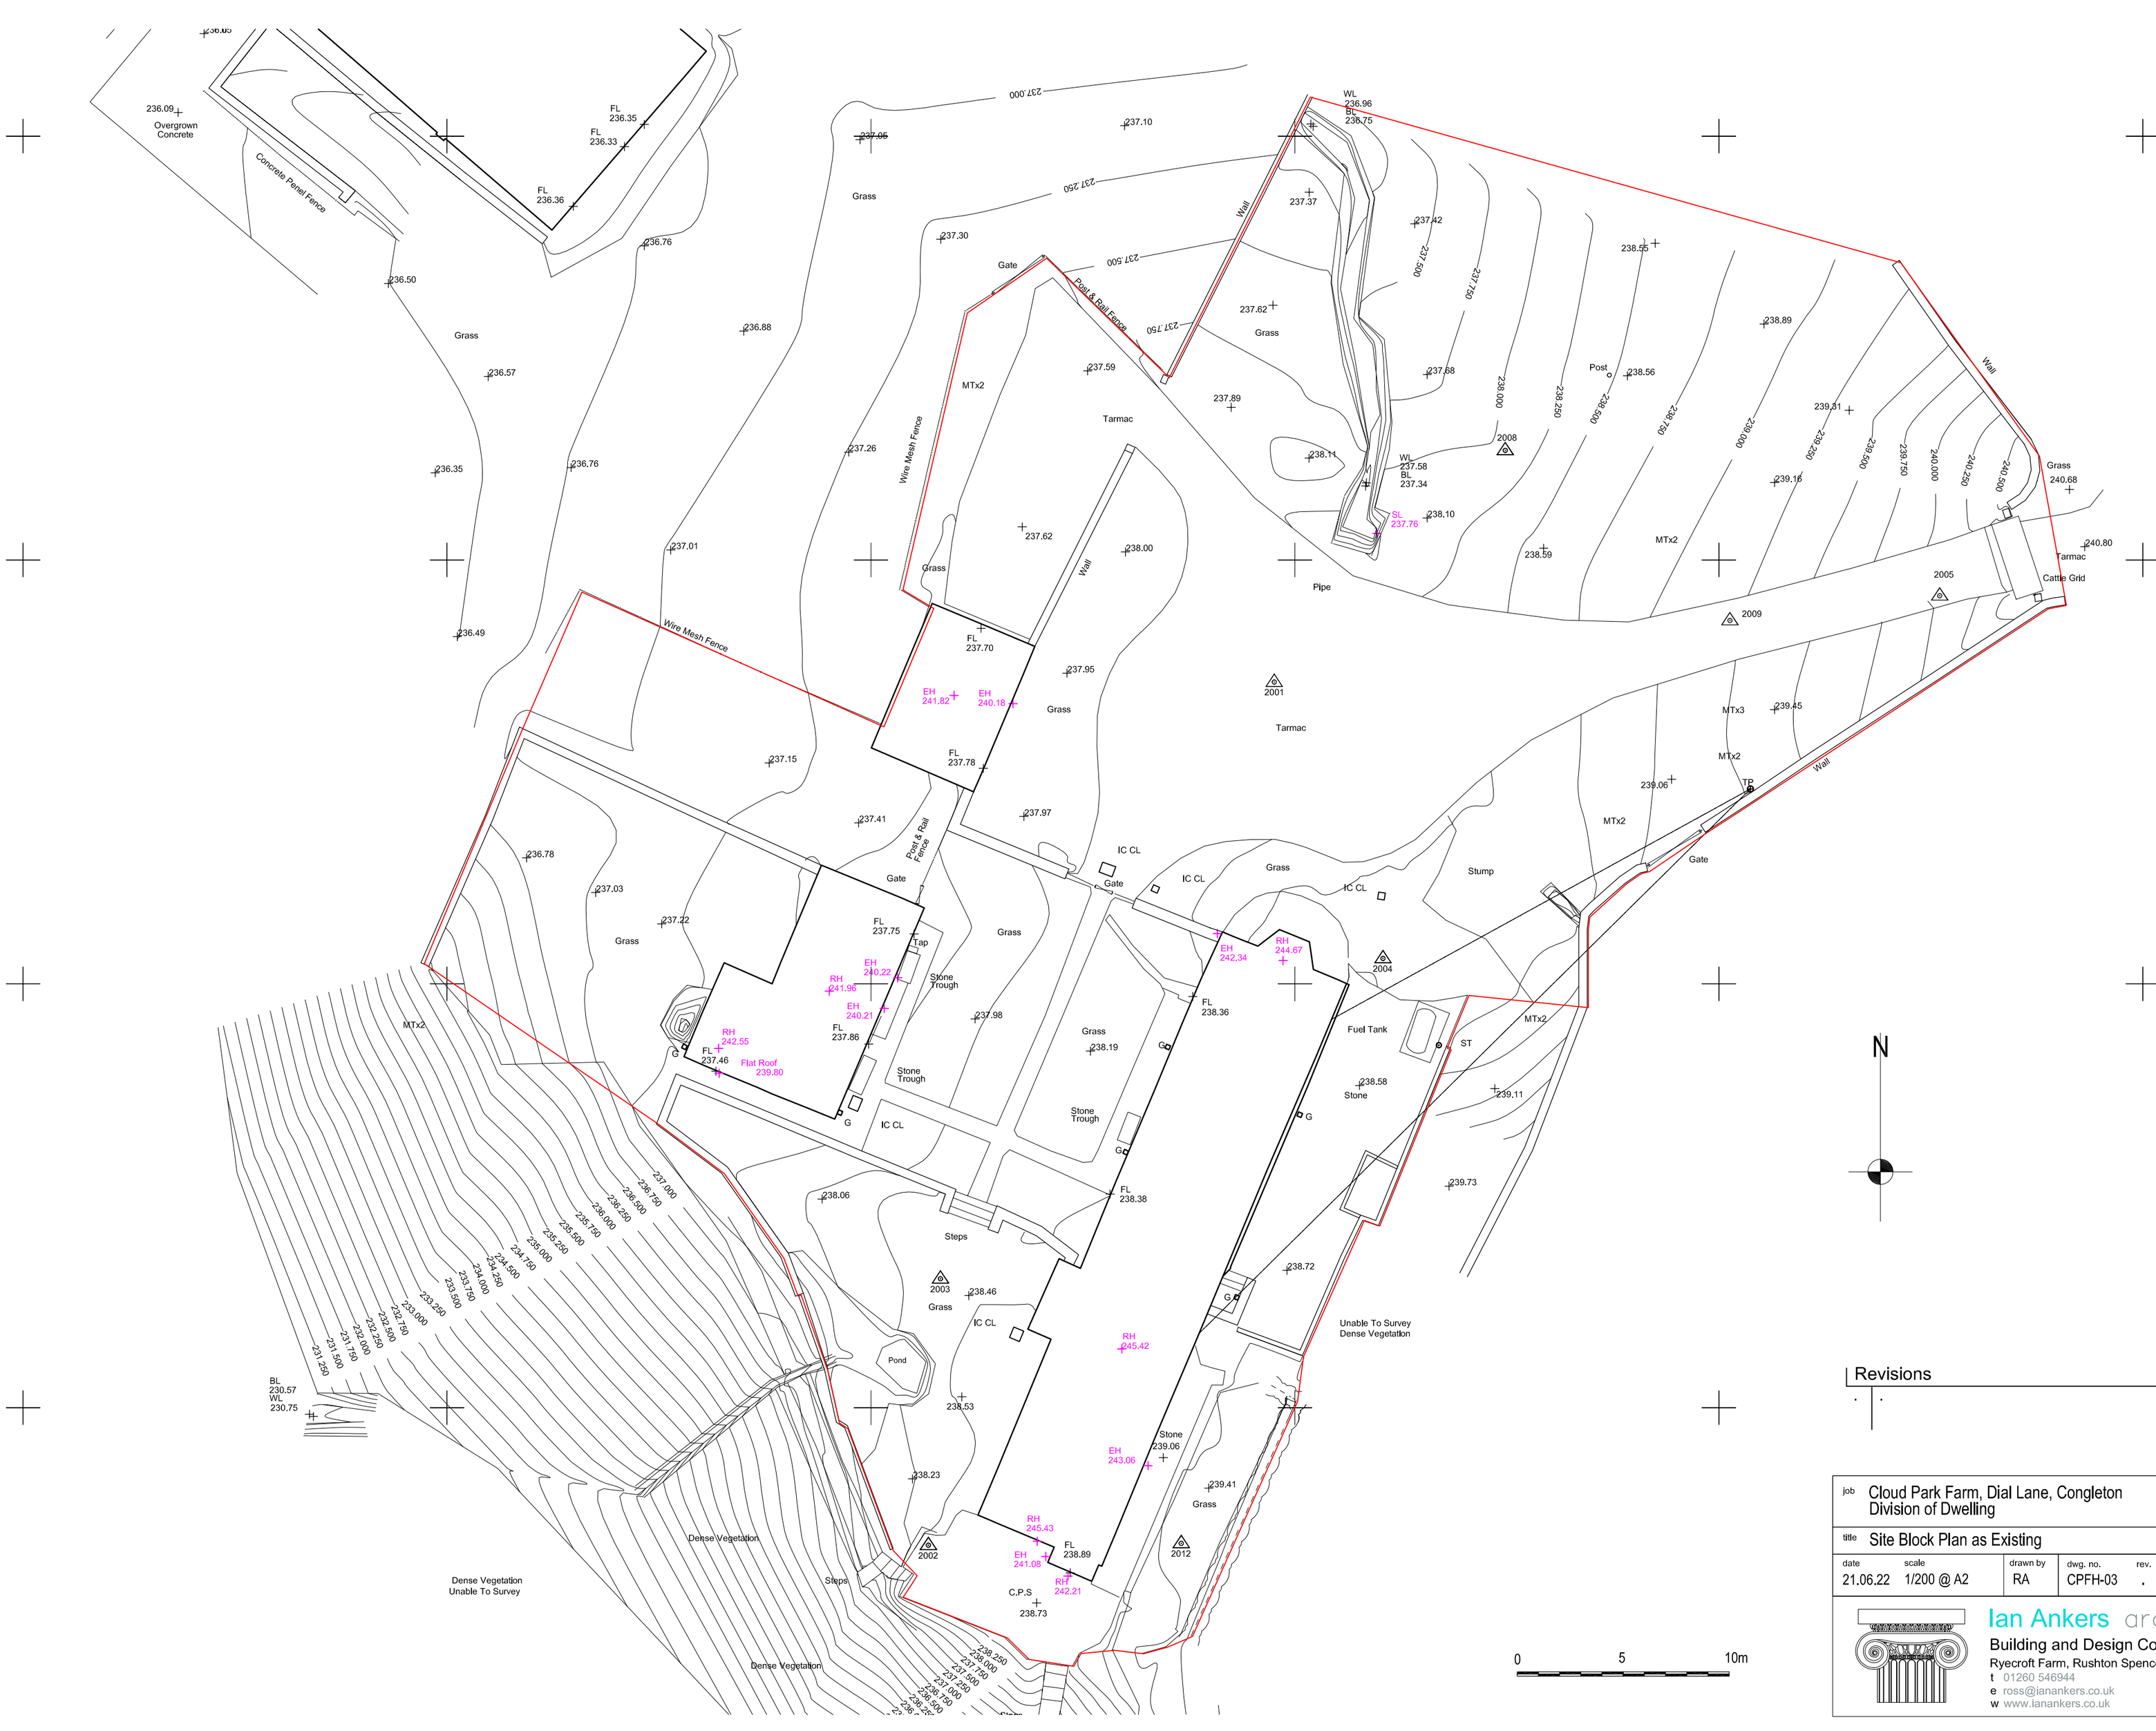


Revisions

.	.	.

job	Cloud Park Farm, Dial Lane, Congleton Division of Dwelling
title	Site Block Plan as Existing

date	scale	drawn by	dwg. no.	rev.
21.06.22	1/200 @ A2	RA	CPFH-03	.

Ian Ankers architecture
Building and Design Consultants
Ryecroft Farm, Rushton Spencer, Macclesfield, SK11 0RP
t 01260 546944
e ross@ianankers.co.uk
w www.ianankers.co.uk