



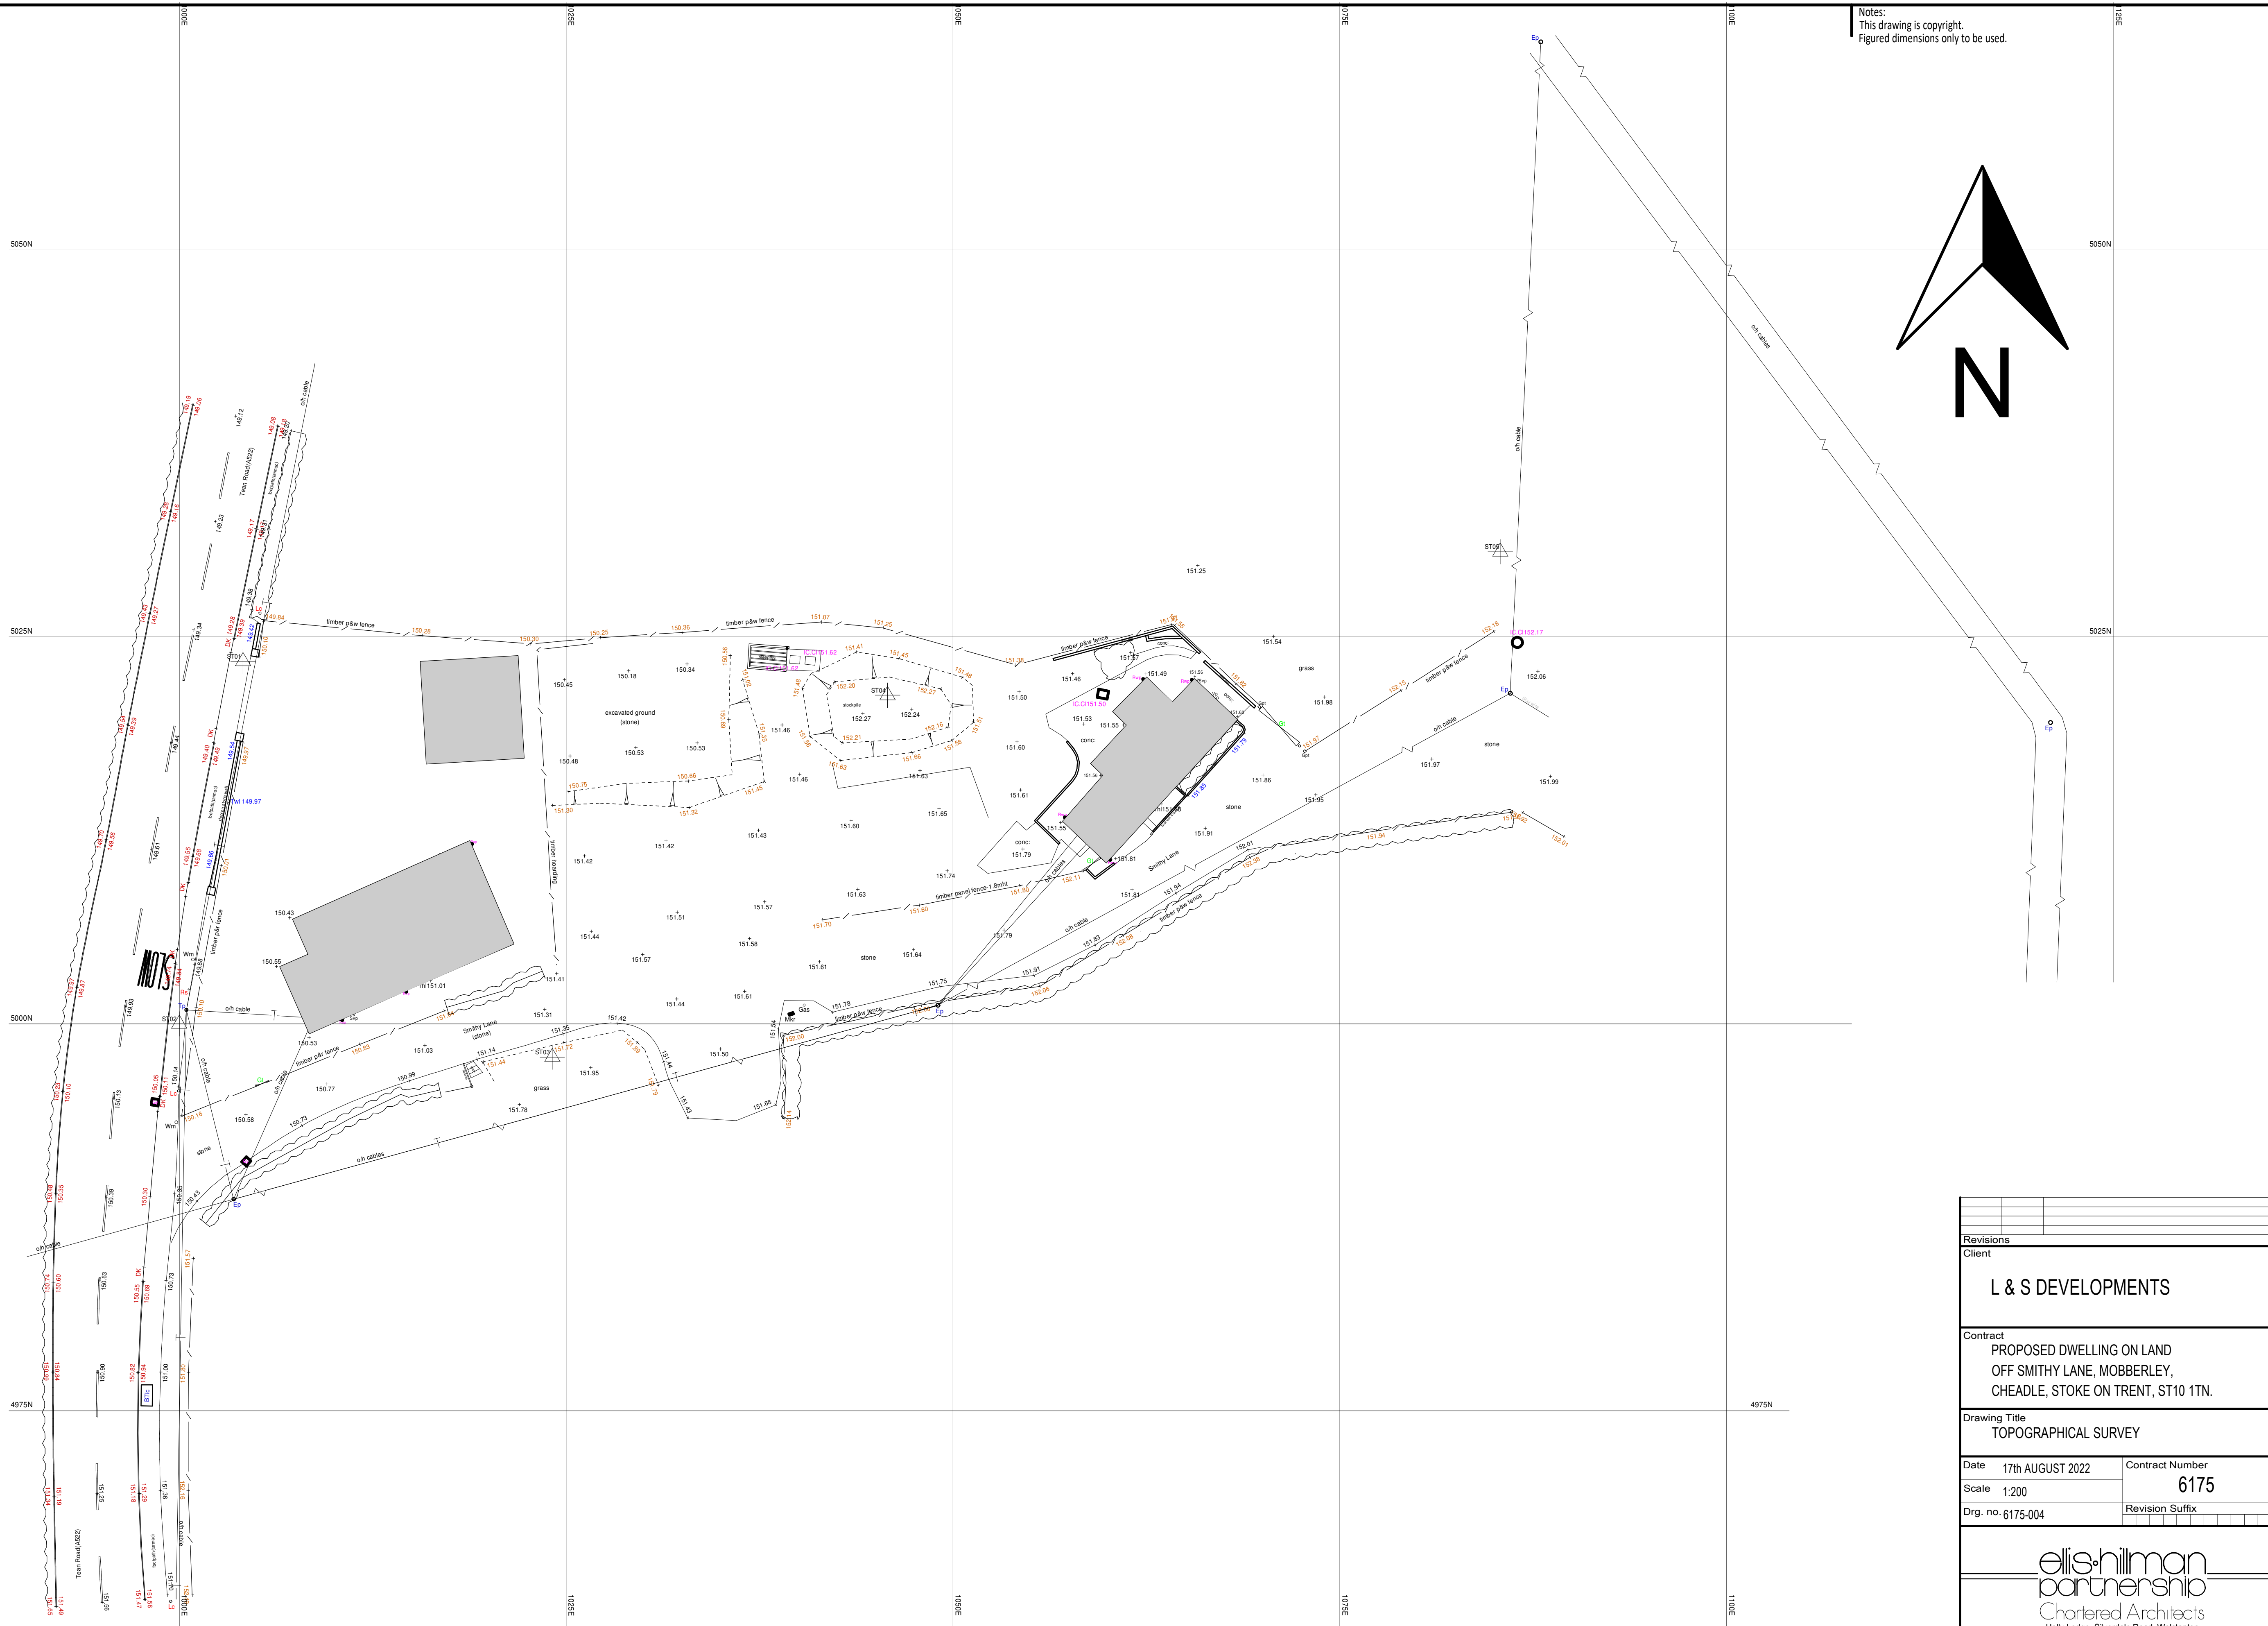

Notes:
This drawing is copyright.
Figured dimensions only to be used.

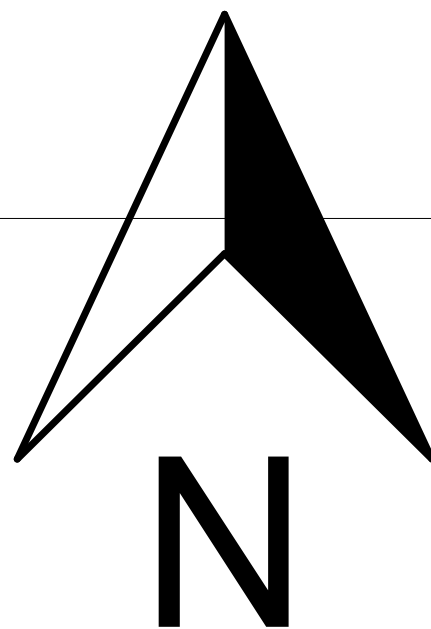

L & S DEVELOPMENTS

Contract
PROPOSED DWELLING ON LAND
OFF SMITHY LANE, MOBBERLEY,
CHEADLE, STOKE ON TRENT, ST10 1TN.


Drawing Title
TOPOGRAPHICAL SURVEY

Date	17th AUGUST 2022	Contract Number	6175
Scale	1:200	Revision Suffix	
Drg. no	6175-004		

ellishillman
partnership

Chartered Architects
Holly Lodge, Silverdale Road, Wolstanton,
Newcastle, Staffs. ST5 8BQ
Telephone: 01782 633116
FAX: 01782 717487

E mail: admin@ellishillmanpartnership.co.uk

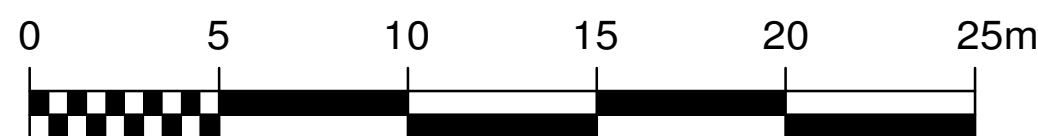

SCALE 1:200 @ A1