


Roof subject to
separate enforcement
and appeal

Chimney subject to
separate enforcement
and appeal

Damaged stone lintel
removed and replaced
with brickwork

New concrete slab

FRONT ELEVATION 1:50

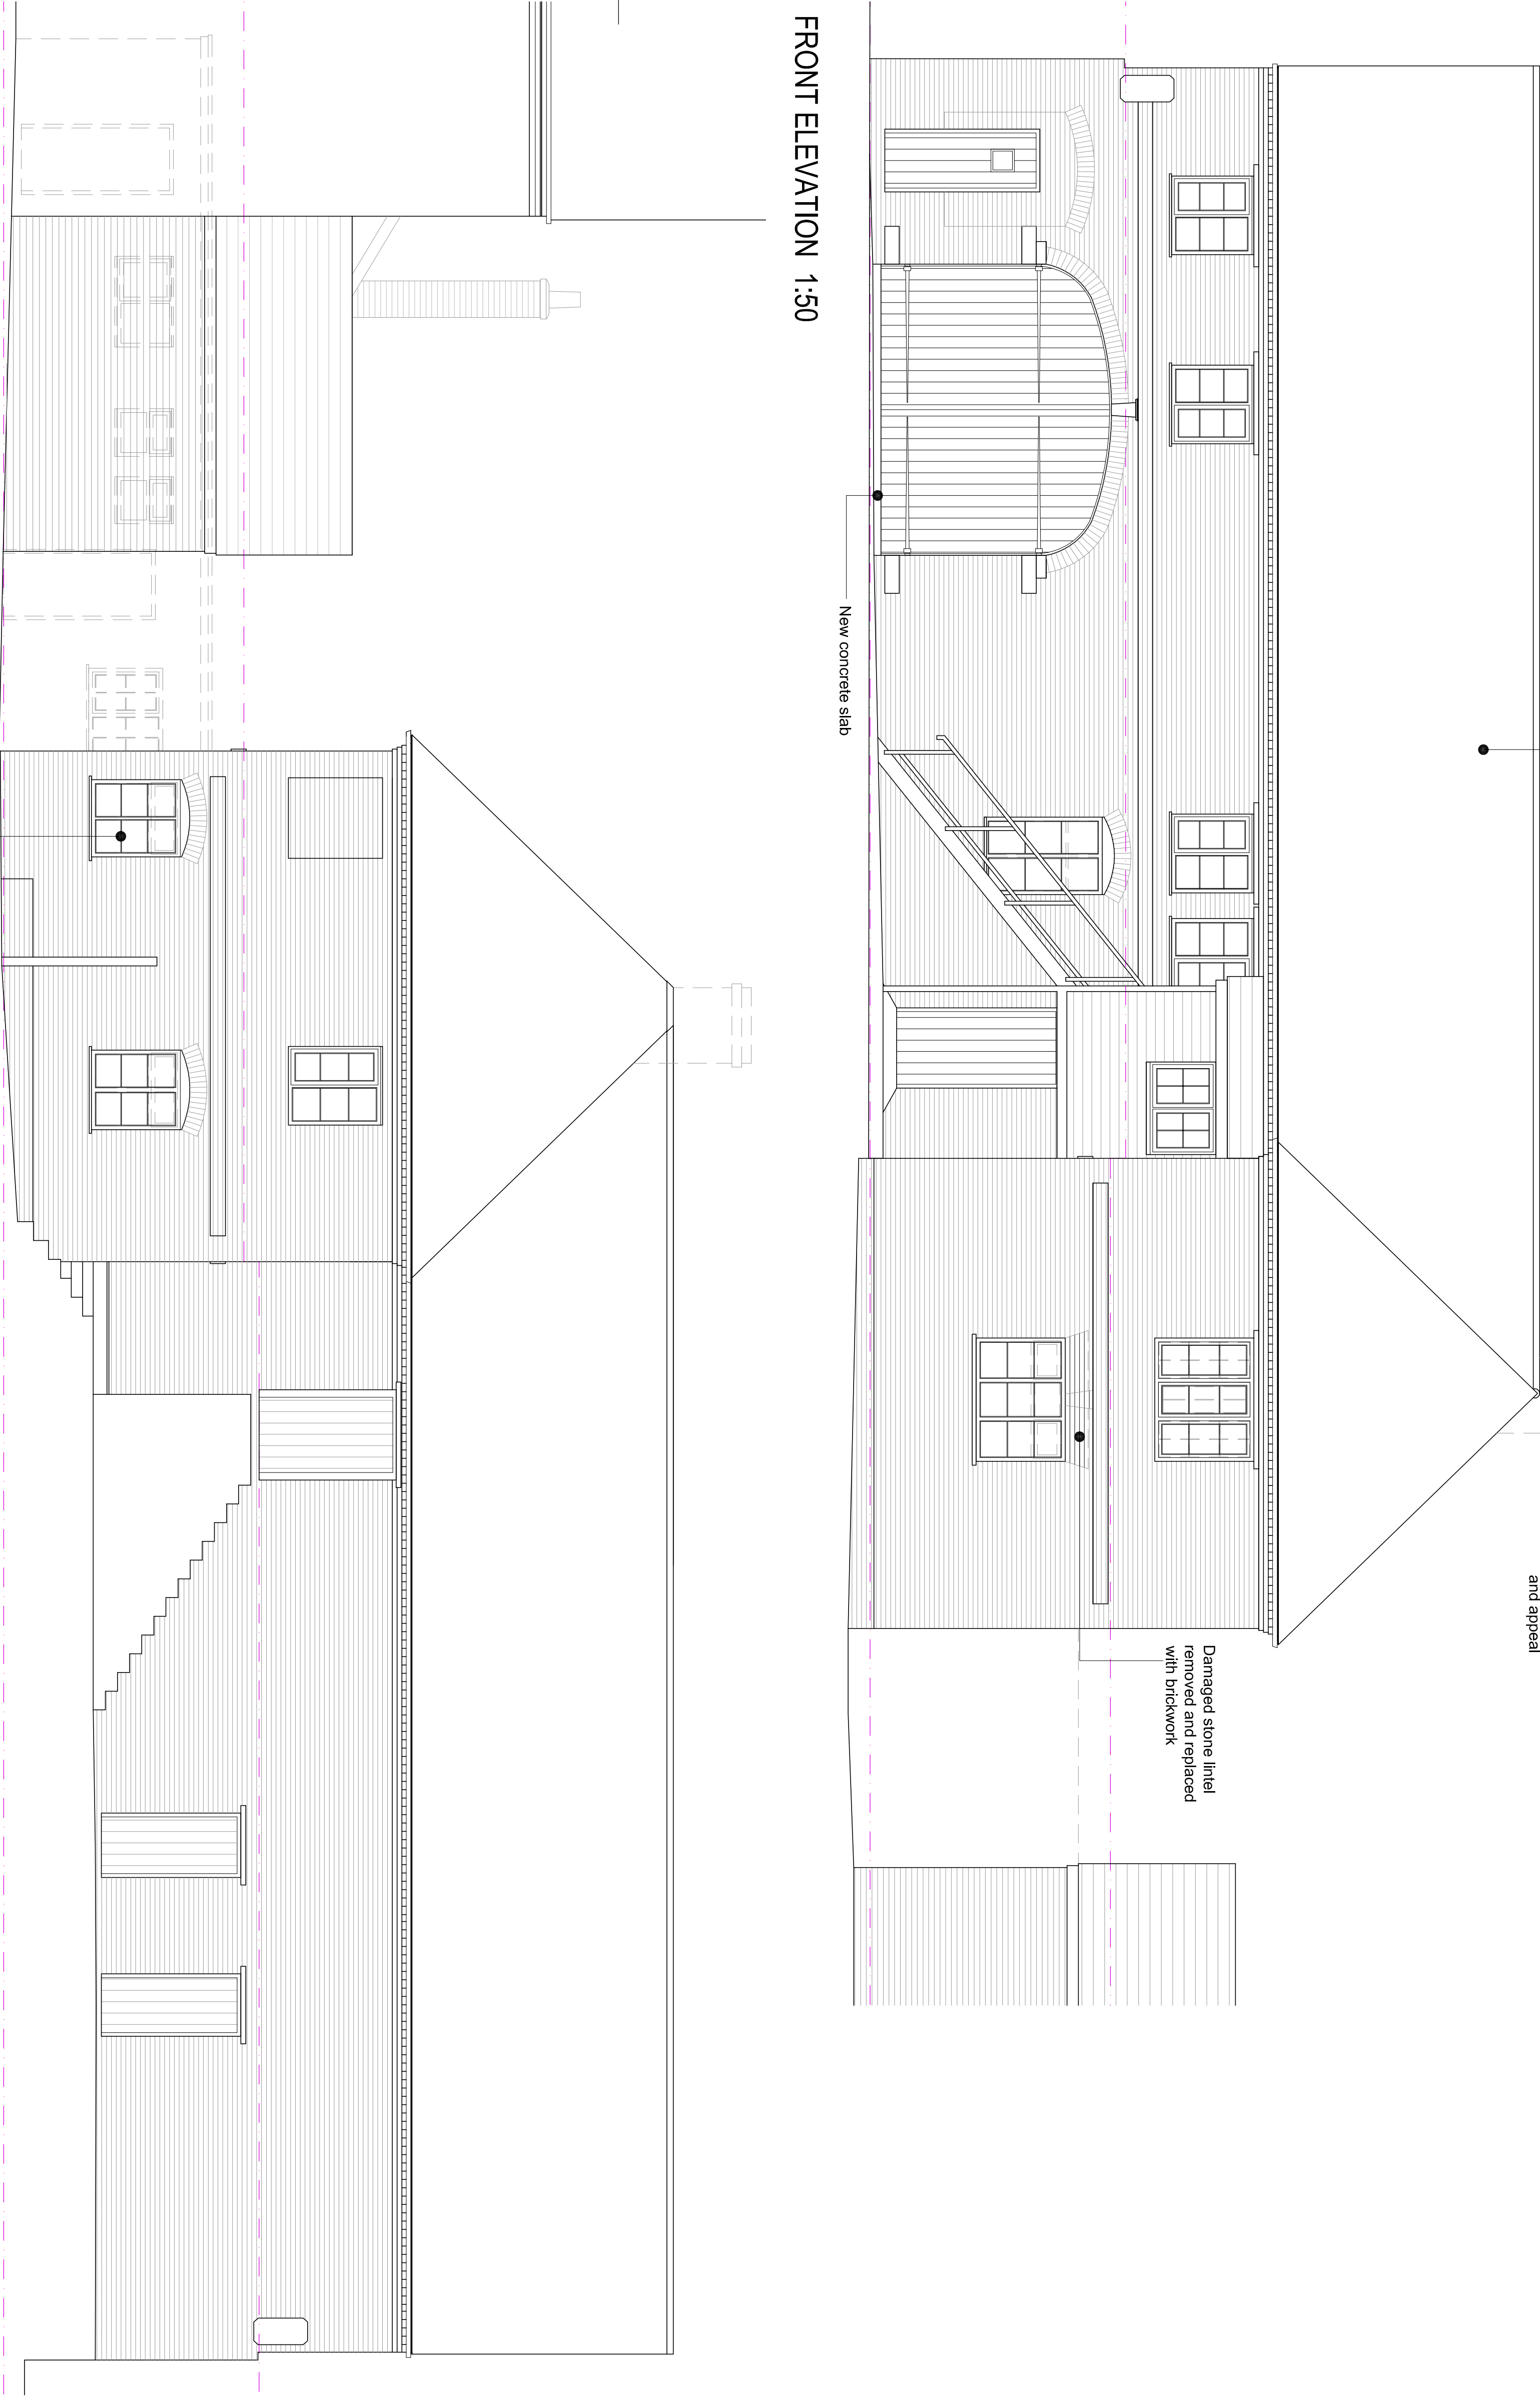

REAR ELEVATION 1:50

All windows replaced with
single glazed timber to
match existing

