


Copyright of this drawing is vested in the Architect and it must not be copied or reproduced without consent. All contractors must visit the site and be responsible for taking and checking all dimensions relative to this work. Hewitt&Carr Architects Ltd is not to be held responsible for any mistakes or omissions. The drawings are to be used for the purpose of obtaining planning permission and are not to be used for any other purpose. THE DRAWING IS NOT TO BE USED FOR ANY OTHER PURPOSE WITHOUT THE WRITTEN CONSENT OF HEWITT&CARR ARCHITECTS LTD.

Rev	Drawn	Comments	Date
-----	-------	----------	------

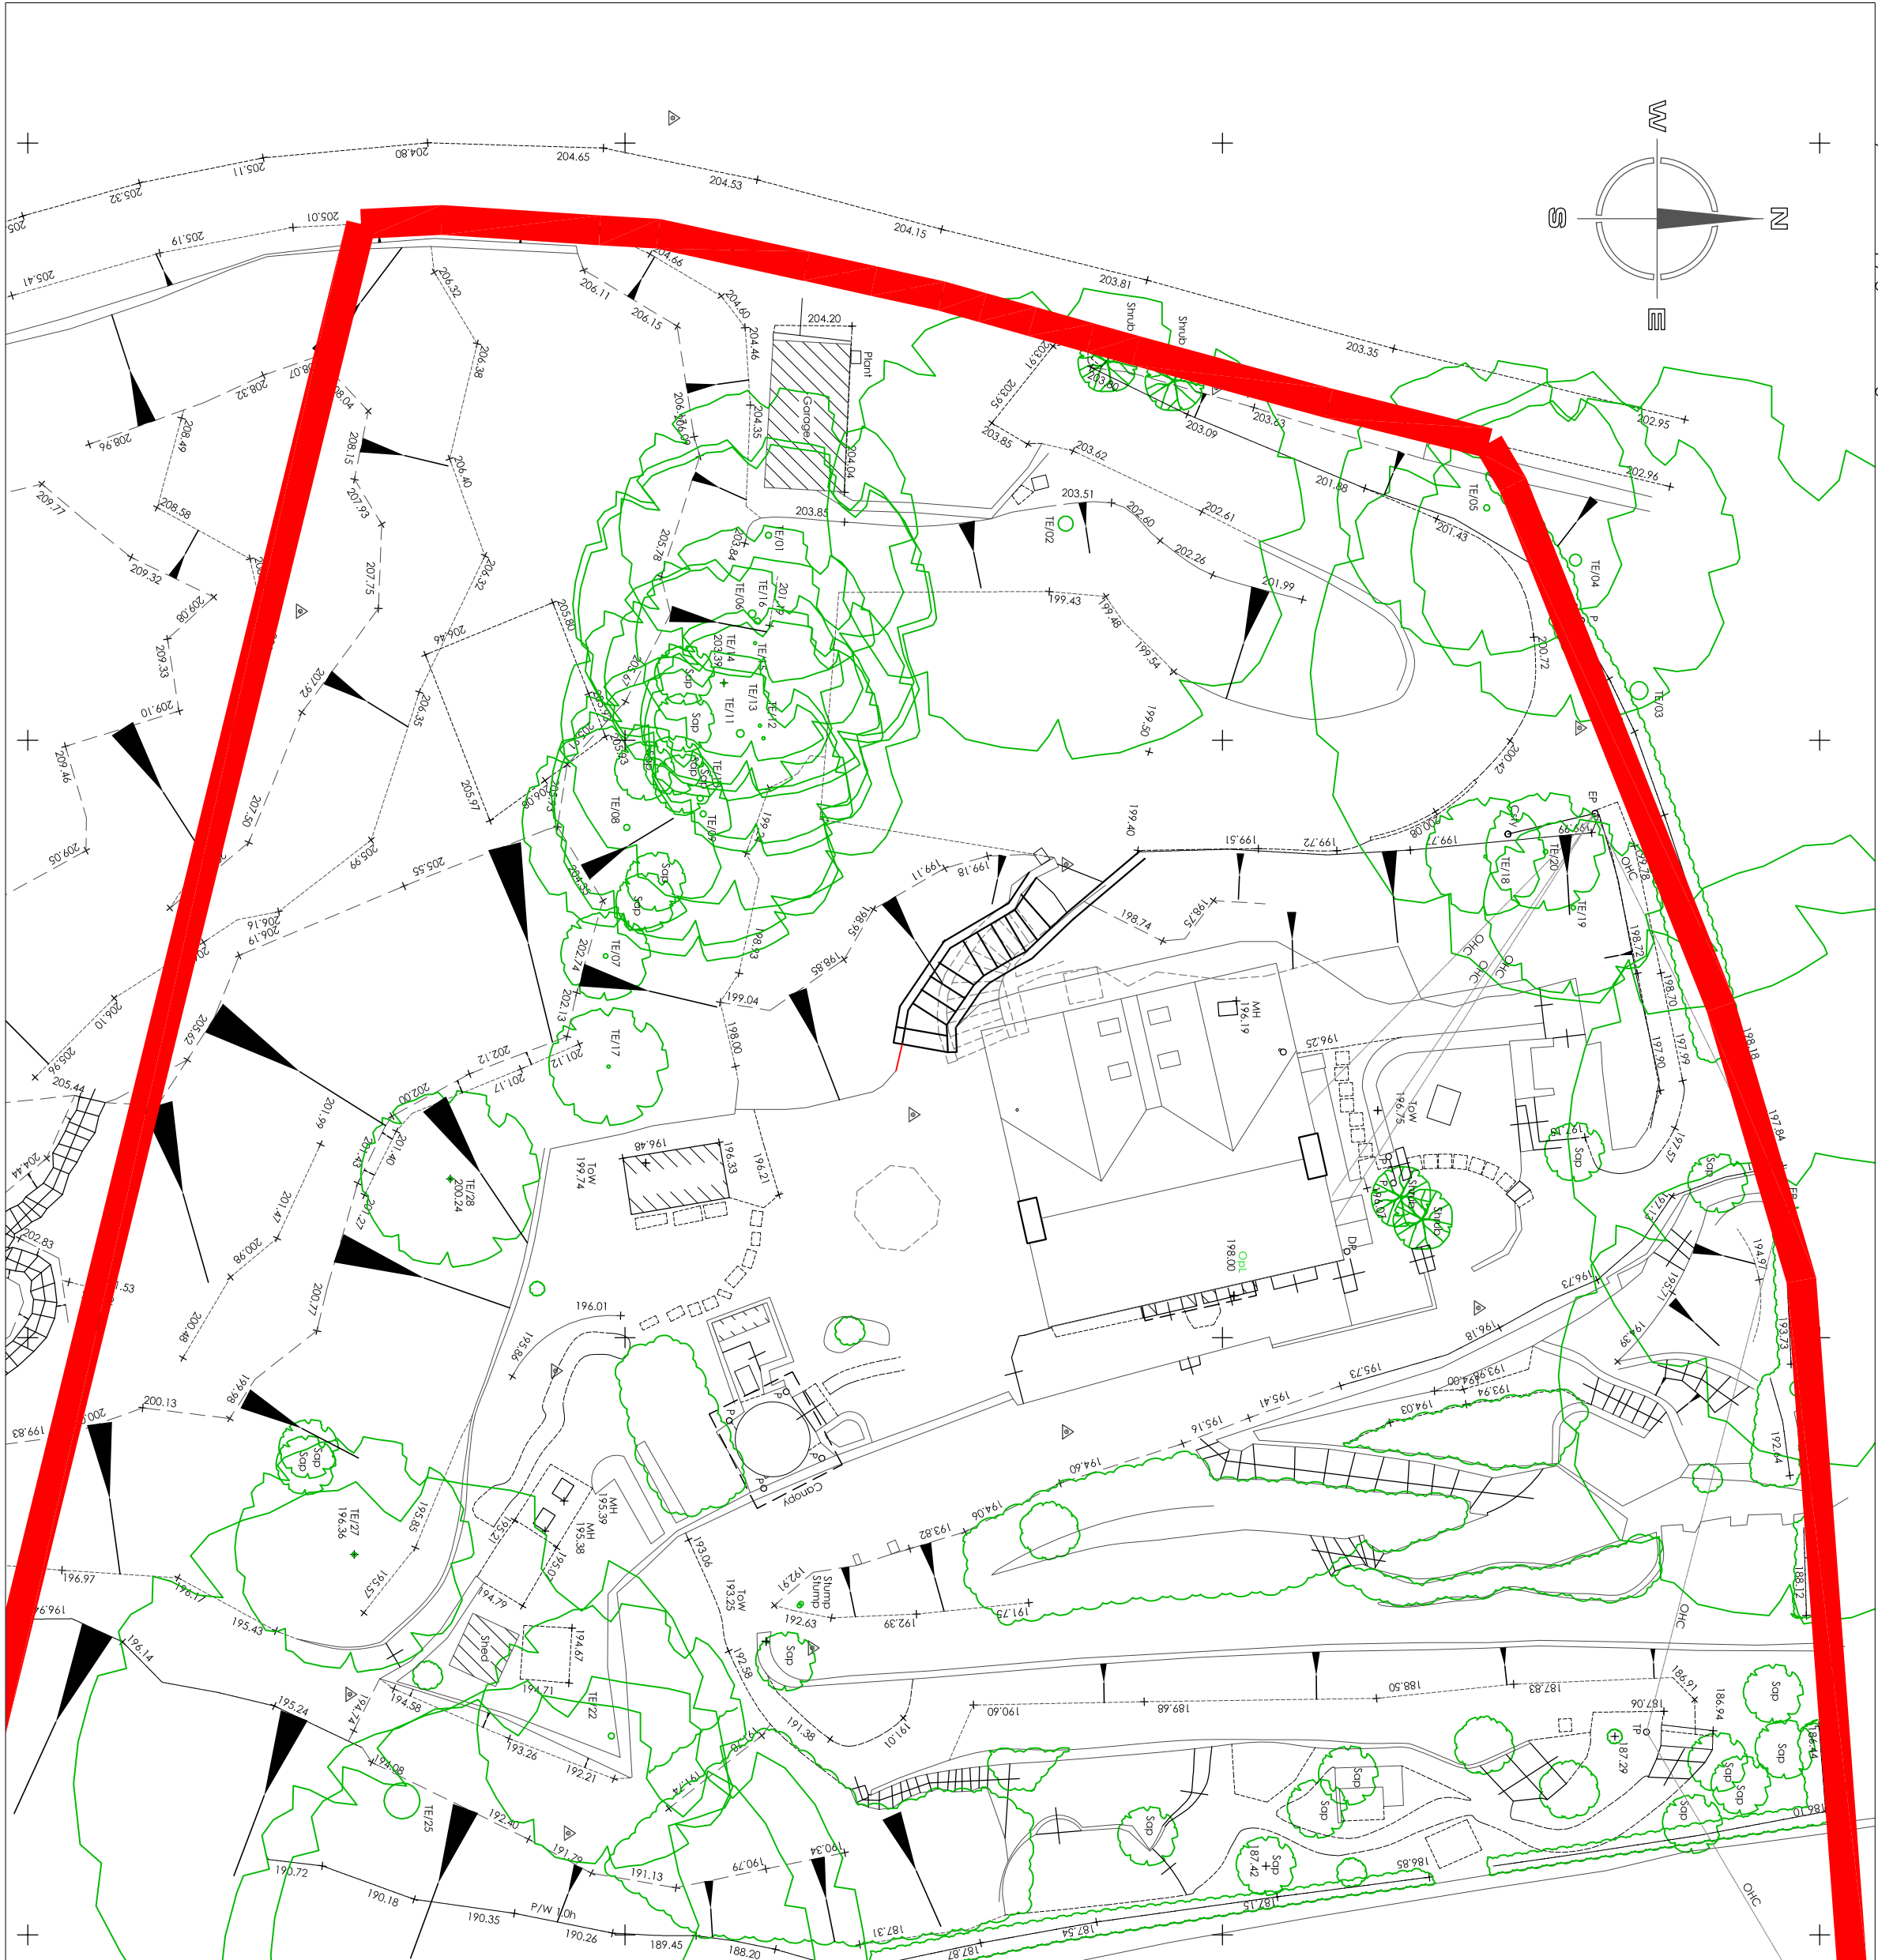

SITE LAYOUT PLAN 1:200

Hewitt&Carr Architects

A. Design House 117-19 Leek Road, Cheddale, ST10 1JE
T. 0153 575889
E. enquiries@hccarchitects.co.uk
W. www.hccarchitects.co.uk

Client
Mr and Mrs S Clarke

Project
Proposed extension and alterations to
existing cottage
PLANNING

Title
SITE LOCATION AND LAYOUT

Date
PLANNING


Date
April 22

Scale @A1 As Noted

Project No.
01118 AL(0)07

Rev
A

File Ref: H\REF

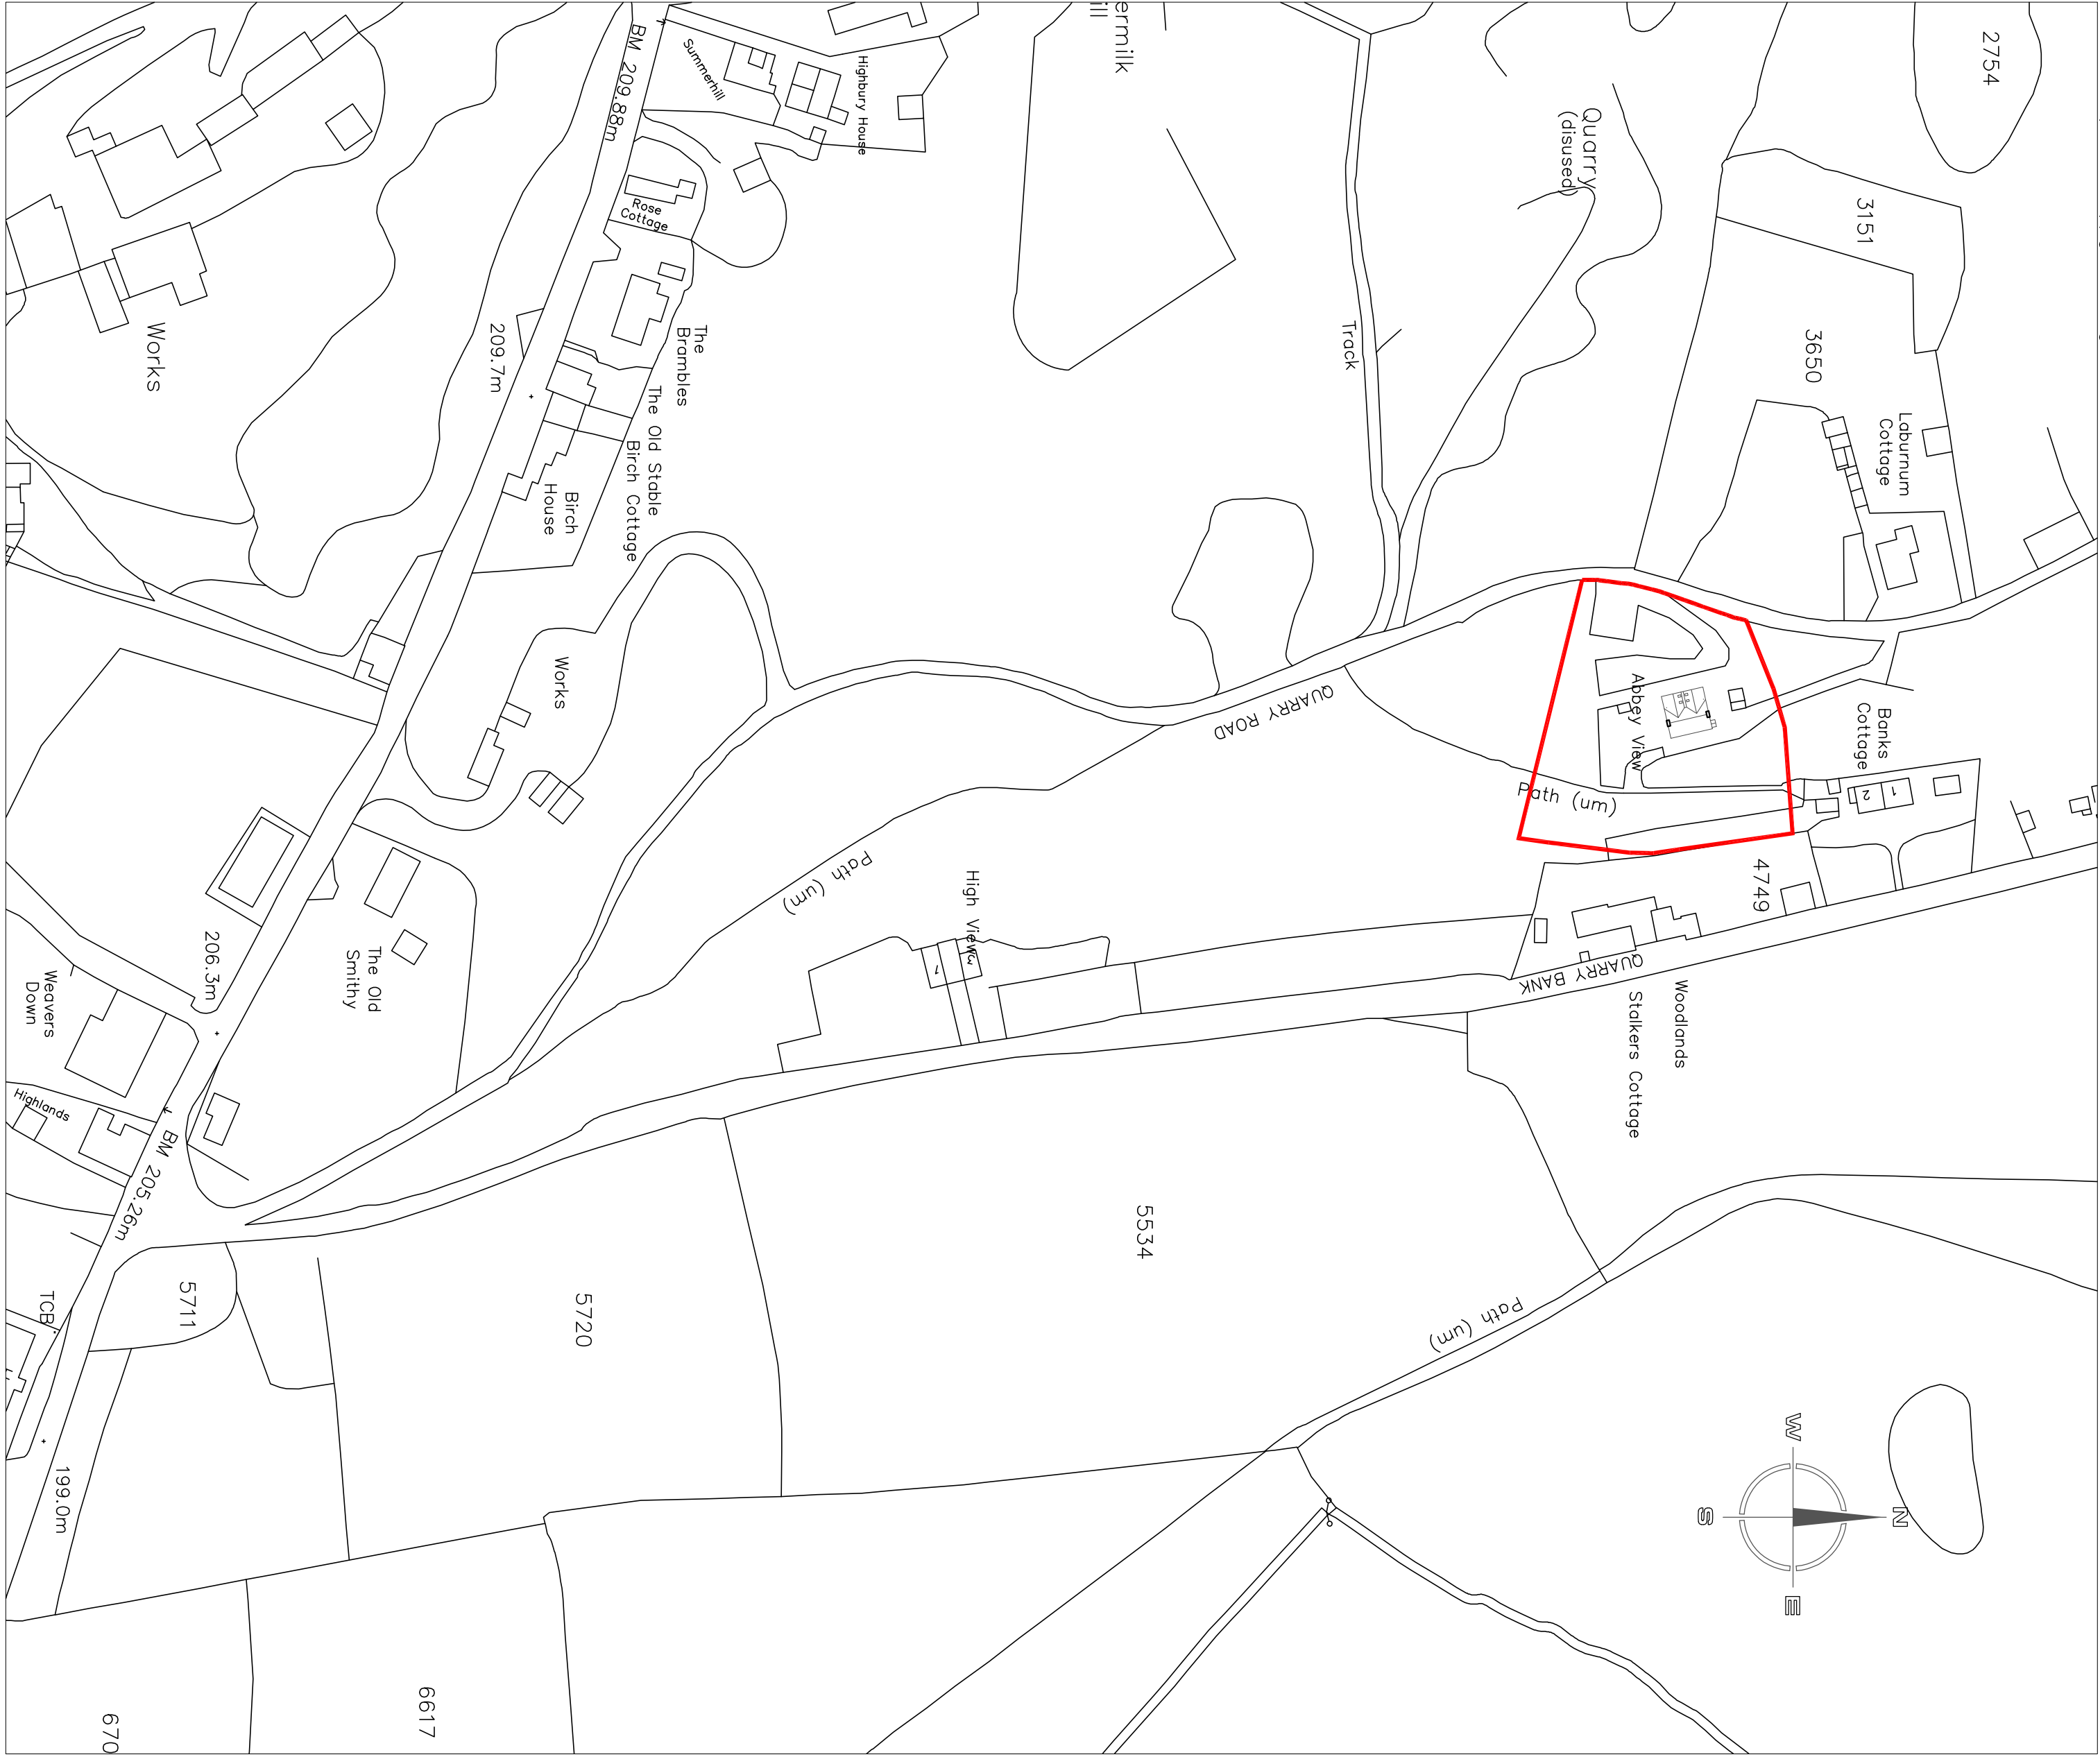

SITE LOCATION PLAN 1:1250