


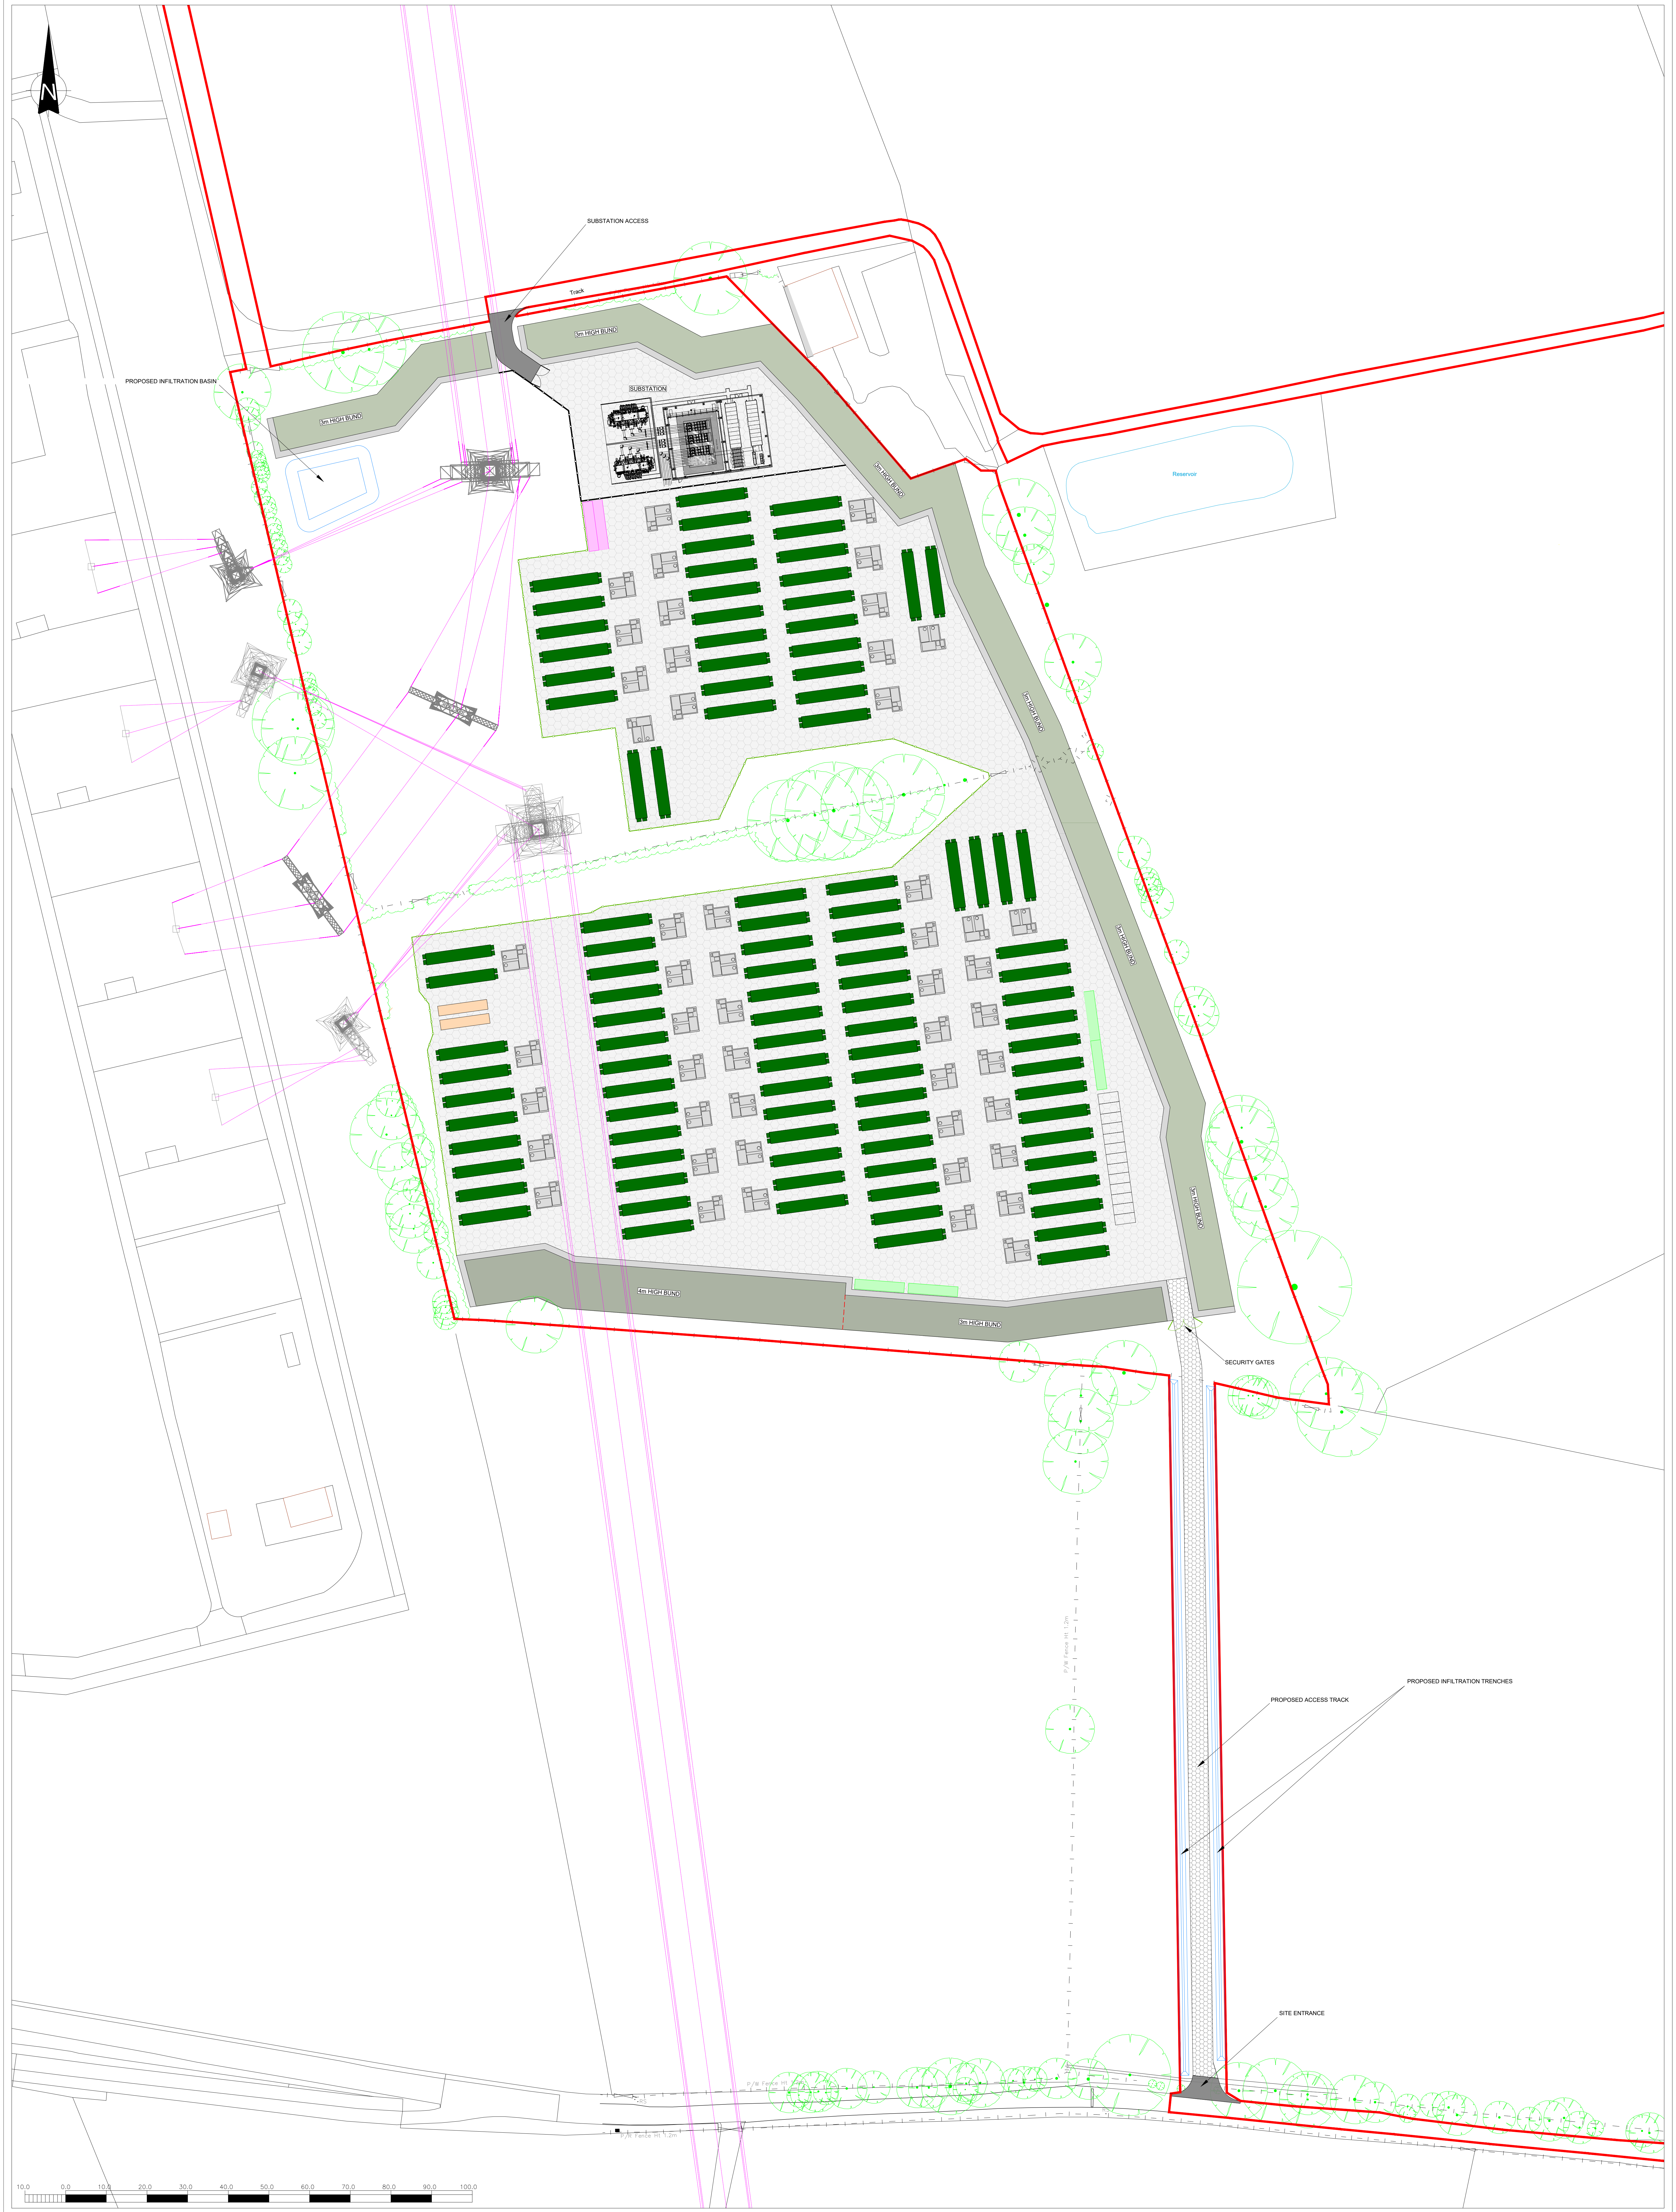

THIS INFORMATION IS CONFIDENTIAL AND THE PROPERTY OF SIRIUS. IT IS RELEASED ON CONDITION THAT NONE OF THE INFORMATION SHALL BE DISCLOSED TO ANY THIRD PARTY OR REPRODUCED IN WHOLE OR PART WITHOUT THE PRIOR CONSENT IN WRITING OF SIRIUS.

CLIENT

4245 Park Approach, Thorpe Park, Leeds, LS15 8GB, 0113 264 9960

KEY

	PLANNING APPLICATION BOUNDARY		PROPOSED ACCESS BELLMOUTH		BATTERY CONTAINER
	EXISTING OH HV CABLES		PROPOSED ACCESS TRACK		INVERTER/TRANSFORMER
	EXISTING POST AND WIRE FENCE		PROPOSED GRAVELLED AREA		SWITCHGEAR CABINS
	PROPOSED PALADIN SECURITY FENCE		EXISTING HEDGES		SPARES/STORAGE CABIN
	PROPOSED PALISADE SECURITY FENCE		EXISTING TREES		CONTAINERS

REV	DESCRIPTION	DATE	BY

JOB TITLE

CELLARHEAD BESS

DRAWING TITLE

INDICATIVE SITE LAYOUT

DRAWN	DATE	3/10/2022	APPROVED	DATE	3/10/2022
S.T			D.E		
SCALE	1:500	SHEET	AOP	DRAWING NUMBER	SRE1144/03/03
				REVISION	0