


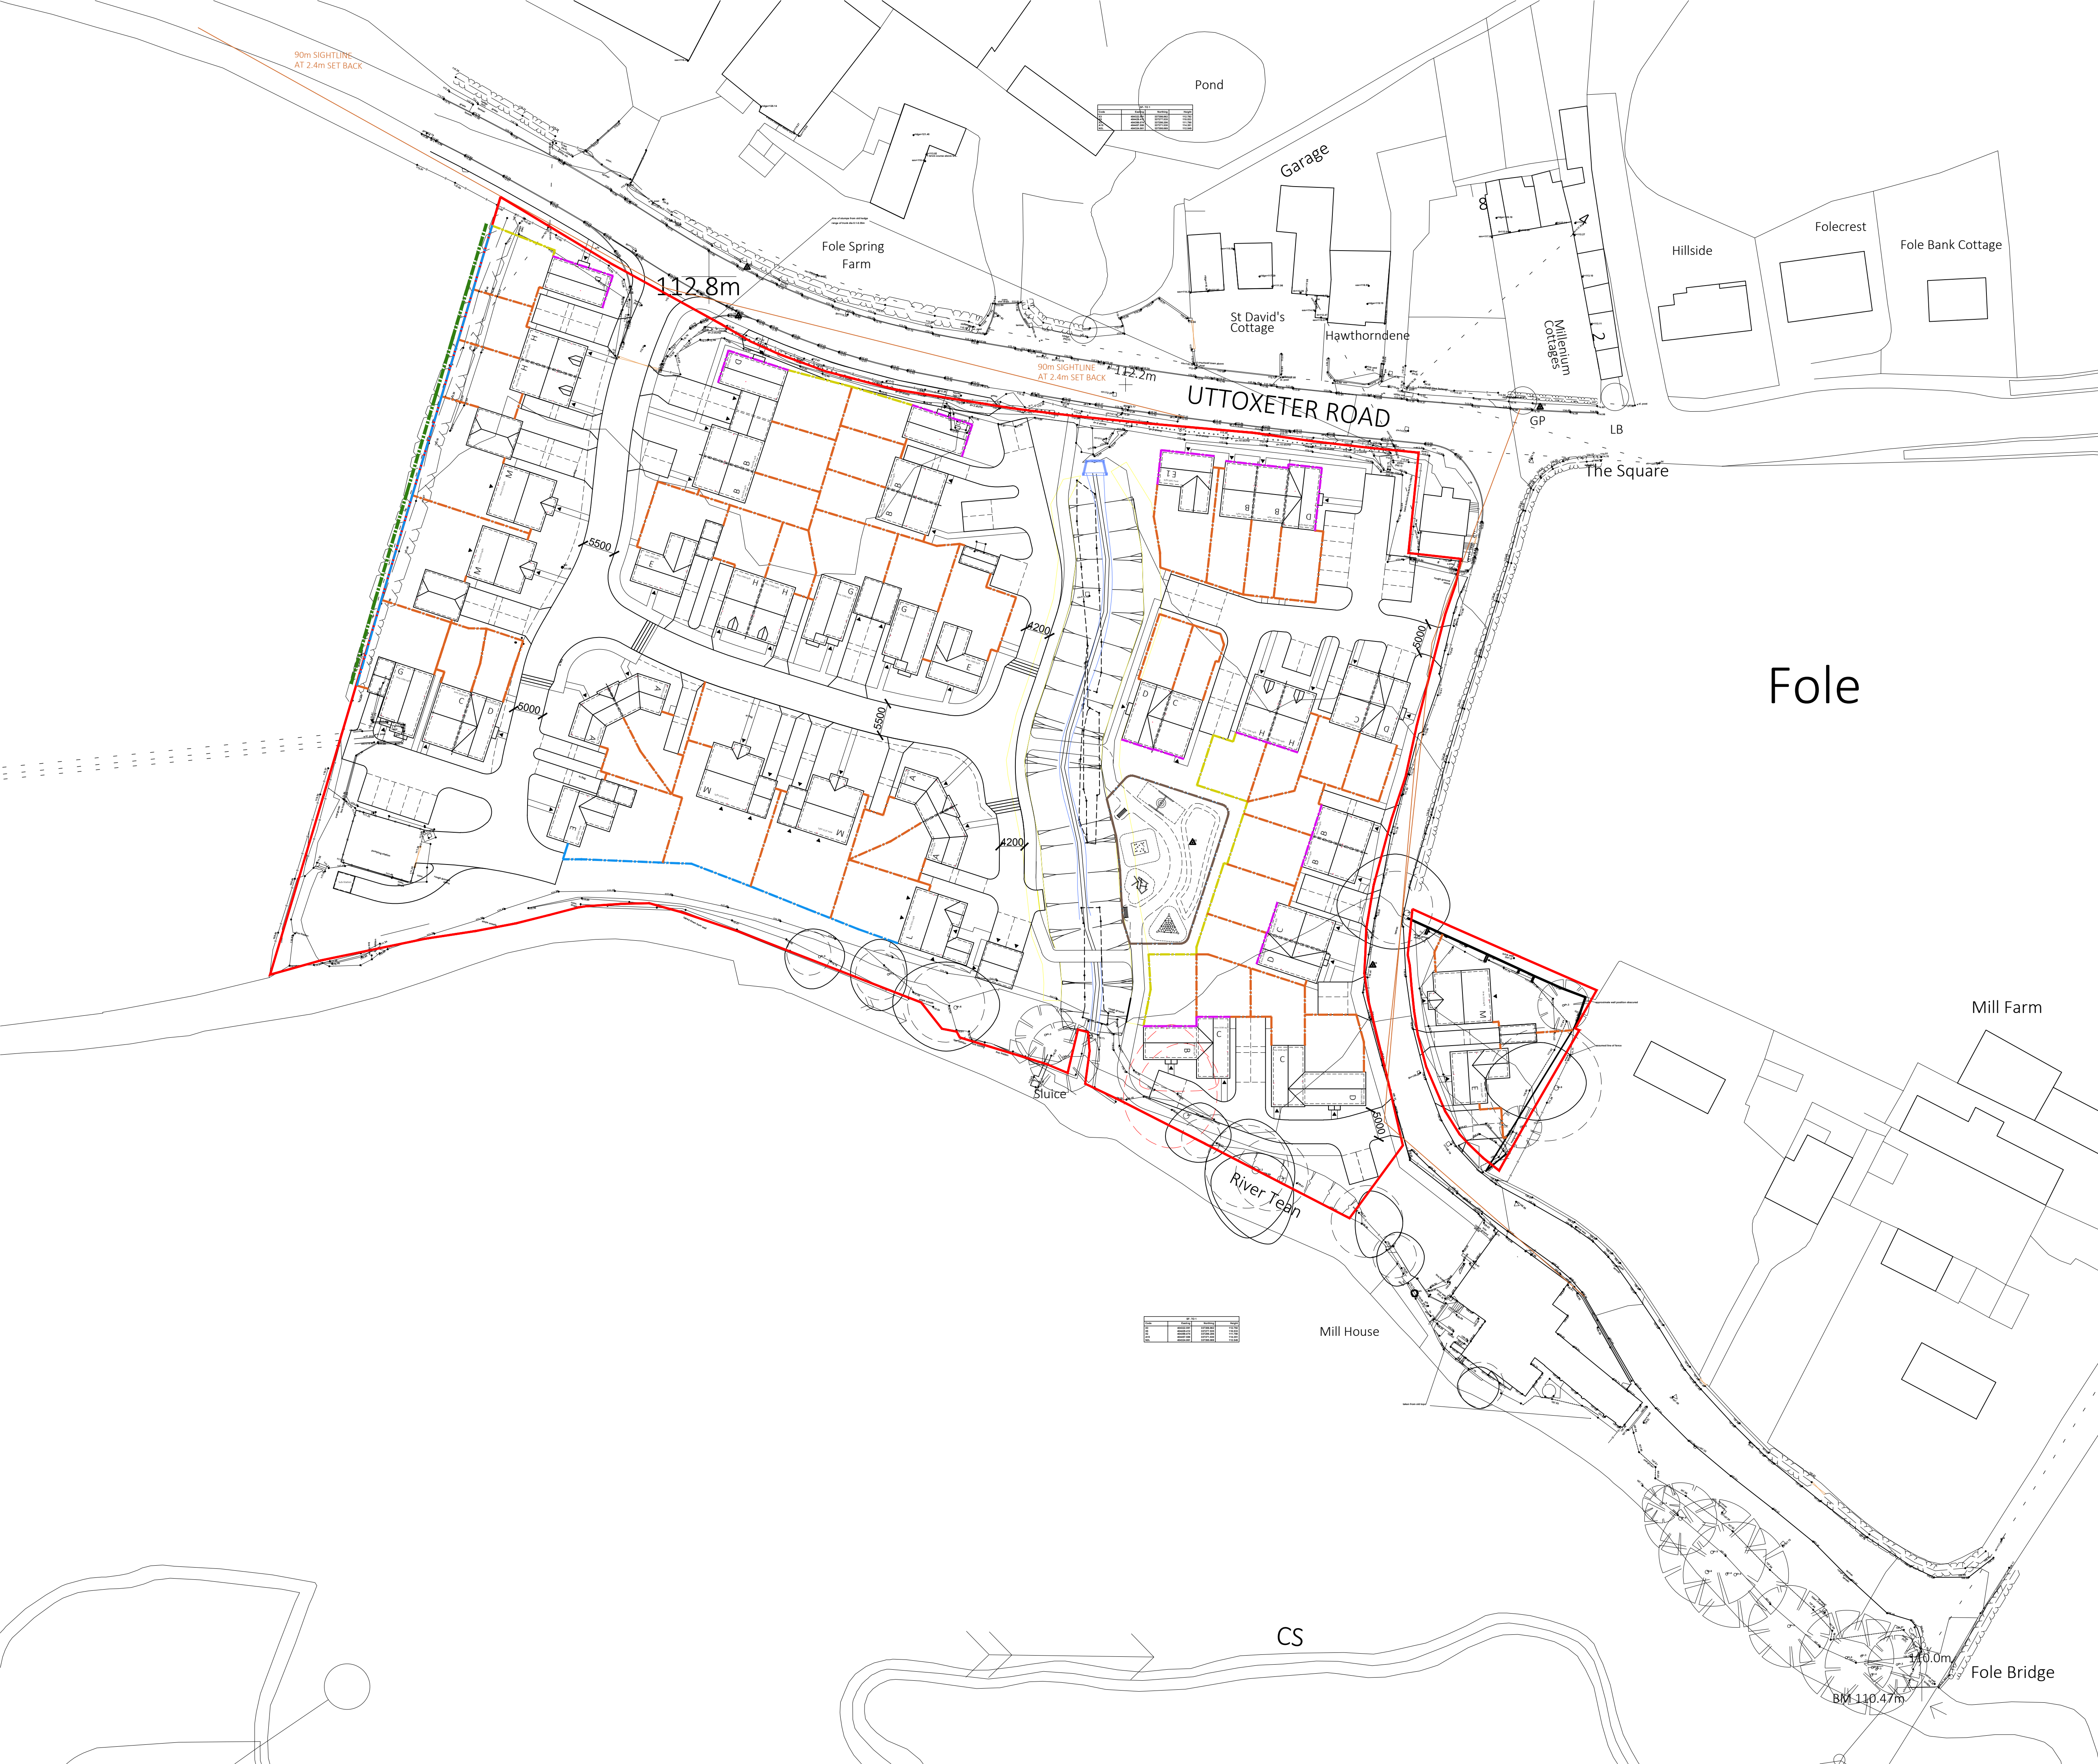


The Builder is to check and verify all buildings and site dimensions, levels and sewer invert levels prior to commencement of work.

This drawing must be read and checked with all structural and relevant specialist drawings.

The Builder is to comply in all respects with the current Building Regulations and latest Codes of Practice.

Copyright of this drawing and of work executed from it remain the property of Ritchie & Ritchie Architects LLP

- Boundary Treatment Material Key:**
- 1.8m Close Boarded Timber Fence
 - 1.2m Post and Rail Timber Fence
 - 1.2m Tall Fence with self closing gates
 - 1.8m Timber Acoustic Fencing
 - 65mm Glazing Unit:
[Comprising 2 layers of laminated glass and a polyvinyl core. Providing a 35db Reduction]
 - Existing predominantly Holly hedgerow will be retained and reinforced

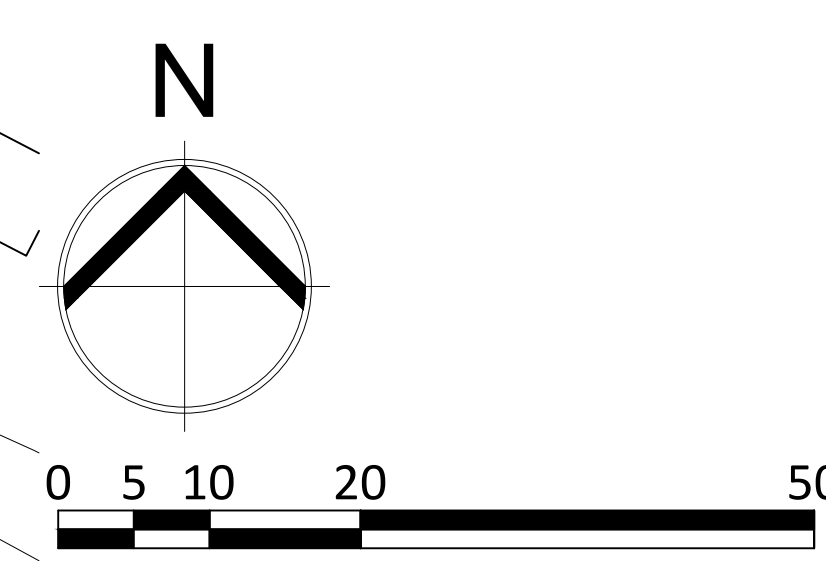

CBC Ltd.
Fole Dairy, Uttoxeter

New Residential Development



Ritchie & Ritchie Architects LLP
The Manor House, Lichfield Street, Tamworth,
Staffordshire, B79 7QF
+44 (0)1827 62251
www.randrarchitects.co.uk

Proposed Site Plan
[Boundary Treatments Plan]

Scale	Date	Drawn	Job	Drawing
1:500 A1	Jul 2022	BTE	7796	160C