



1 Swing (Toddler & junior) [J433-C]




2 Multi-play themed module [J1950]



3 Spinning disc [J2407]



4 Springers [J820]

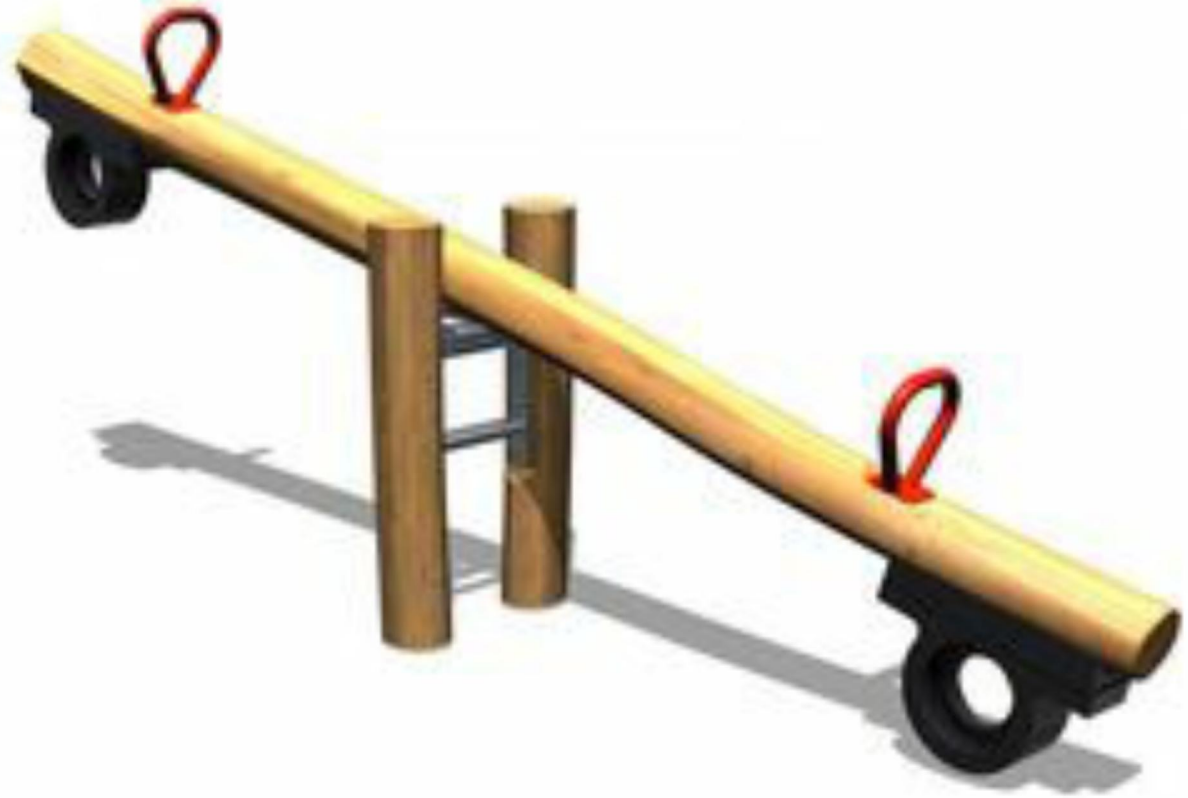


5 Origin's seesaw [J4920]



6 Biiibox [J45054]



7 Fun panel and sounds and musical games [J3418]

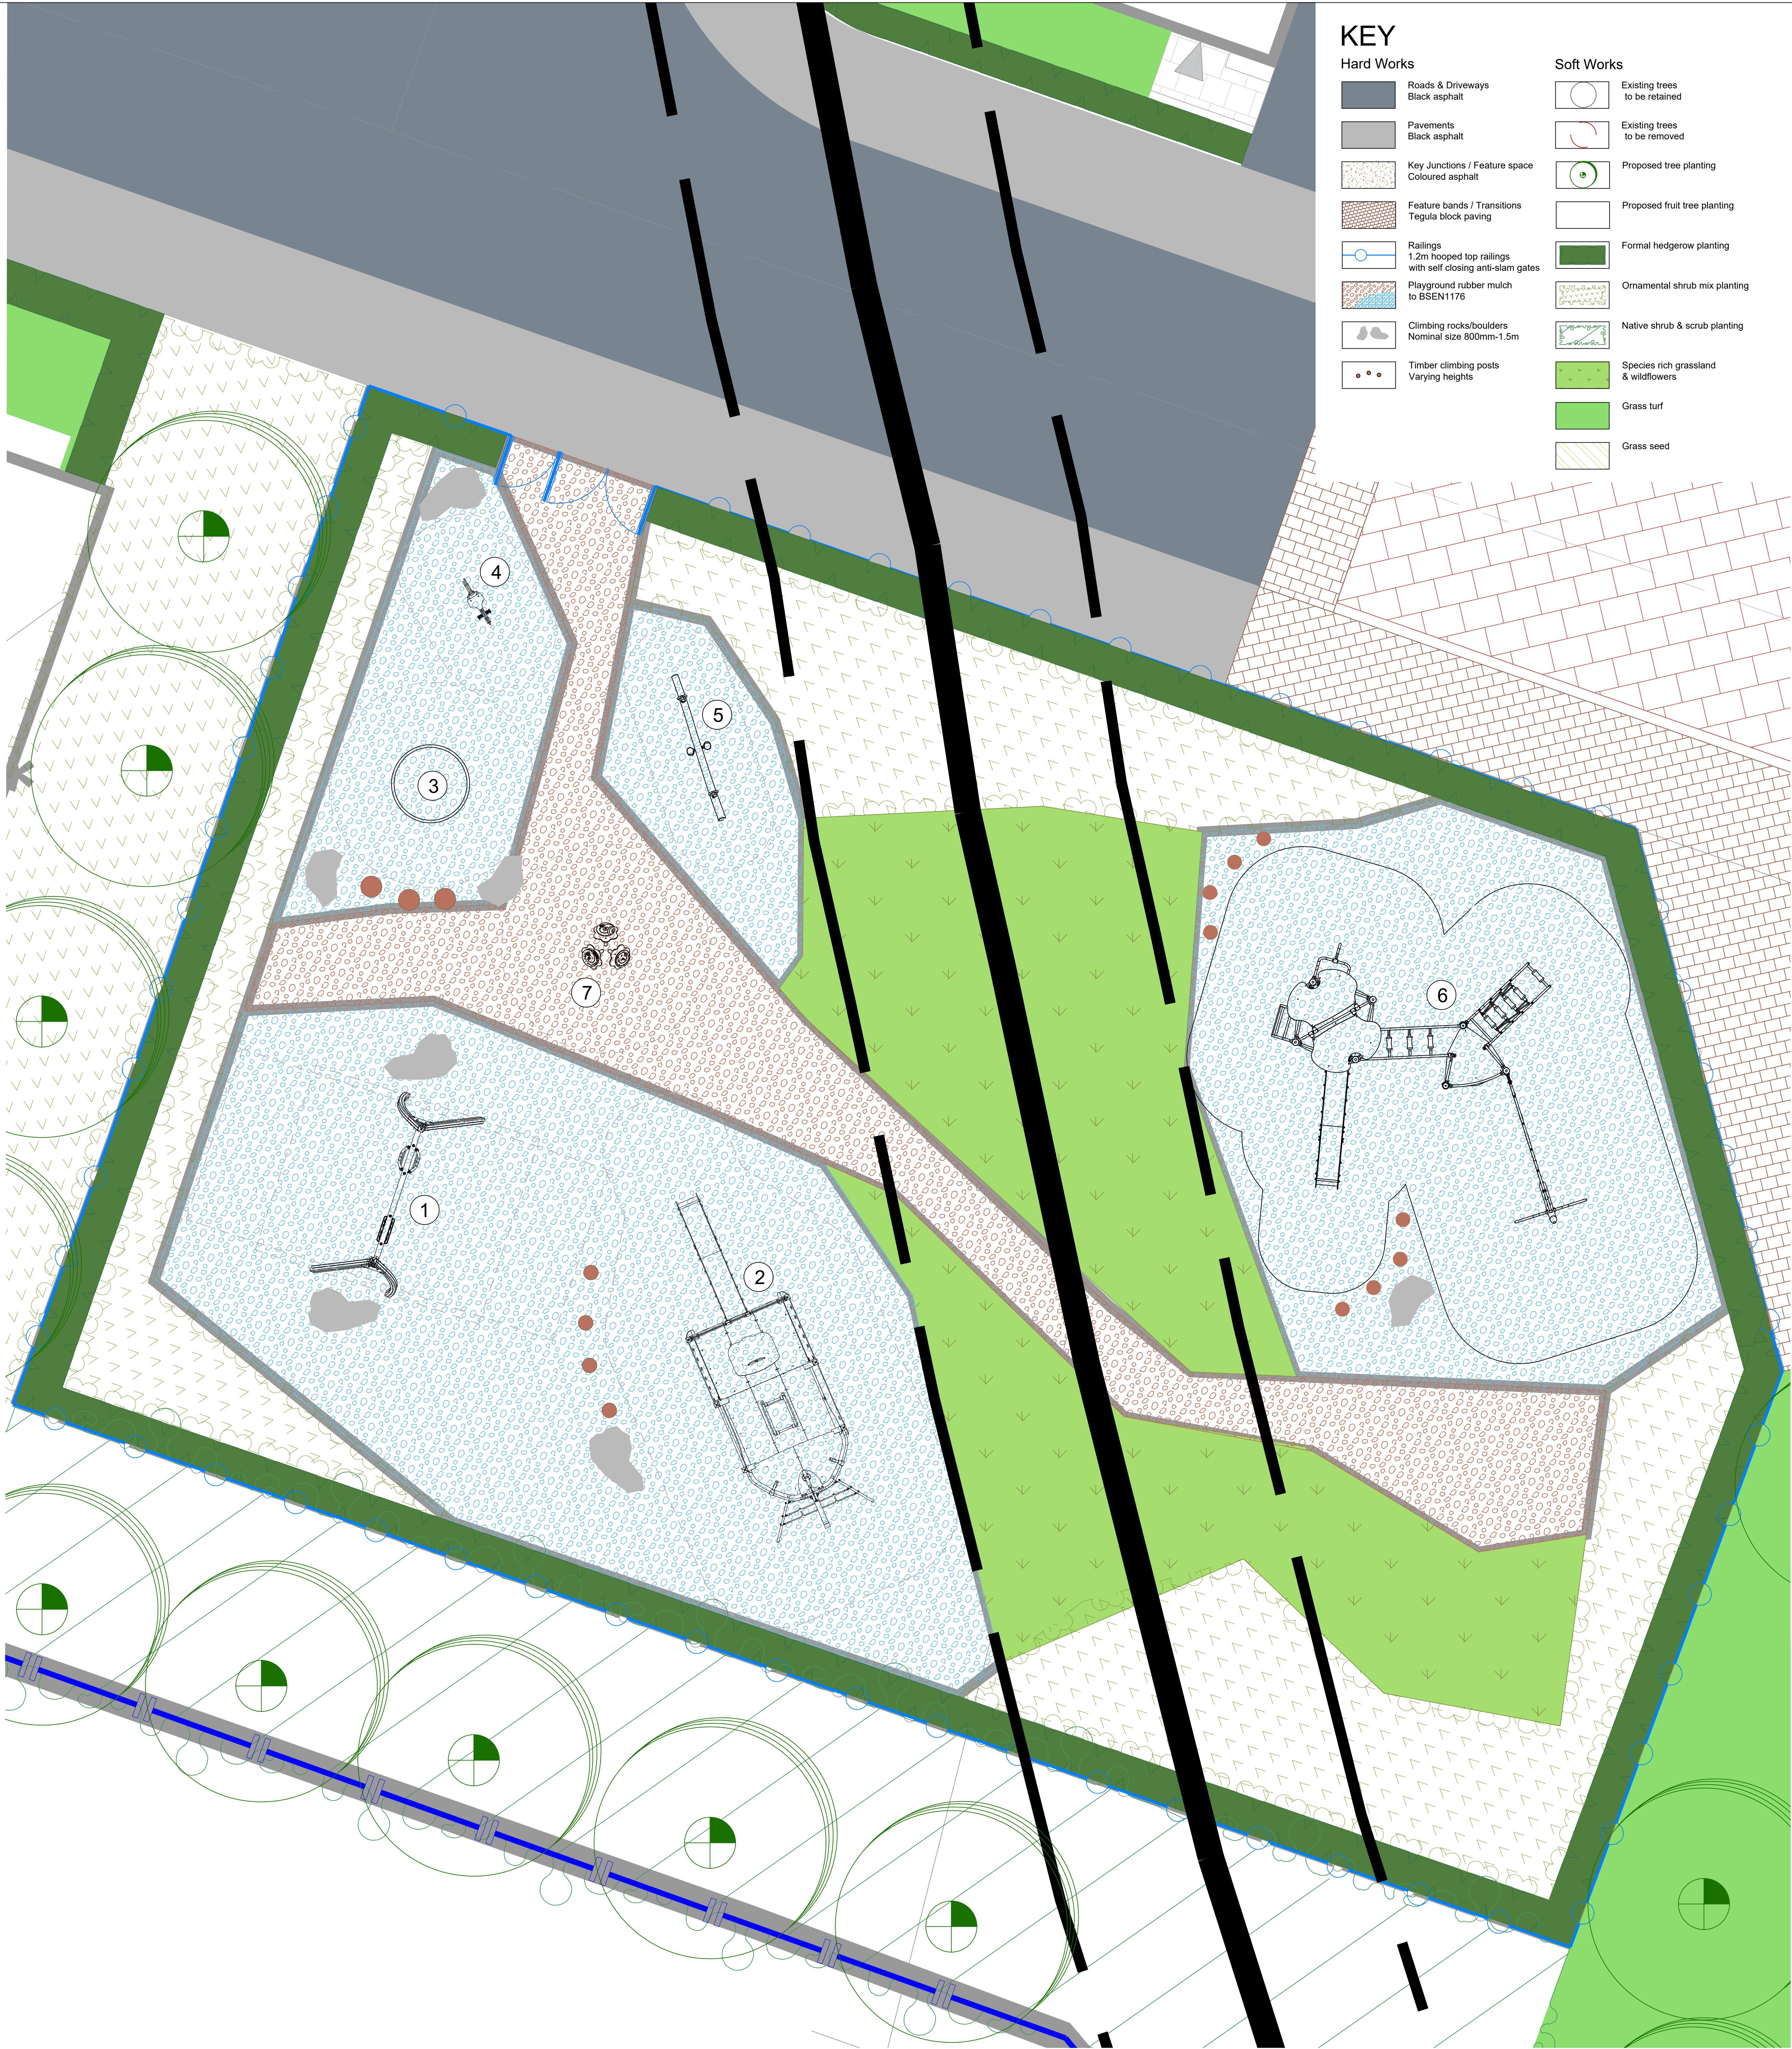

KEY

Hard Works


- Roads & Driveways  
Black asphalt
- Pavements  
Black asphalt
- Key junctions / Feature space  
Coloured asphalt
- Feature bands / Transitions  
Tegula block paving
- Railings  
1.2m hooped top railings with self closing anti-slam gates
- Playground rubber mulch to BS EN 1176
- Climbing rocks/boulders  
Nominal size 800mm-1.5m
- Timber climbing posts  
Varying heights

Soft Works

- Existing trees to be retained
- Existing trees to be removed
- Proposed tree planting
- Proposed fruit tree planting
- Formal hedgerow planting
- Ornamental shrub mix planting
- Native shrub & scrub planting
- Species rich grassland & wildflowers
- Grass turf
- Grass seed

Contractors must check all dimensions from site. This drawing is copyright and is for use on this site only. This drawing should be read in conjunction with all relevant consultative drawings and specialist subcontractors' supply chain drawings and specifications. All works to be carried out in accordance with the latest British Standards / Codes of Practice unless specifically directed otherwise in the specification. Responsibility for the reproduction of this drawing in paper form, or issued in electronic format, lies with the recipient to check that all information has been replicated in full and is correct when compared to the original paper or electronic image. Graphical representations of equipment on this drawing have been co-ordinated, but are approximations only. Please refer to the specifications and / or details for actual sizes and / or specific contractor construction information.

Notes:-

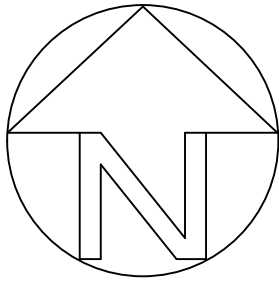

|      |          |                     |       |       |
|------|----------|---------------------|-------|-------|
| P08  | 08/09/22 | UPDATED TO COMMENTS | RS    | SA    |
| P07  | 02/09/22 | LAYOUT UPDATED      | RS    | SA    |
| P06  | 08/08/22 | PLAY AREA UPDATED   | RS    | SA    |
| P05  | 03/08/22 | LAYOUT UPDATED      | TH    | SA    |
| P04  | 22/12/21 | PLANTING ADDED      | KT    | SA    |
| P03  | 21/12/21 | LAYOUT UPDATED      | KT    | SA    |
| P02  | 18/08/21 | SCALE BAR ADDED     | SA    | ME    |
| P01  | 10/08/21 | DRAFT FOR COMMENT   | SA    | ME    |
| REV. | DATE     | DESCRIPTION         | DRAWN | CHK'D |



A: Ground Floor, The Tower,  
Deva City Office Park, Trinity Way,  
Manchester M3 7BF

T: +44 (0) 161 312 3131

[weareurbangreen.co.uk](http://weareurbangreen.co.uk)

|          |                                     |             |          |
|----------|-------------------------------------|-------------|----------|
| Client:  | THE CASEY GROUP                     |             |          |
| Project: | CORNHILL REGENERATION PROJECT, LEEK |             |          |
| Title:   | PLAY AREA                           |             |          |
| Issue:   | PLANNING                            |             |          |
| Drawn:   | SA                                  | Checked:    | ME       |
| Project: | UG1145                              | Scale @ A0: | 1:50     |
| Dwg No:  | UG_1145_LAN_GA_DRW_02               | Approved:   | MT       |
|          |                                     | Date:       | 10/08/21 |
|          |                                     | Revision:   | P08      |

SCALE 1:50  
0 0.5 1.0 1.5 2.0 2.5 3.0 3.5 4.0 4.5 5.0