


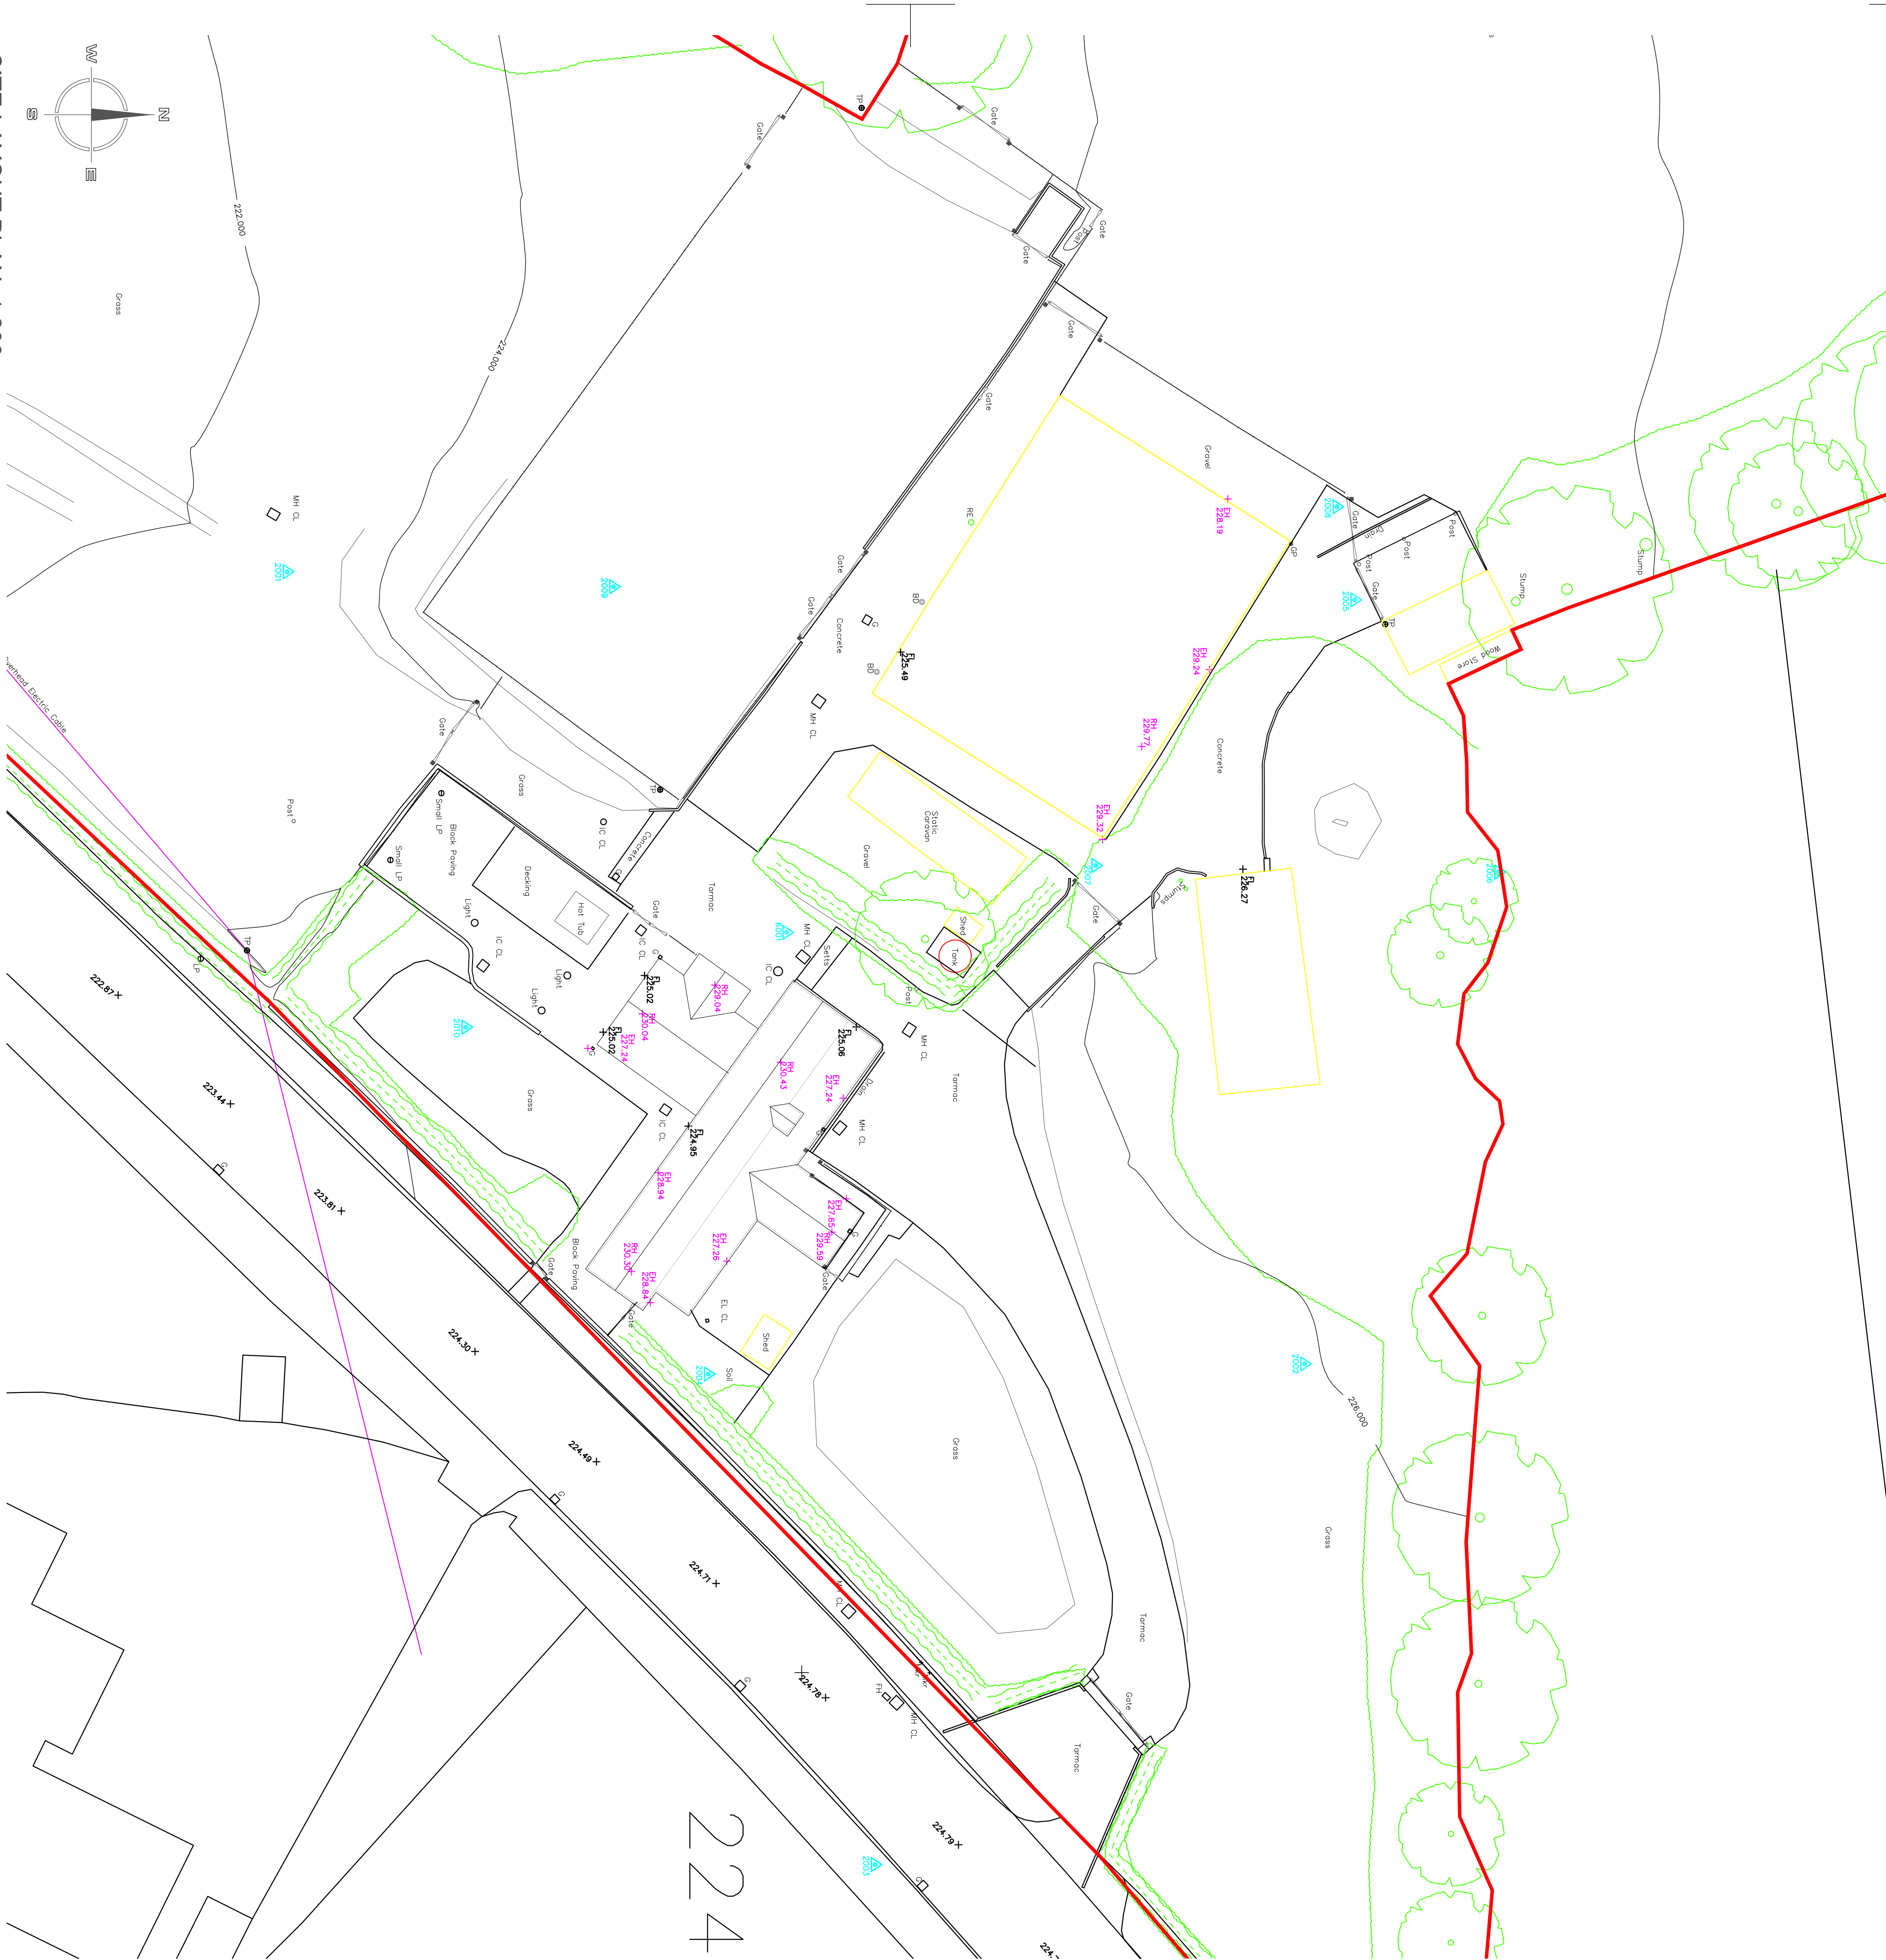

224

Rev	Drawn	Comments	Date



Hewitt&Carr Architects
A: Daisie Carr, House 1, 17-19 Leek Road, Chesham, ST10 1JE
T: 01538 756888
E: enquiries@hccarchitects.co.uk
W: www.hccarchitects.co.uk

Client
Mr L Bagnall

Project
Erection of detached dwelling to replace residential caravan together with relocating route of drive within site

Drawn
HMM

Checked
HMM

Rev
A

SCHEME

Project No
01106 AL(0)01