






FACING MATERIALS


Roof – Forticrete Gemini Grey tiles.
Walls – Facing brick Wienerberger Kassandra Multi.
Windows – Upvc–Grey RAL 7024.
Doors – Composite Upvc colour grey.

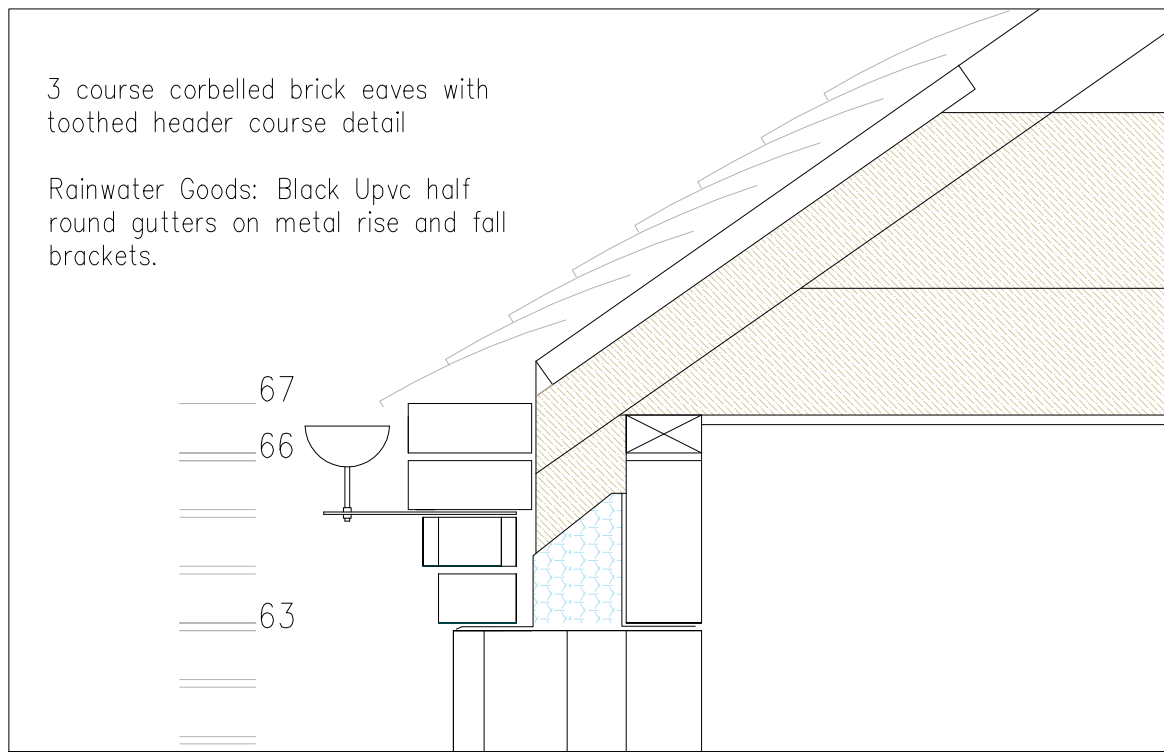


Eaves Section. Scale 1:10

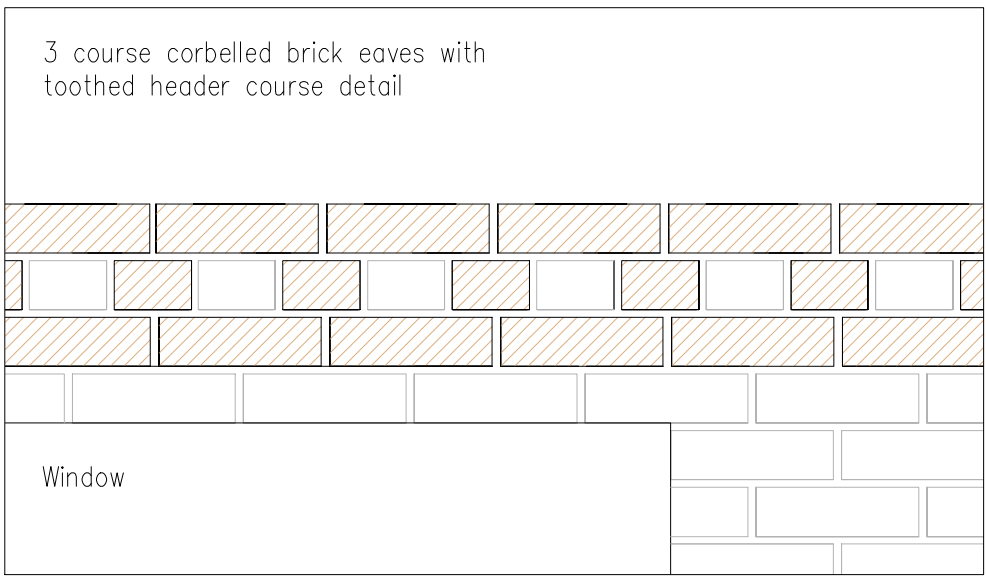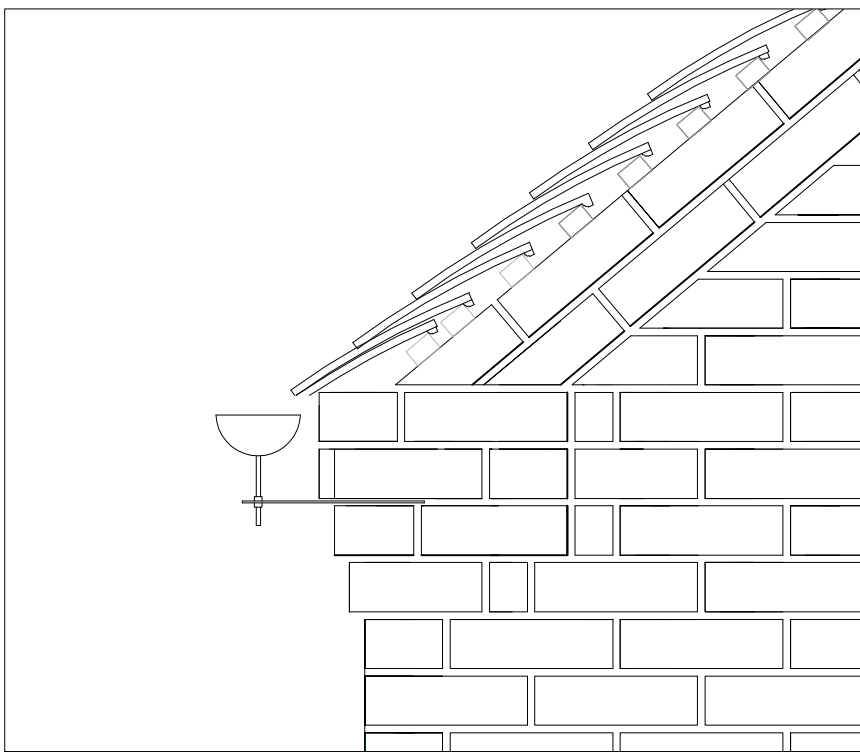


Eaves Elevation. Scale 1:10

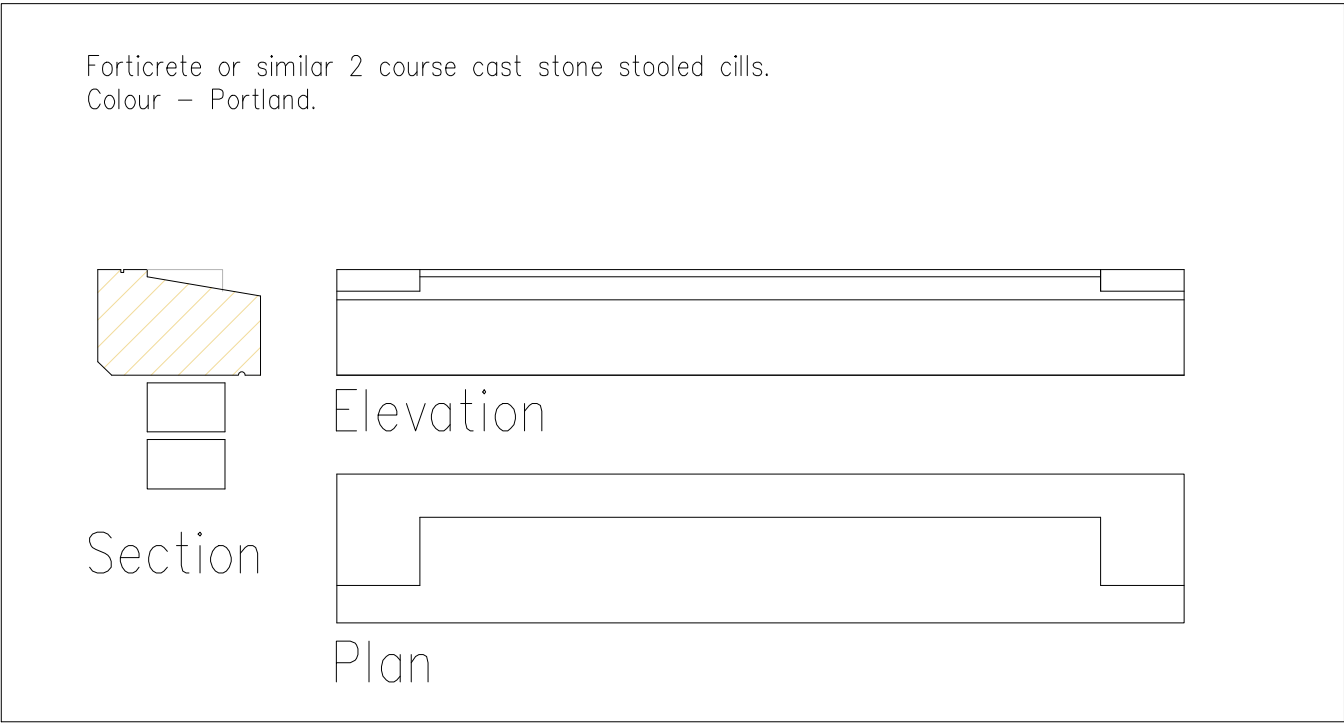


Window Cills (Plots 1–2–3) Scale 1:10

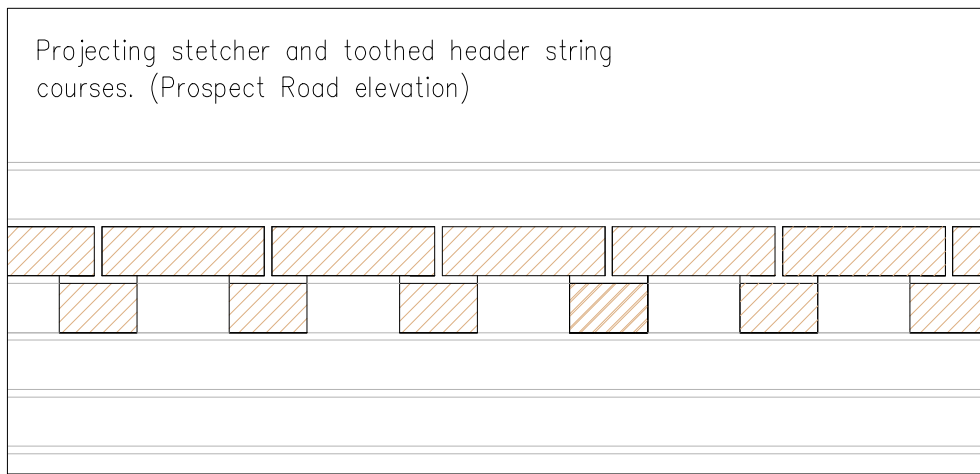


Eaves Elevation. (Plots 4–5) Scale 1:10

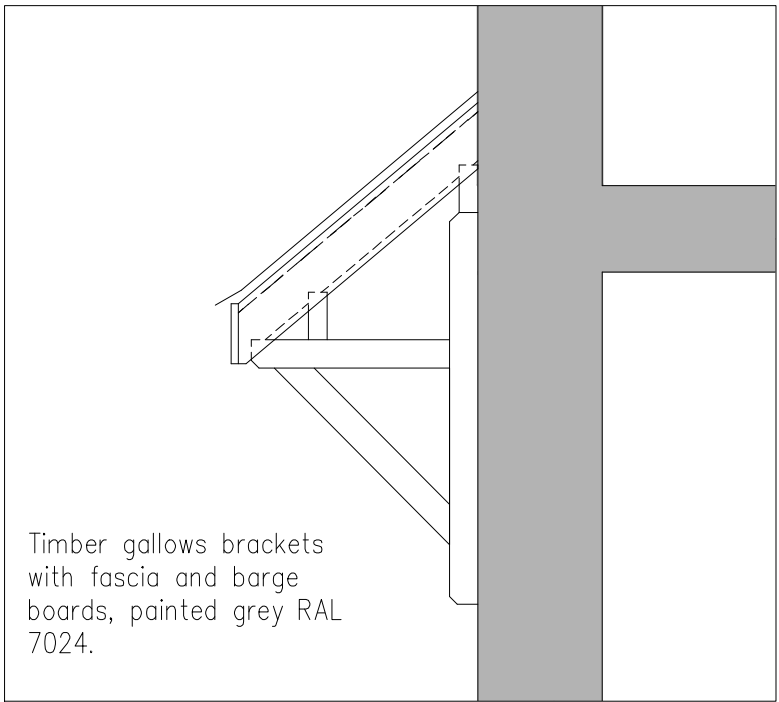

Entrance Canopy. (Plots 1–2–3) Scale 1:20

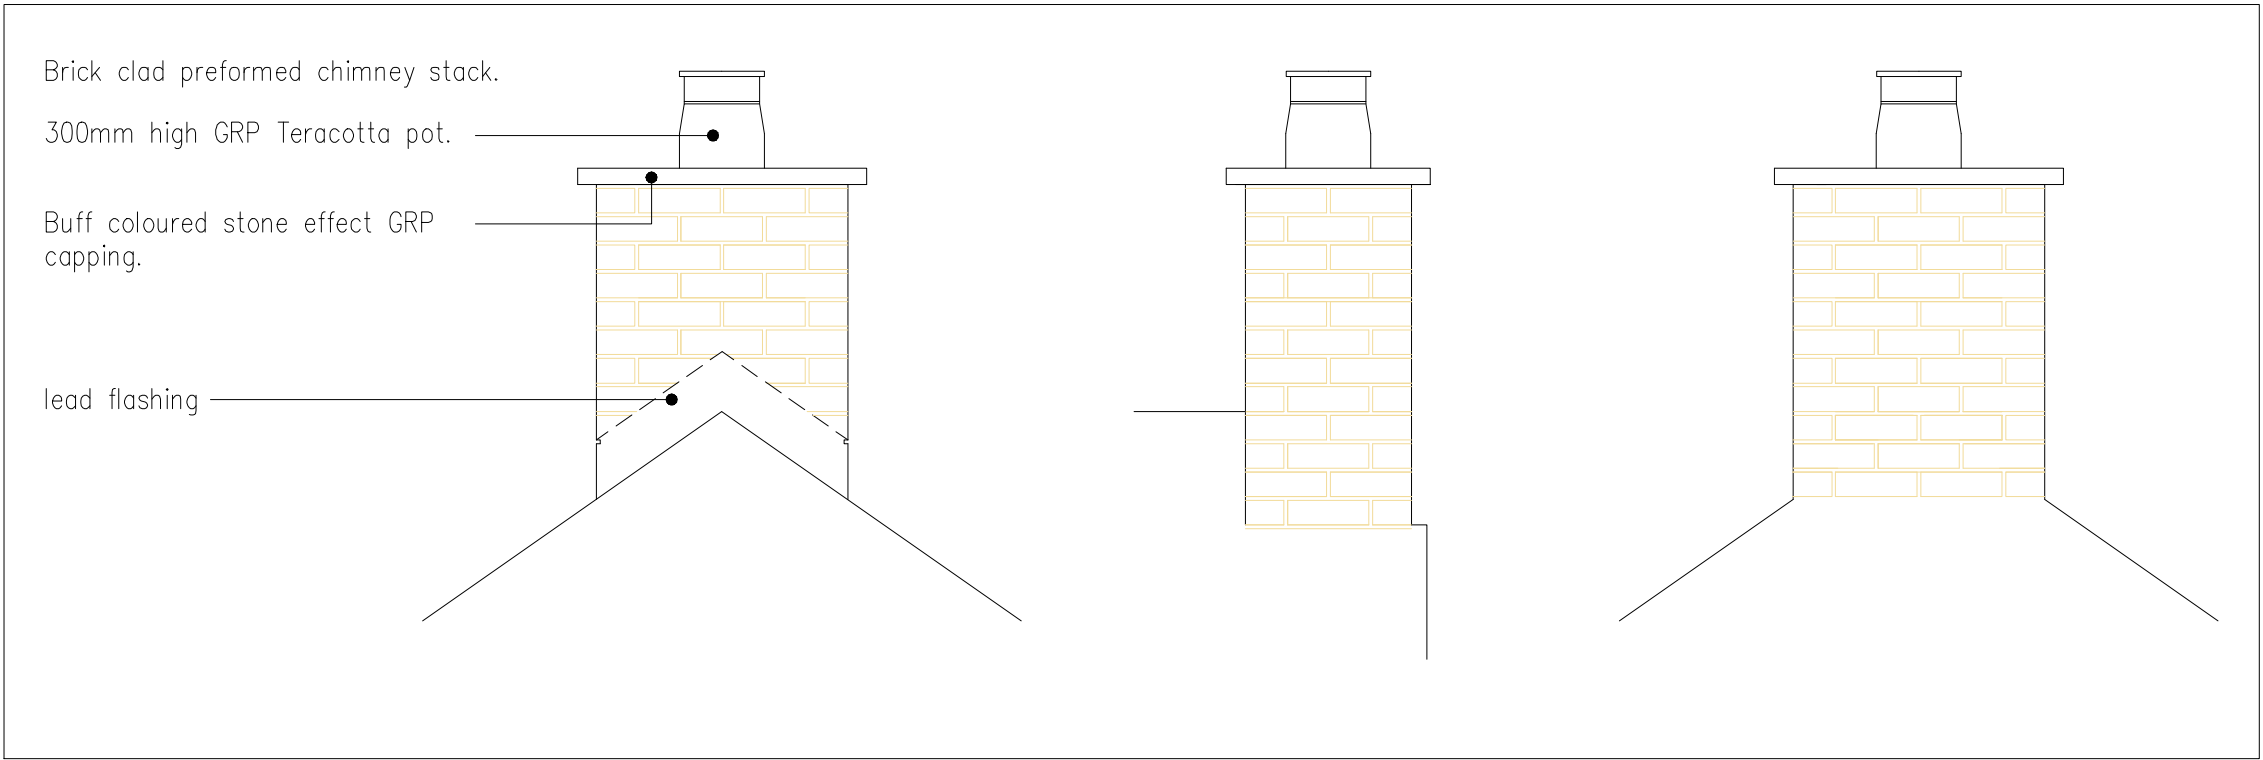

Chimney Elevations. Scale 1:20

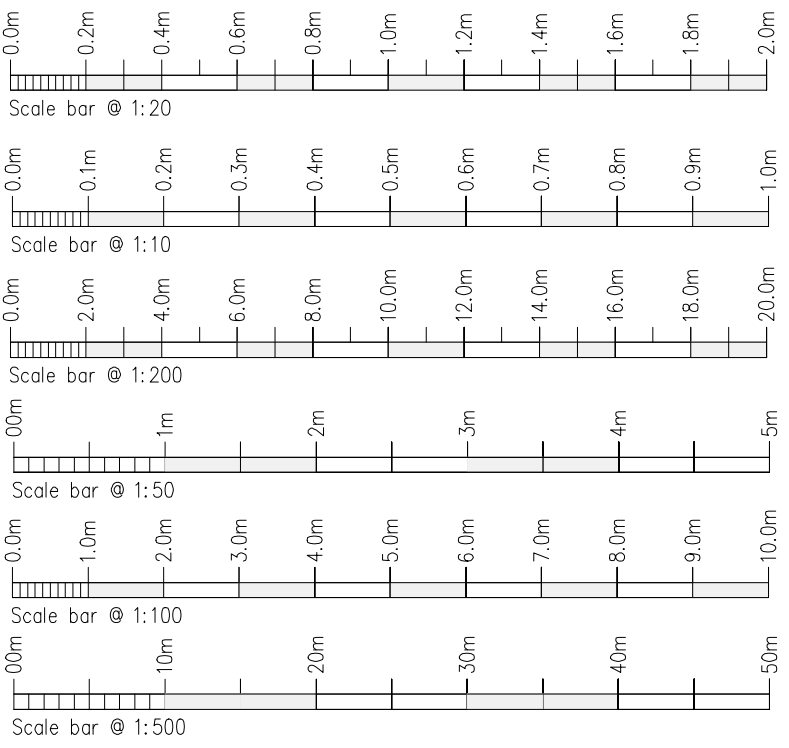

Rev.	Drawn	Comments.	Date
A	ACB	Omit stone wall to frontage of plots 1-2 & 3. Add brick wall to frontage of plots 1-2 & 3.	04.11.22

MAC
ARCHITECTURAL DESIGN LTD
Moorland House, 123 Moorland Road, Burslem, ST6 1JD.
T:01782 503302 E:adming@mac-arch.co.uk

Client:
Mr. J. Taft.

Project:
Proposed Residential Development
at The Flying Horse Public House.
130 Ashbourne Road.
Leek.
Staffordshire ST13 5BJ.

Title:
Facing Material Details.

Status:
Planning. Condition 4