


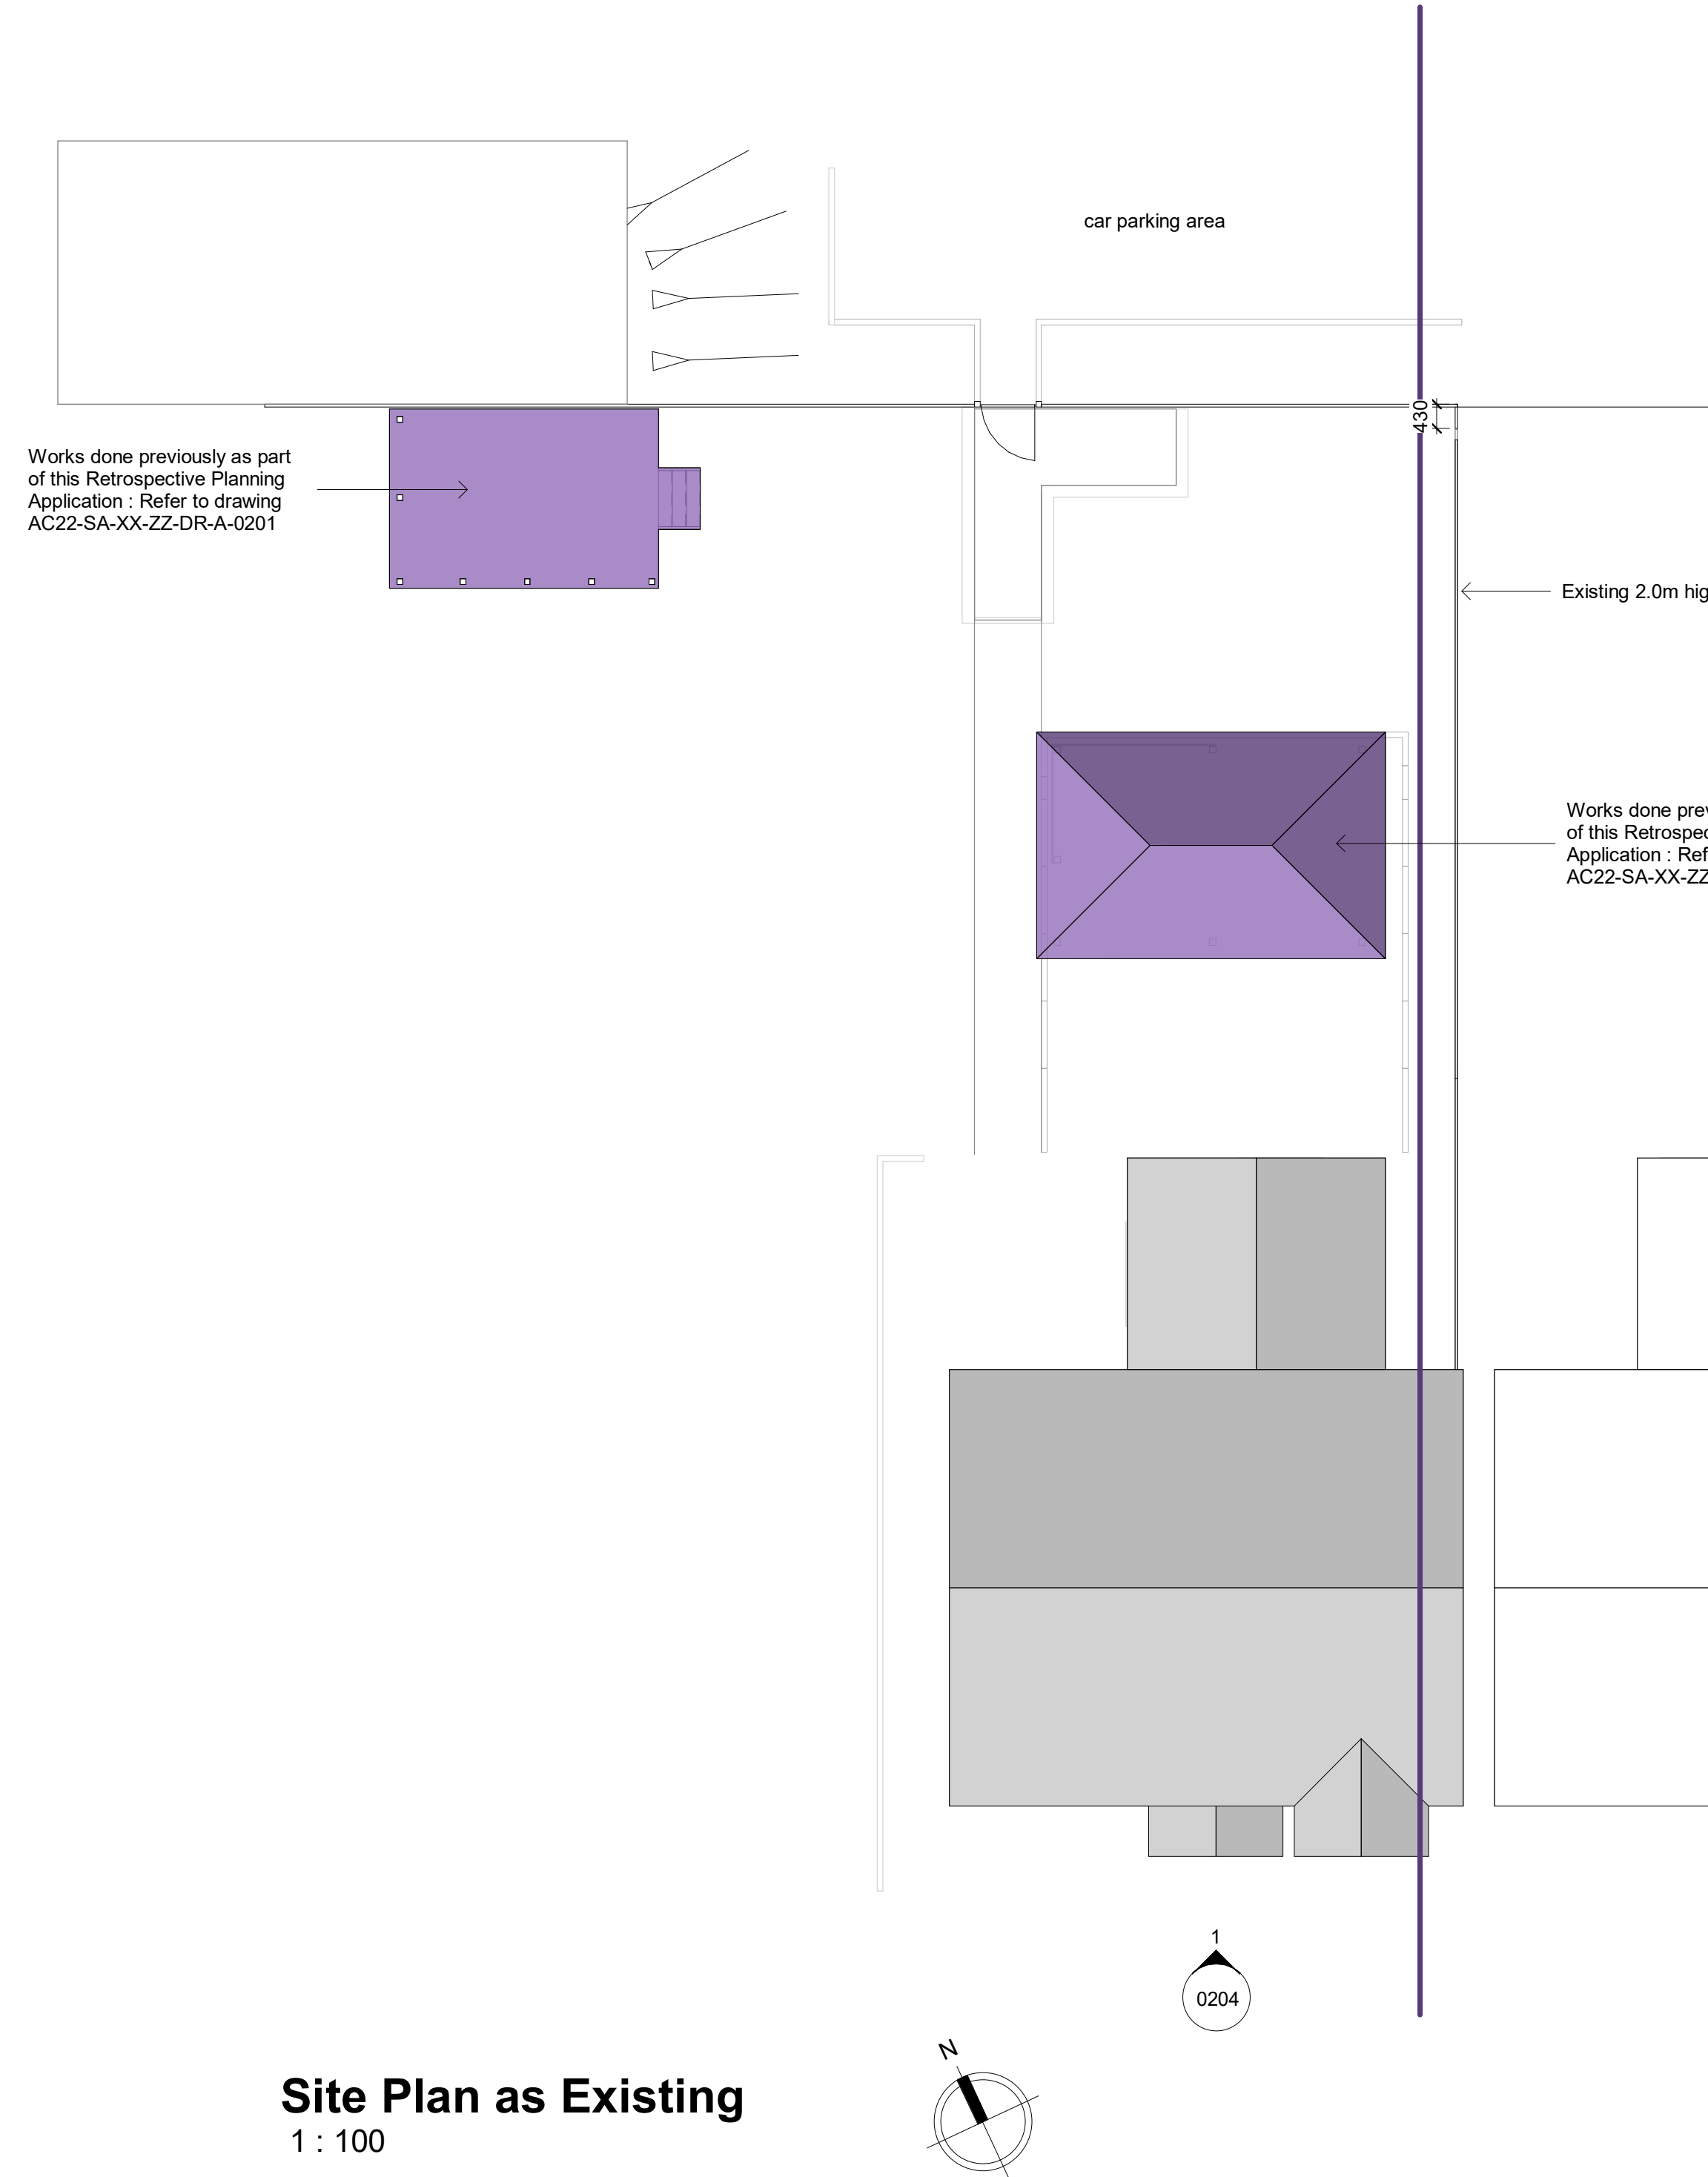


Existing Principle Elevation (South)
1 : 100

All heights, sizes and dimensions should be checked on site by the contractor before any work is put in hand.

Figured dimensions should be taken in preference to scaling and any errors or omissions reported to the architect at once.

This drawing has been prepared in accordance with the CDM (Construction Design and Management) and all foreseeable design risks to those involved or affected by construction have been avoided wherever possible.

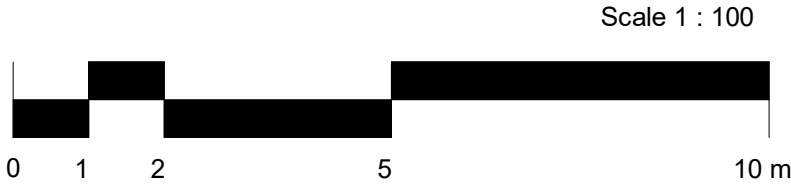

Rev	Date	By	Detail
Drawing status			
S3 : Planning			
Client			
Mr A. Cooper			
Project/Location			
6 Stoneygate Lower team Team ST10 4PS			

Drawing title			
Plans and Principle Elevation as Existing			
Date	Drawn	Checked	Job No.
11/30/22	LA	Checker	3253
Scale(s)			
1 : 100 @A2			
Drawing number		Revision	
AC22-SA-XX-ZZ-DR-A-0204			



SMYTHEMAN
ARCHITECTURAL

12 High Street, Tean,
Stoke-on-Trent
ST10 4DZ

T: +44 (0)1538 722097
E: mail@smytheman.co.uk
W: www.smytheman.co.uk



CIAT
CHARTERED PRACTICE