
Appendix IV – Tree Protection Plan

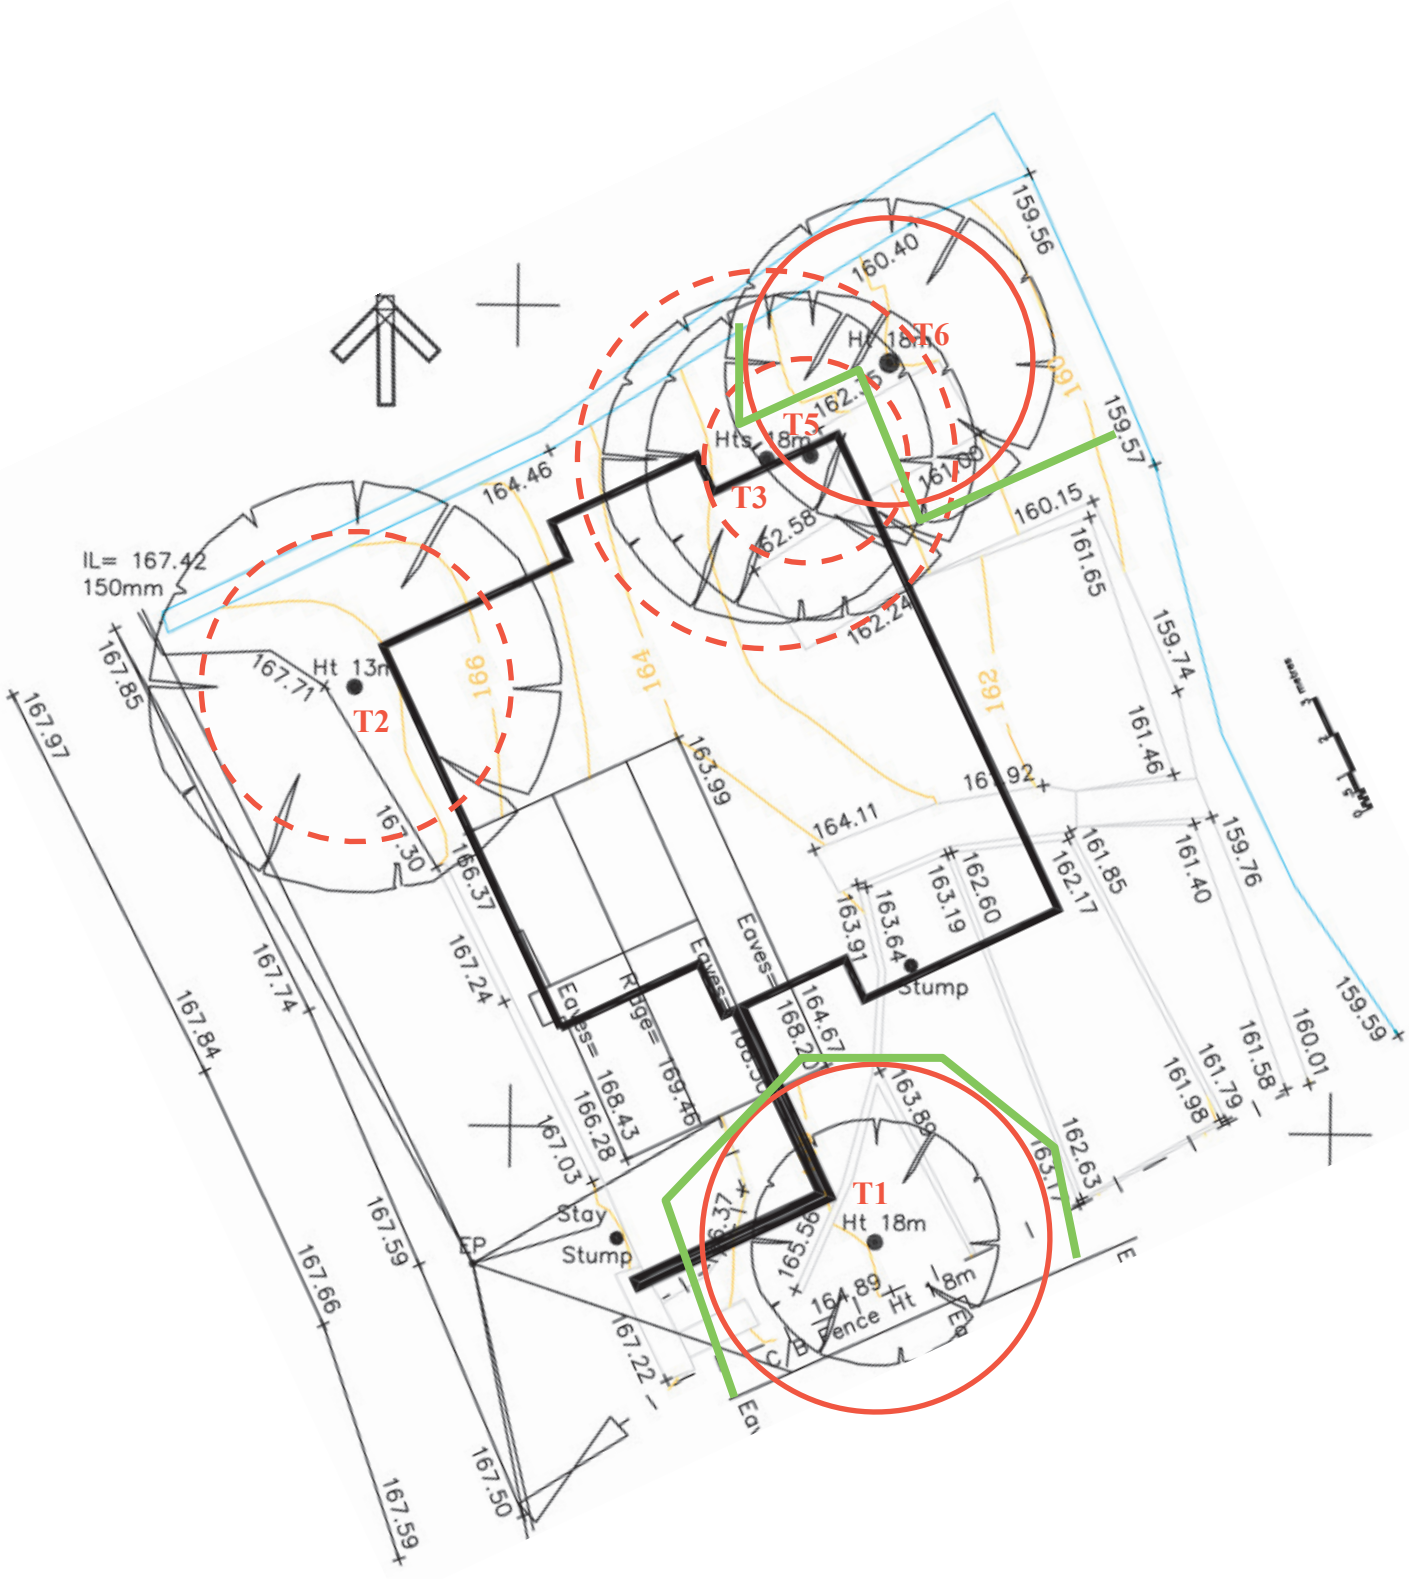

Protective Barrier Fencing