


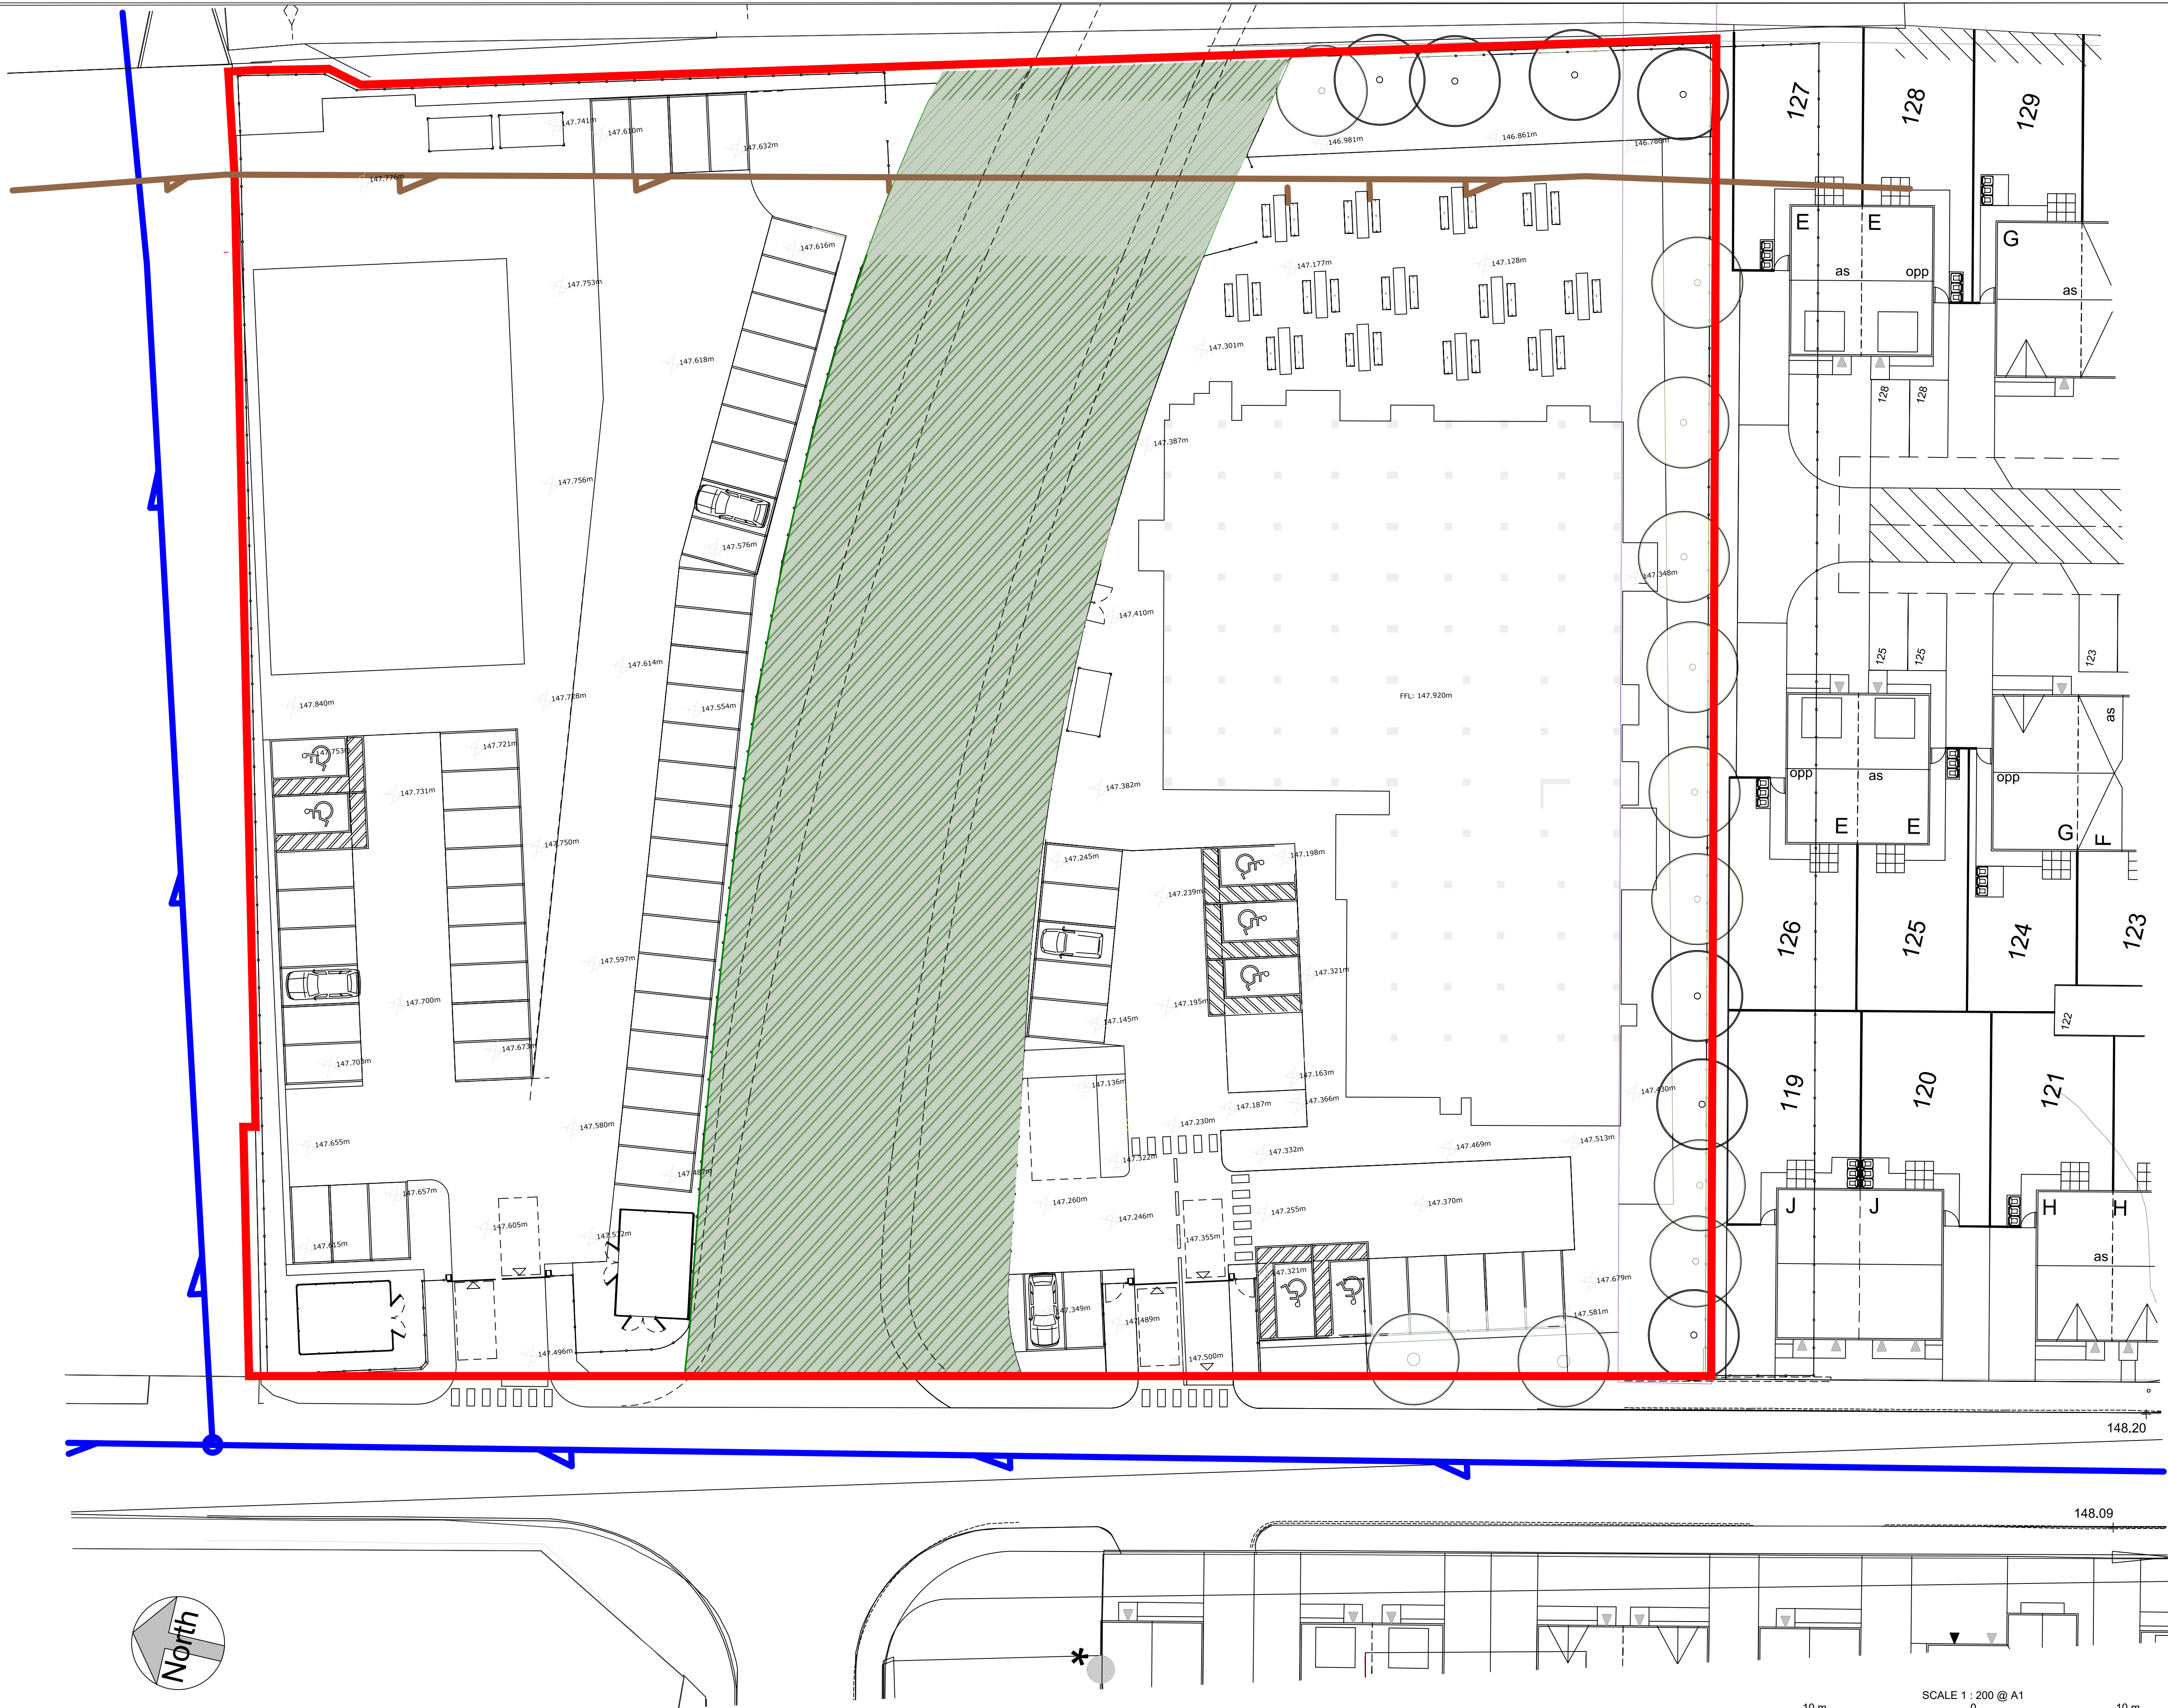

- General Notes:
1. The drawings, design and all information contained therein are the sole copyright of Norder Design Associates (NDA) and reproduction in any form is forbidden unless permission is obtained in writing.
 2. This drawing is to be read in conjunction with all other relevant Architects, Engineers and specialists drawings, details and specifications.
 3. Conflicting information shown on the NDA drawings or discrepancies between the information given by NDA and that provided by others must be referred to NDA before work proceeds.
 4. Dimensions must not be scaled from this drawing.
 5. Dimensions marked 'dimension to be site checked' are subject to confirmation by site measurement before construction proceeds.
 6. Subcontractor surveys, such as for the purposes of steelwork installation, take precedence over 'site dimensions' indicated on this drawing. All surveys should ensure an accurate fit of components.
 7. Temporary works associated with the construction of the project shall be the responsibility of the Principal Contractor.
 8. Where any temporary works or scaffolding are required the Principal Contractor shall appoint a competent and suitably experienced Temporary Works Coordinator (TWC). Refer to BS 5975 for guidance on temporary works and the role of a TWC.
 9. Calculations and drawings of all Contractor designed structural items associated with NDA's design responsibilities shall be submitted to the Engineer for comment prior to manufacture. Any comments made by NDA do not absolve the Contractor of his design responsibilities.
 10. All dimensions are in millimetres and all levels are in metres unless noted otherwise.
 11. Levels are based upon OSGB 1936 National Grid (OSGB36) and Ordnance Survey Datum Newlyn (ODN). They are derived using real-time on site GPS survey, that utilises the National Grid, Transformation OSTN02 and the National Geoid Model OSGBM02CB.
 12. Setting out to be undertaken to Croda's local project coordinate system and Project North.

KEY:

xxx.xxxm PROPOSED LEVEL

PRELIMINARY

P02 12/12/22 For approval	EC SMB
P01 18/11/22 For approval	BW SMB
REV DATE AMENDMENT	DRW CHK
CLIENT	

CRODA

PROJECT

New Head Office and Labs
Sunnyhills Road, Leek

DRAWING TITLE

Proposed External Works
Layout

Norder
Engineers. Architects. Innovators.

Beech Lawn, Green Lane, Belper, Derby DE56 1BY
Tel: 01773 824414
E-mail: enquiries@norder.co.uk

SCALE	SHEET SIZE	NDA REF
1:200	A1	8847
SUITABILITY		
S4 - Stage Approval		
DRAWING NO.	REV	
8847-NDA-XX-XX-DR-C-1203	P02	