



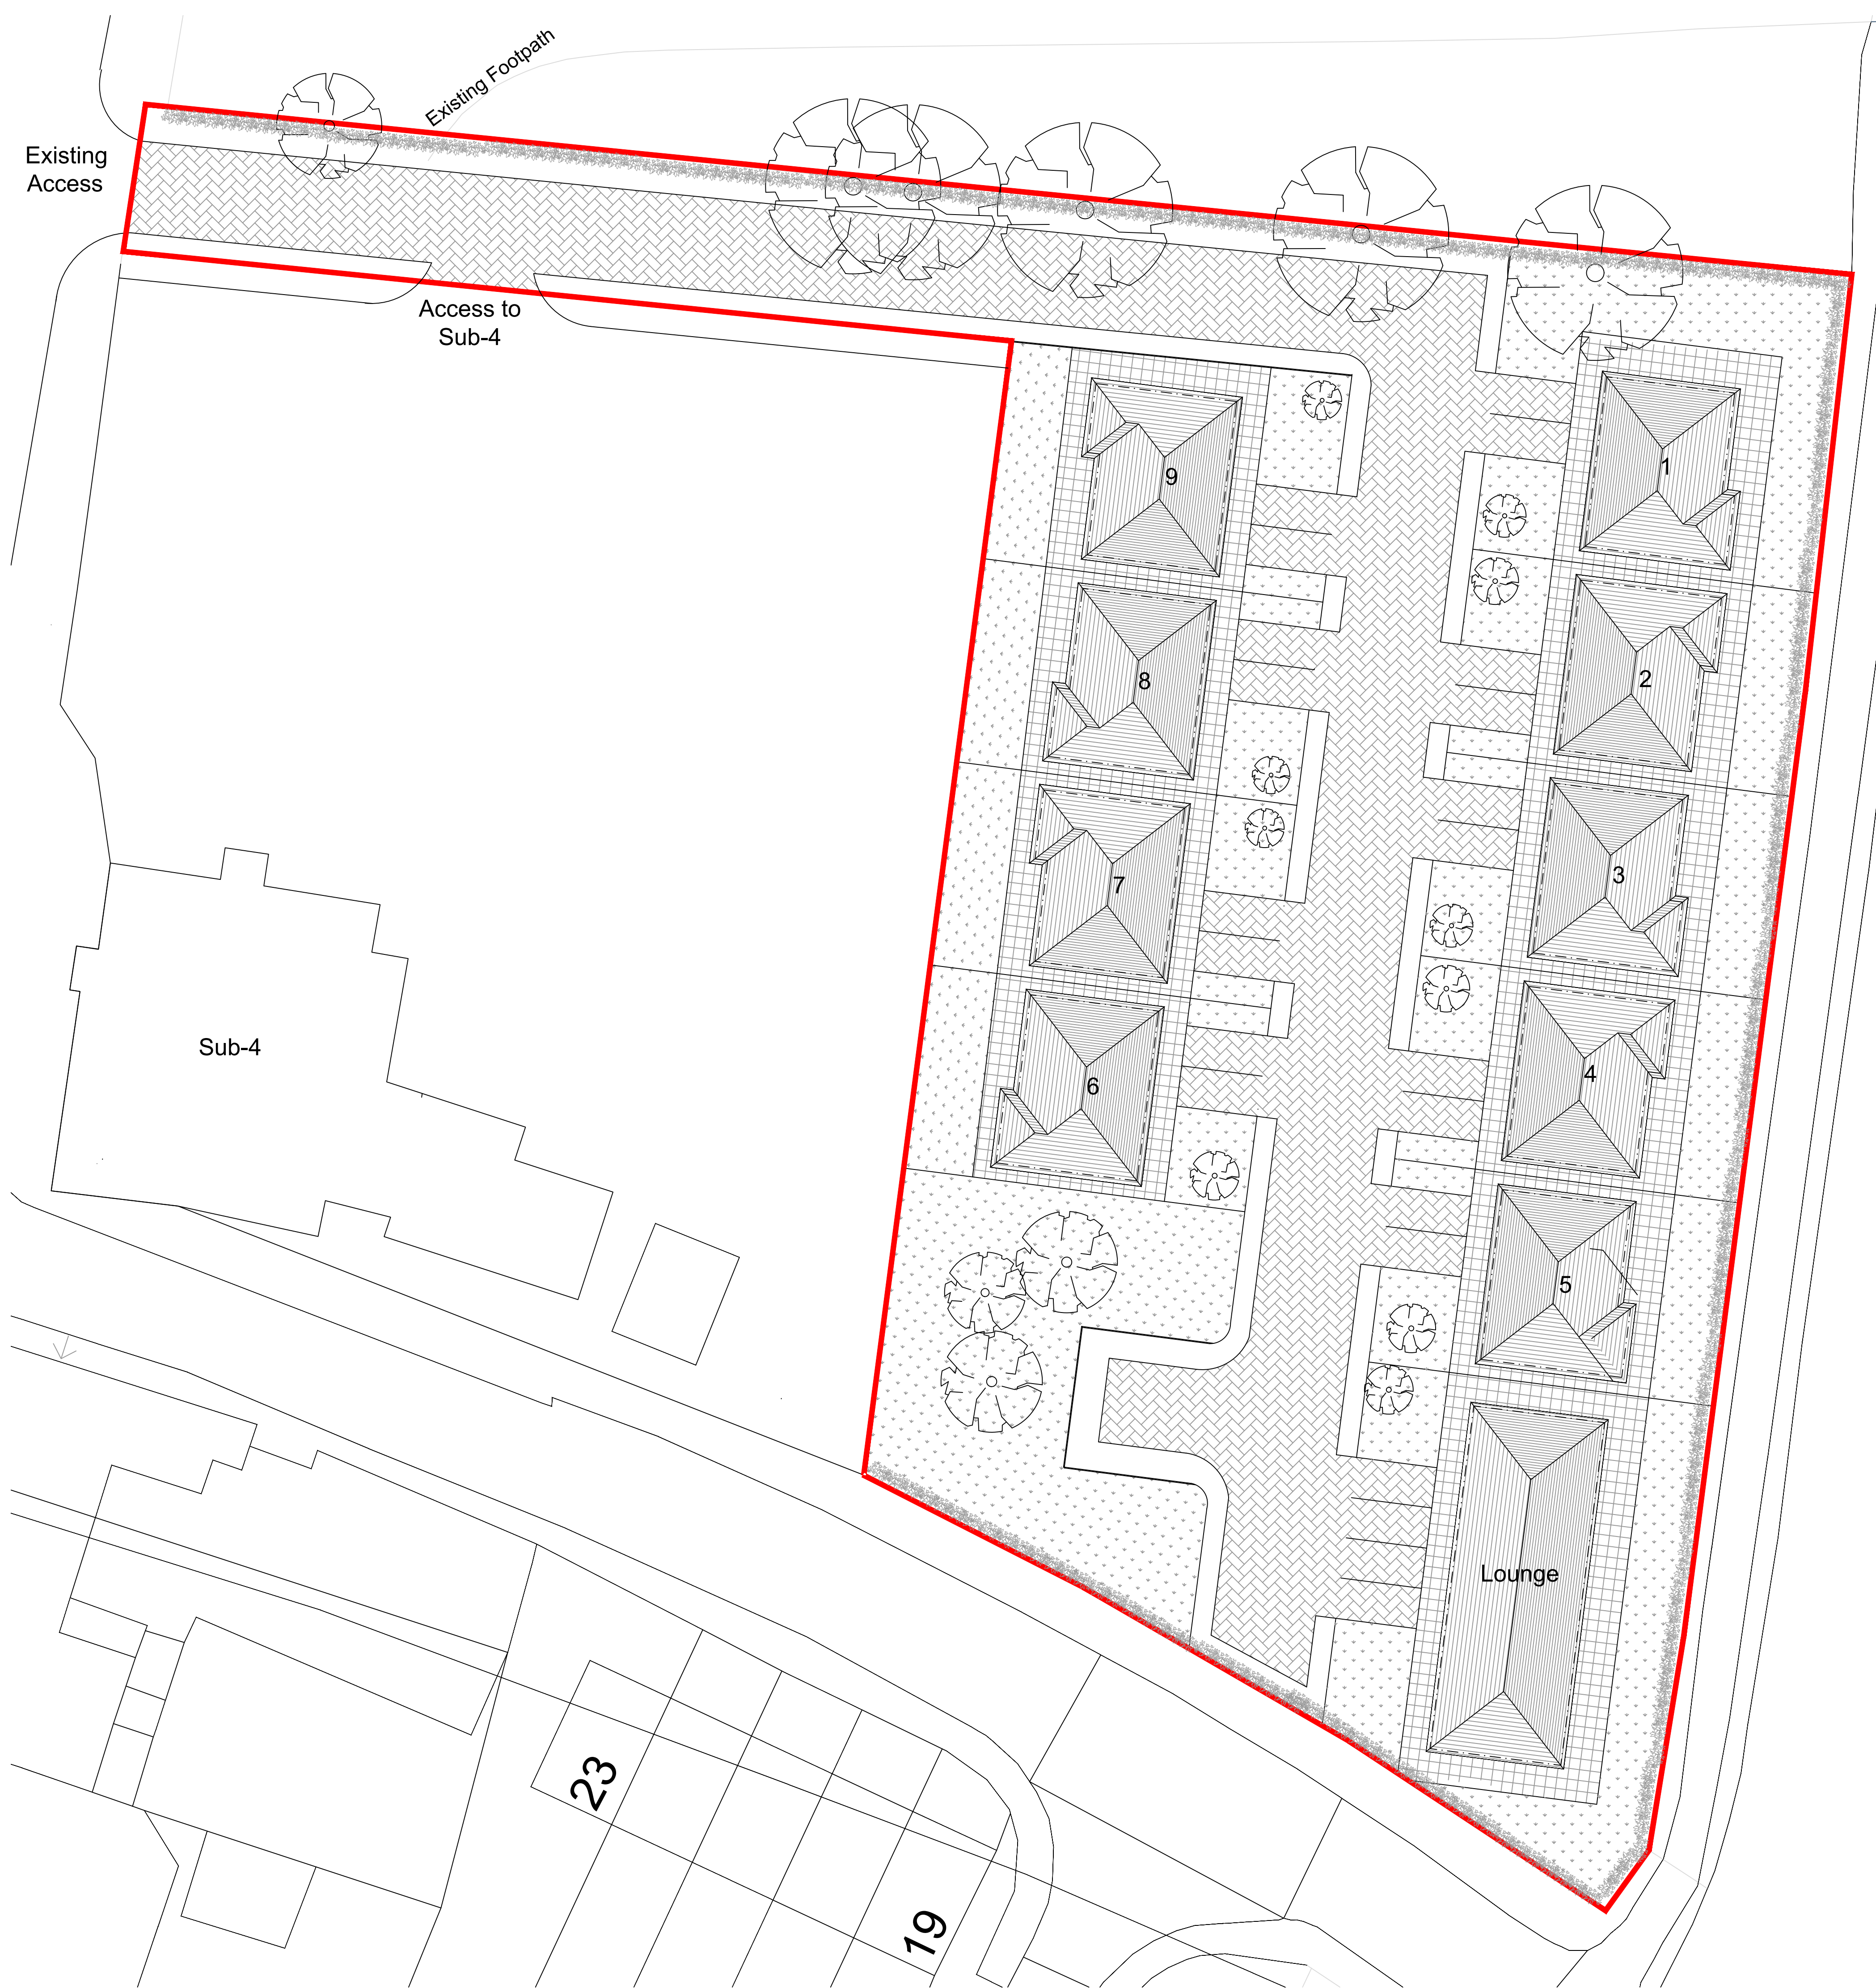

This drawing is the copyright of Forefront Development Consulting Ltd and should not be reproduced without our written consent.

The contractor is to check dimensions and levels on site prior to the commencement of works. Any discrepancies are to be reported immediately.

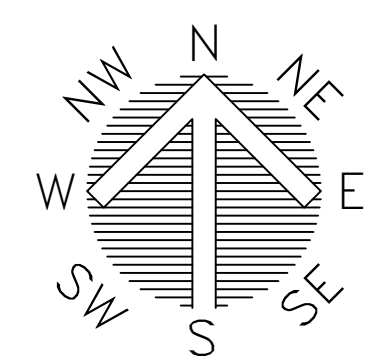

FOREFRONT
DEVELOPMENT CONSULTING

4 Ridge House, Ridge House Drive, Festival Park, S-O-T. ST1 5SJ
Office 01782 216912 WWW.FOREFRONTDC.COM

CLIENT

BAGNALL HEIGHTS LTD

PROJECT

Proposed residential development for over 55's at
The Old Bowling Green, Leek Road, Cellarhead,
Stoke-on-Trent. ST9 OHX

TITLE

Proposed Block Plan
Crown copyright and Ordnance Survey 0100031673

SCALE

1:200 @ A1

DRAWN

ATG

DRG NO.

22-141-01

DATE

11 / 01 / 23

REV.

DESCRIPTION

DATE