


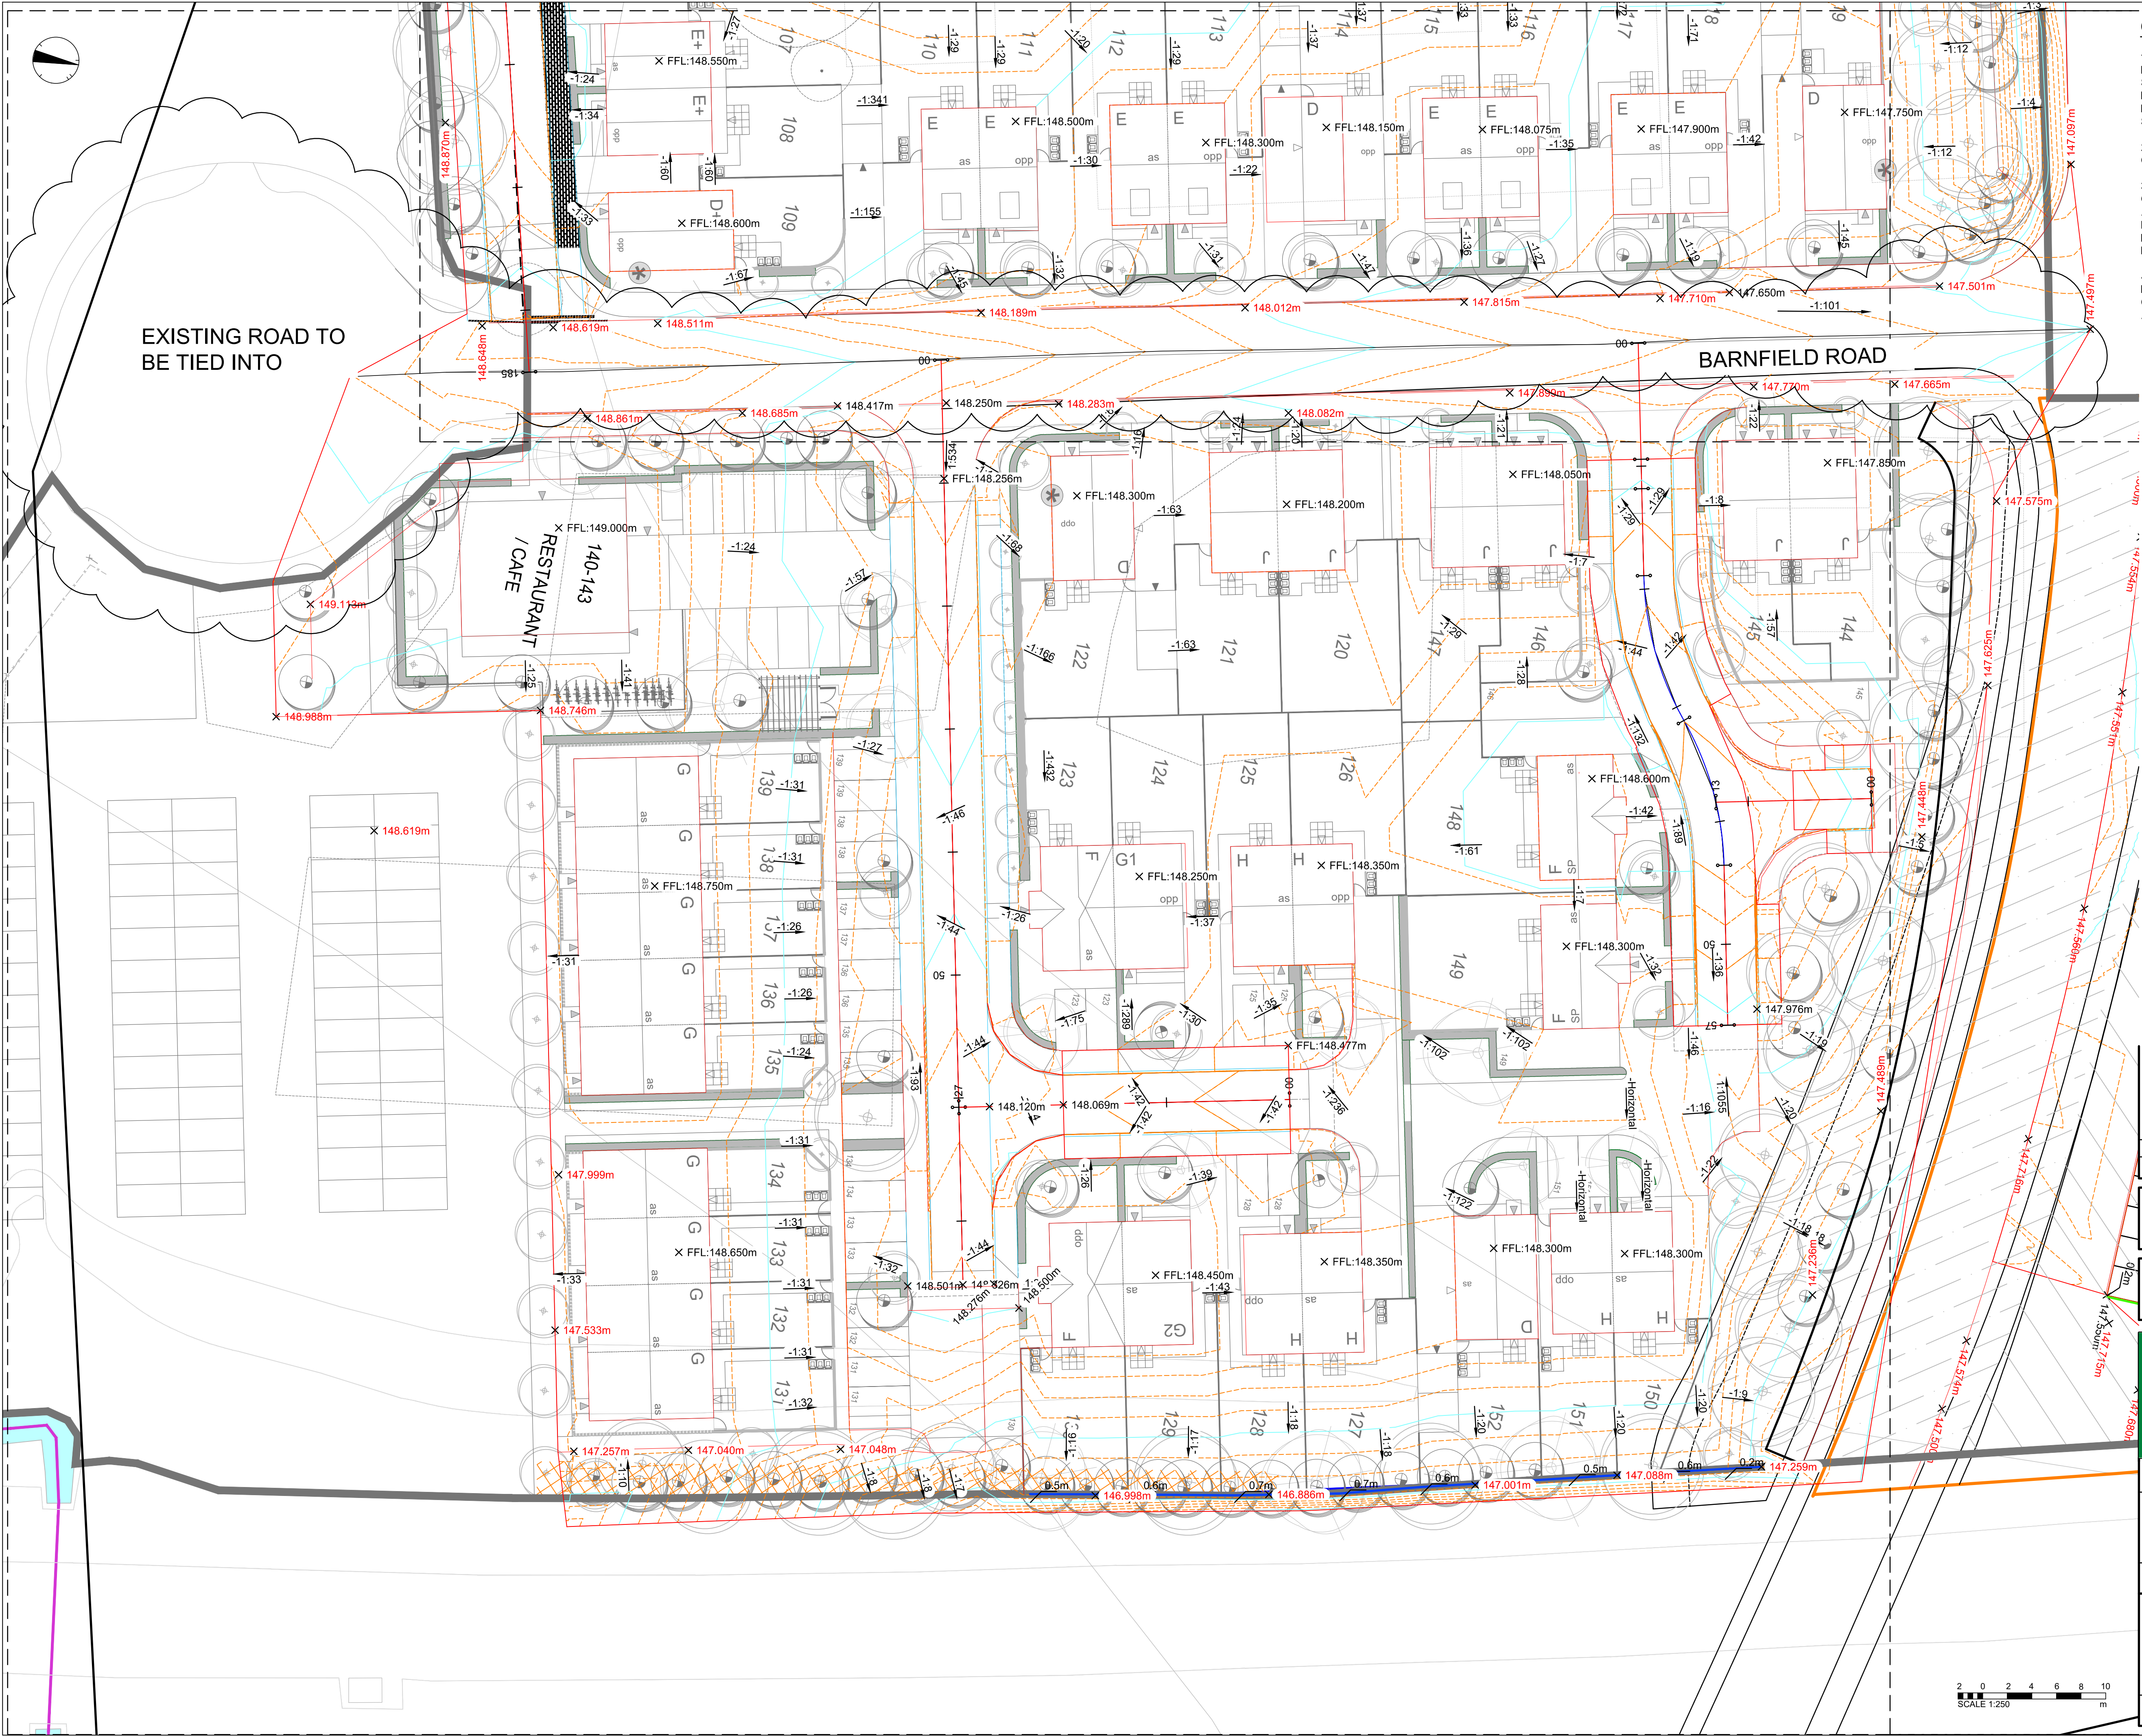

GENERAL NOTES

1. DRAWINGS ARE TO BE READ IN CONJUNCTION WITH ALL RELEVANT SPECIFICATIONS, ENGINEERS, ARCHITECTS & SERVICES DRAWINGS, INCLUDING APPROVED BUILDERS WORK DRAWINGS. CONTRACTOR TO NOTIFY ENGINEER OF DISCREPANCIES BETWEEN STRUCTURAL DRAWINGS AND SPECIFICATIONS OR OTHER DRAWINGS.
2. ALL DIMENSIONS ARE IN MILLIMETRES UNLESS NOTED OTHERWISE.
3. DO NOT SCALE FROM THIS DRAWING, WORK TO DIMENSIONS OR CO-ORDINATES PROVIDED. ALL LEVELS ARE IN METRES AND ALL DIMENSIONS ARE IN MILLIMETRES, UNLESS OTHERWISE NOTED. ANY AMBIGUITIES, OMISSIONS AND ERRORS ON DRAWINGS, SHALL BE BROUGHT TO THE ENGINEERS ATTENTION IMMEDIATELY.
4. INFORMATION CONTAINED ON THIS DRAWING IS SCHEME DESIGN ONLY AND REQUIRES FURTHER DETAILED DESIGN AND CO-ORDINATION WITH THE CONTRACTOR, DESIGN TEAM AND APPROPRIATE SUB-CONTRACTORS.

KEY

- PROPOSED SURFACE MAJOR CONTOUR (0.5m)
- PROPOSED SURFACE MINOR CONTOUR (0.1m)
- SLOPE GRADIENT (FALL)
- EXISTING SPOT LEVEL
- PROPOSED SPOT LEVEL
- PROPOSED RETAINING HEIGHT
- PROPOSED RETAINING WALL
- PROPOSED FLAG ON EDGE / GRAVEL BOARD
- PROPOSED UNDERBUILD
- SITE BOUNDARY

PROPOSED LEVELS DESIGN PRELIMINARY AND TO BE FURTHER REFINED AT DETAILED DESIGN. FINISHED FLOOR LEVELS FIXED TO WITHIN 150mm OF ANNOTATED LEVELS, MINIMUM ALLOWABLE FFL = 145.910m AOD.

P1		09.02.23	AS	PB	ISSUED FOR PLANNING
No	DATE	DRAWN	REV'D	ENG.	AMENDMENT
STATUS		PURPOSE OF ISSUE			
S2		FOR INFORMATION			
The concepts and the information contained in this document are the copyright of Ridge and Partners LLP. Use or copying of the document in whole or in part without written permission of Ridge and Partners LLP constitutes an infringement of copyright.					
RIDGE					
CLIENT CASEYS					
PROJECT BARNFIELD, LEEK					
DRAFTER		ENGINEER			
JF		PB			
TITLE					
PROPOSED FINISHED LEVELS					
SHEET 4 OF 5					
SCALE	SHEET	DRAWING No	REV		
1:250	A1	BFL-RDG-00-ZZ-DR-C-0008	P1		