




Rev	Down	Comments	Date
-----	------	----------	------

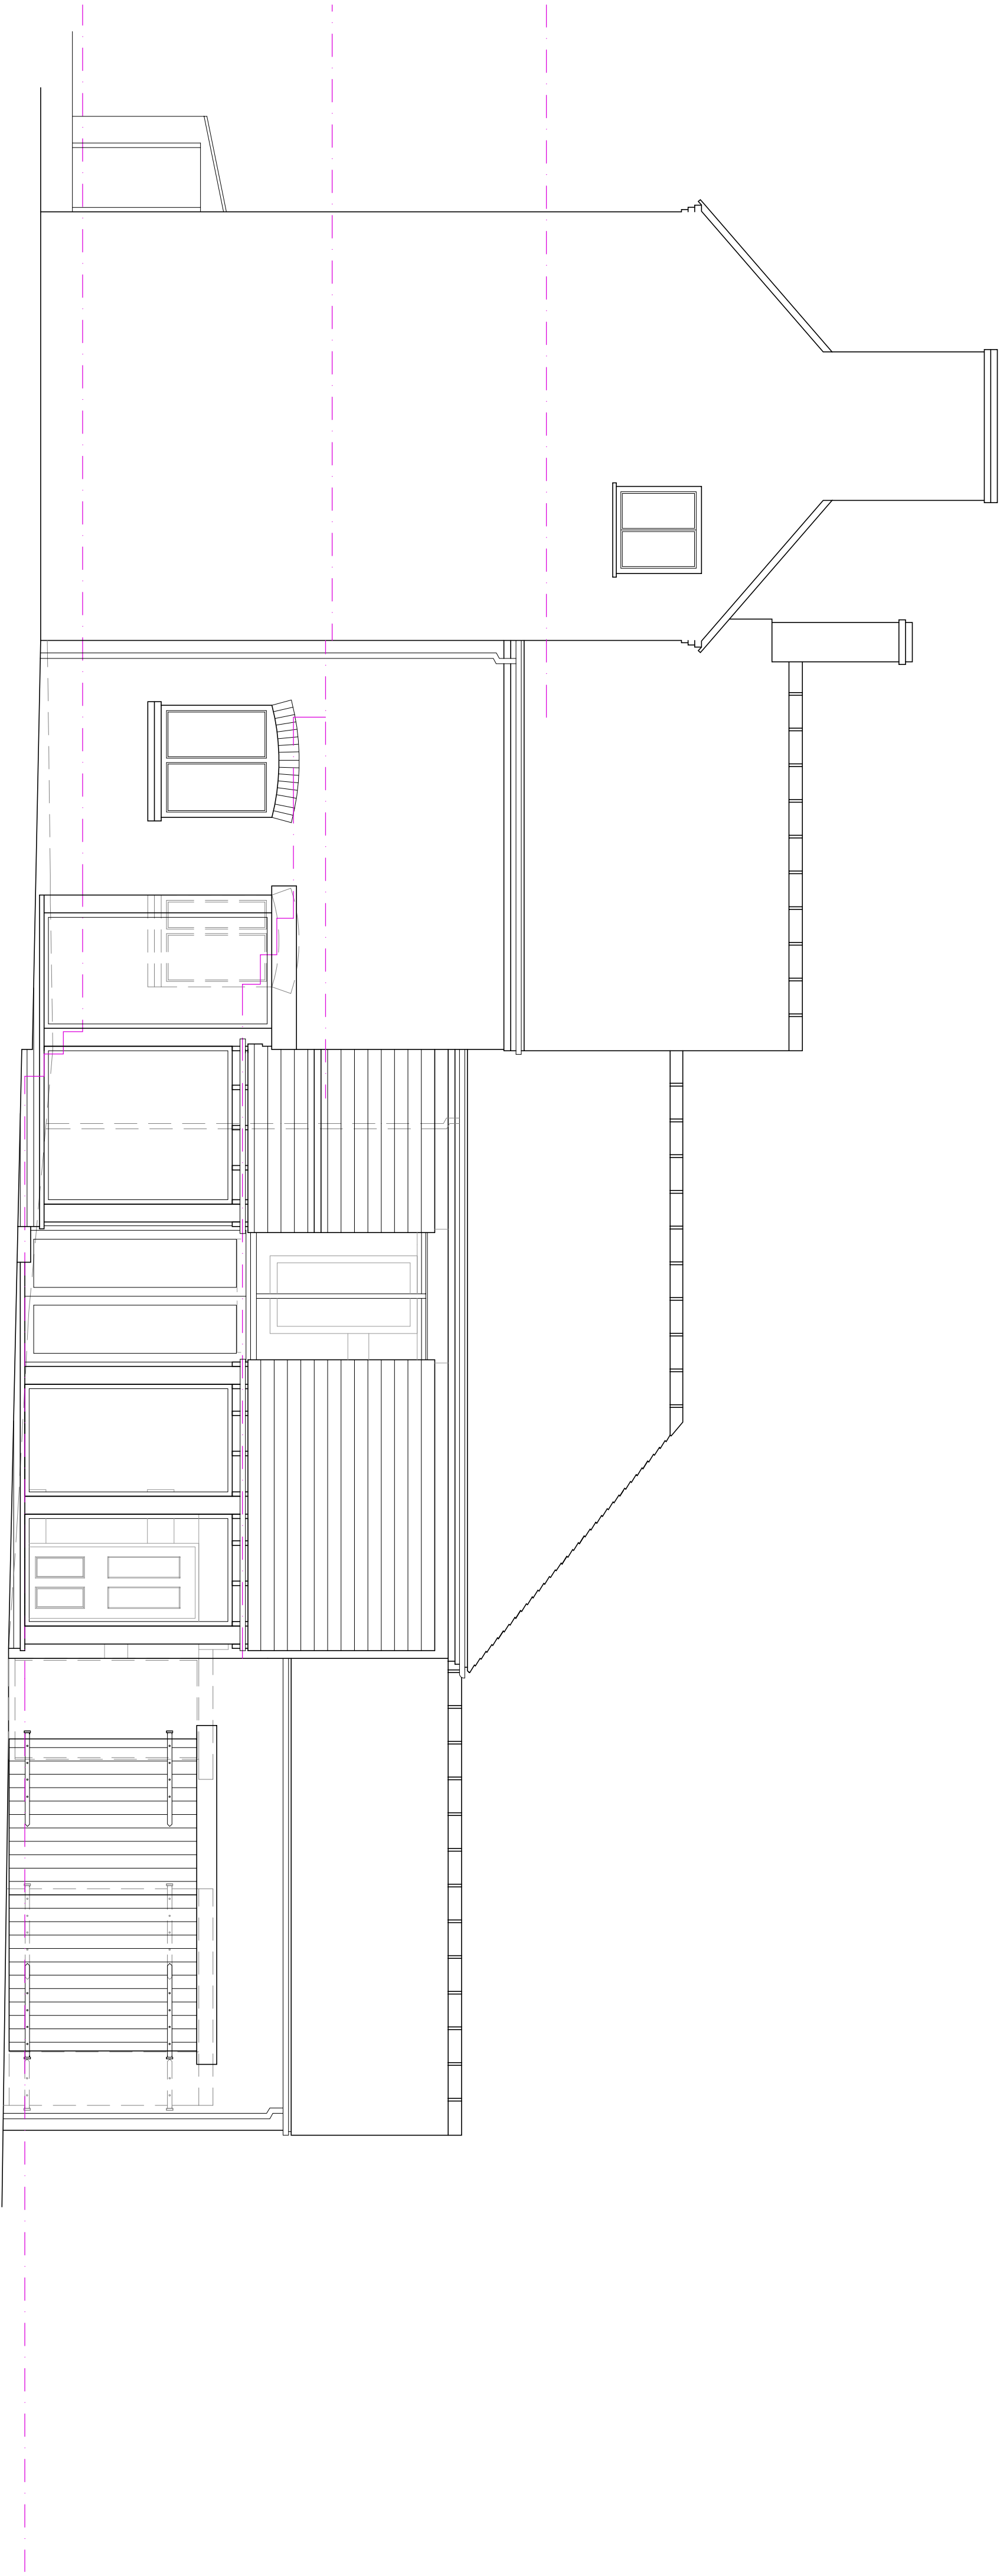

SIDE ELEVATION 1:50

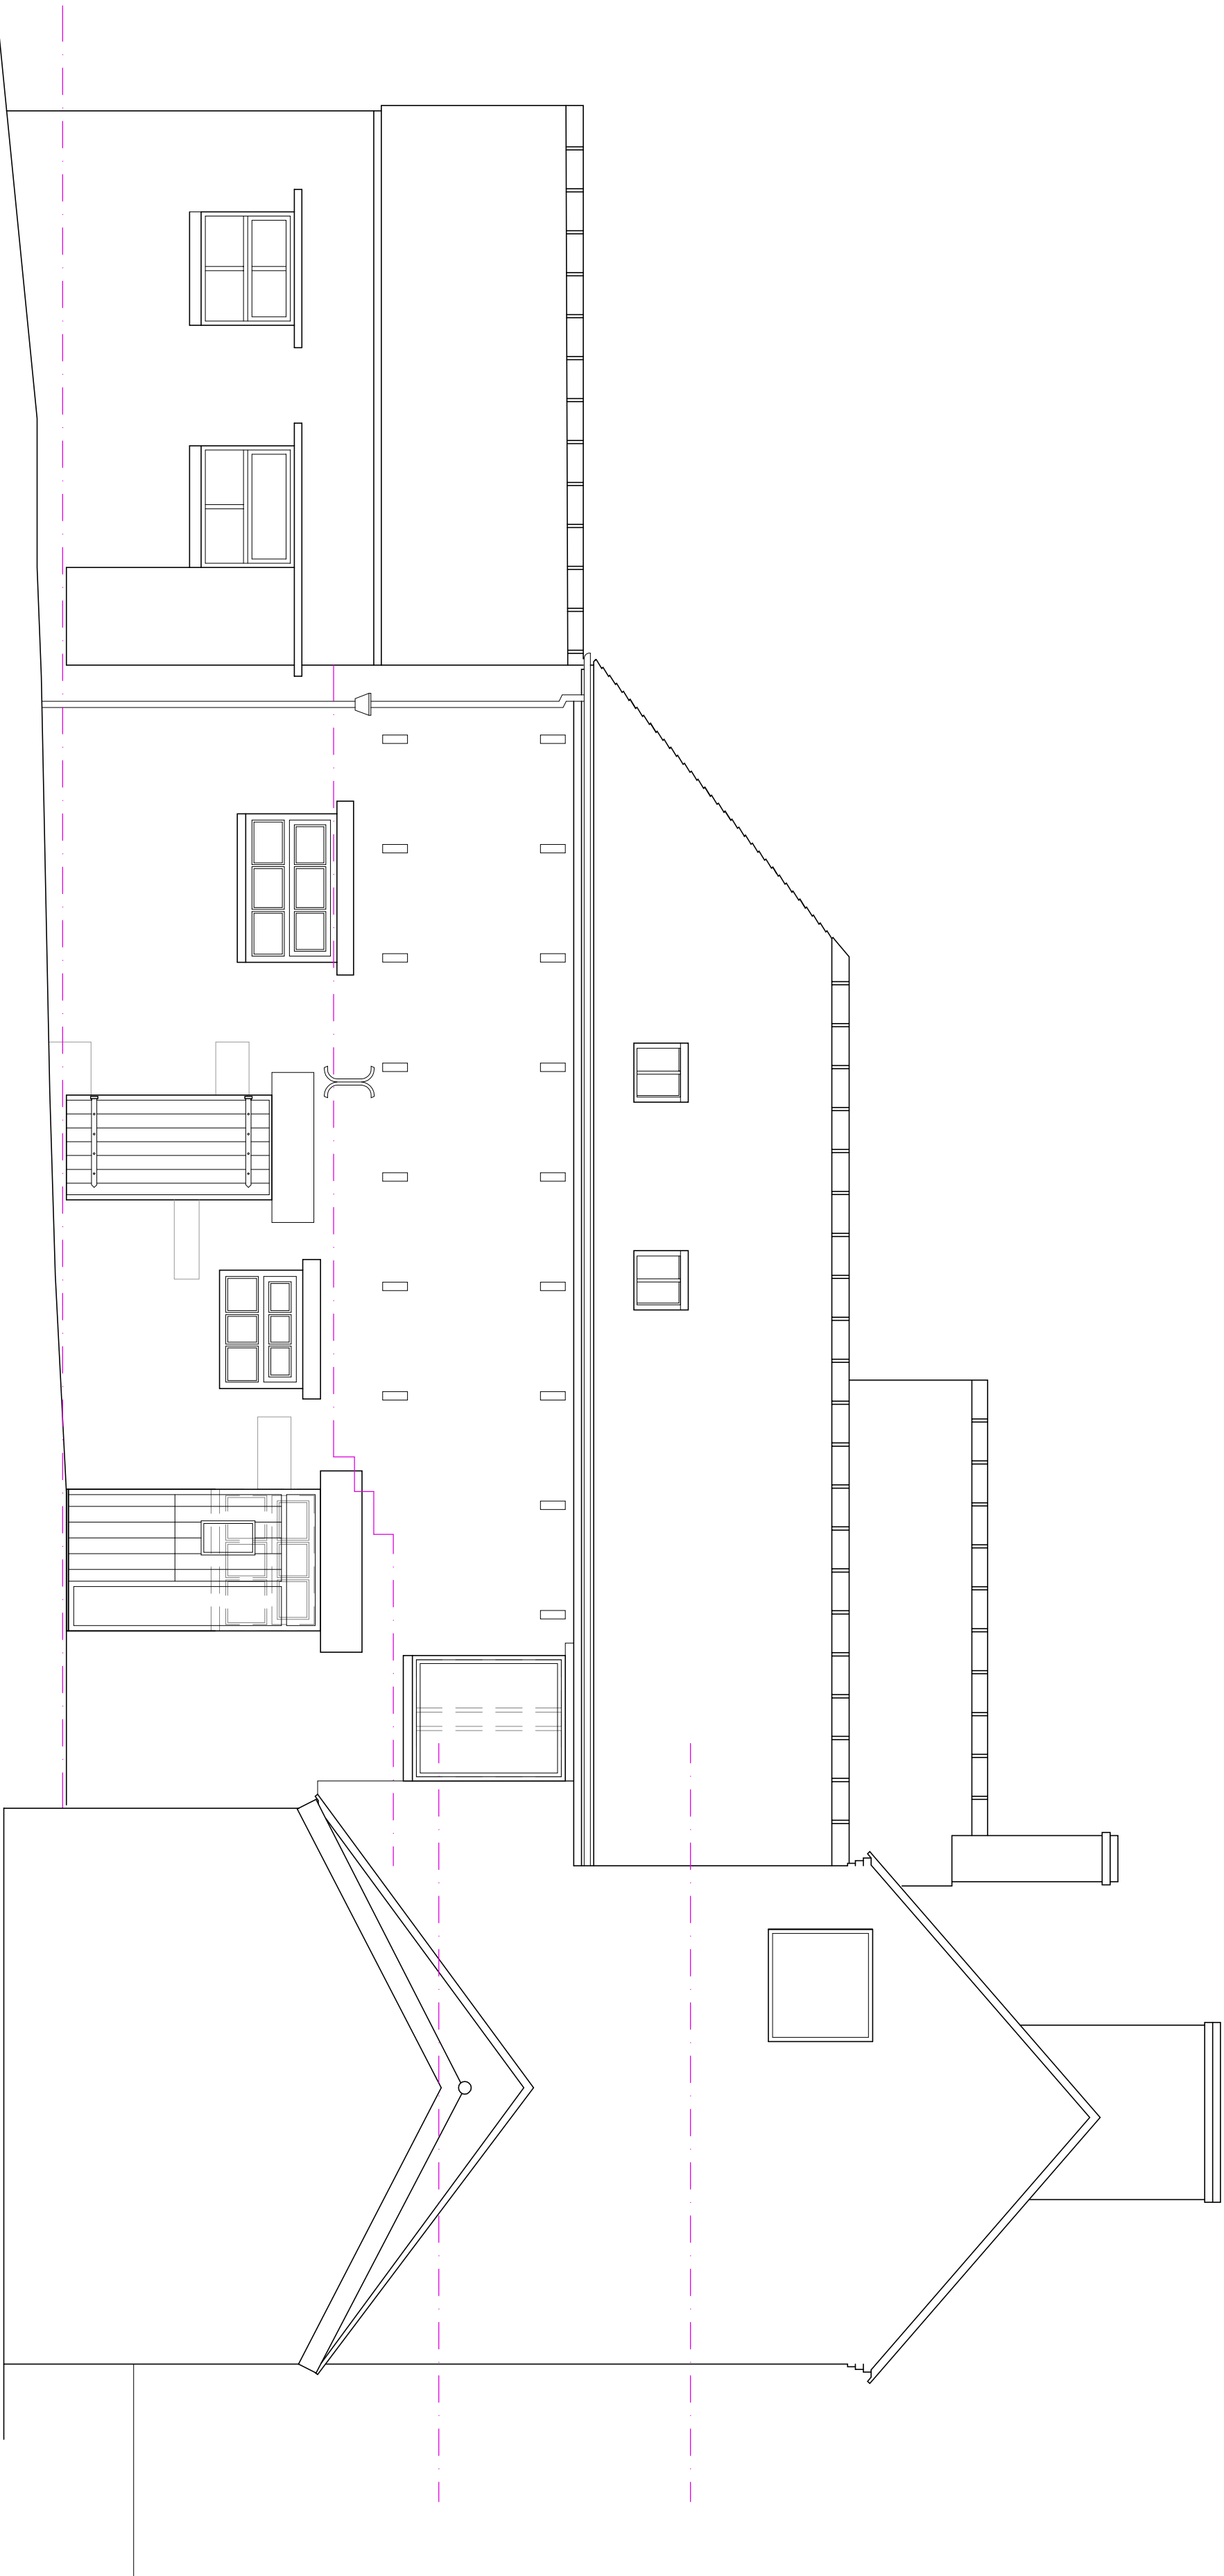

SIDE ELEVATION 1:50

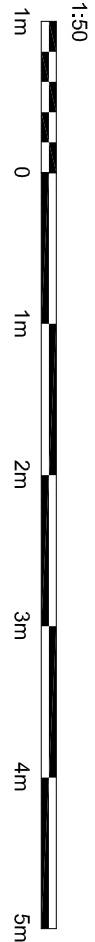

Hewitt&Carr Architects
A. Design&Architects 117-119 Leek Road | Cheddle | ST10 1JE
T. 0189 558888
E. enquiries@hewittcarrarchitects.co.uk
W. www.hewittcarrarchitects.co.uk

Client
J. Ridgeway

Project
Proposed Extension and Alterations to
Field House, Dilhorne Road, Forsbrook

Title
Elevations as Proposed

Drawn
Scheme
Date
Nov 2022
Scale
A1 1:50

Project No.
01230 AS(0)08

Rev
B