



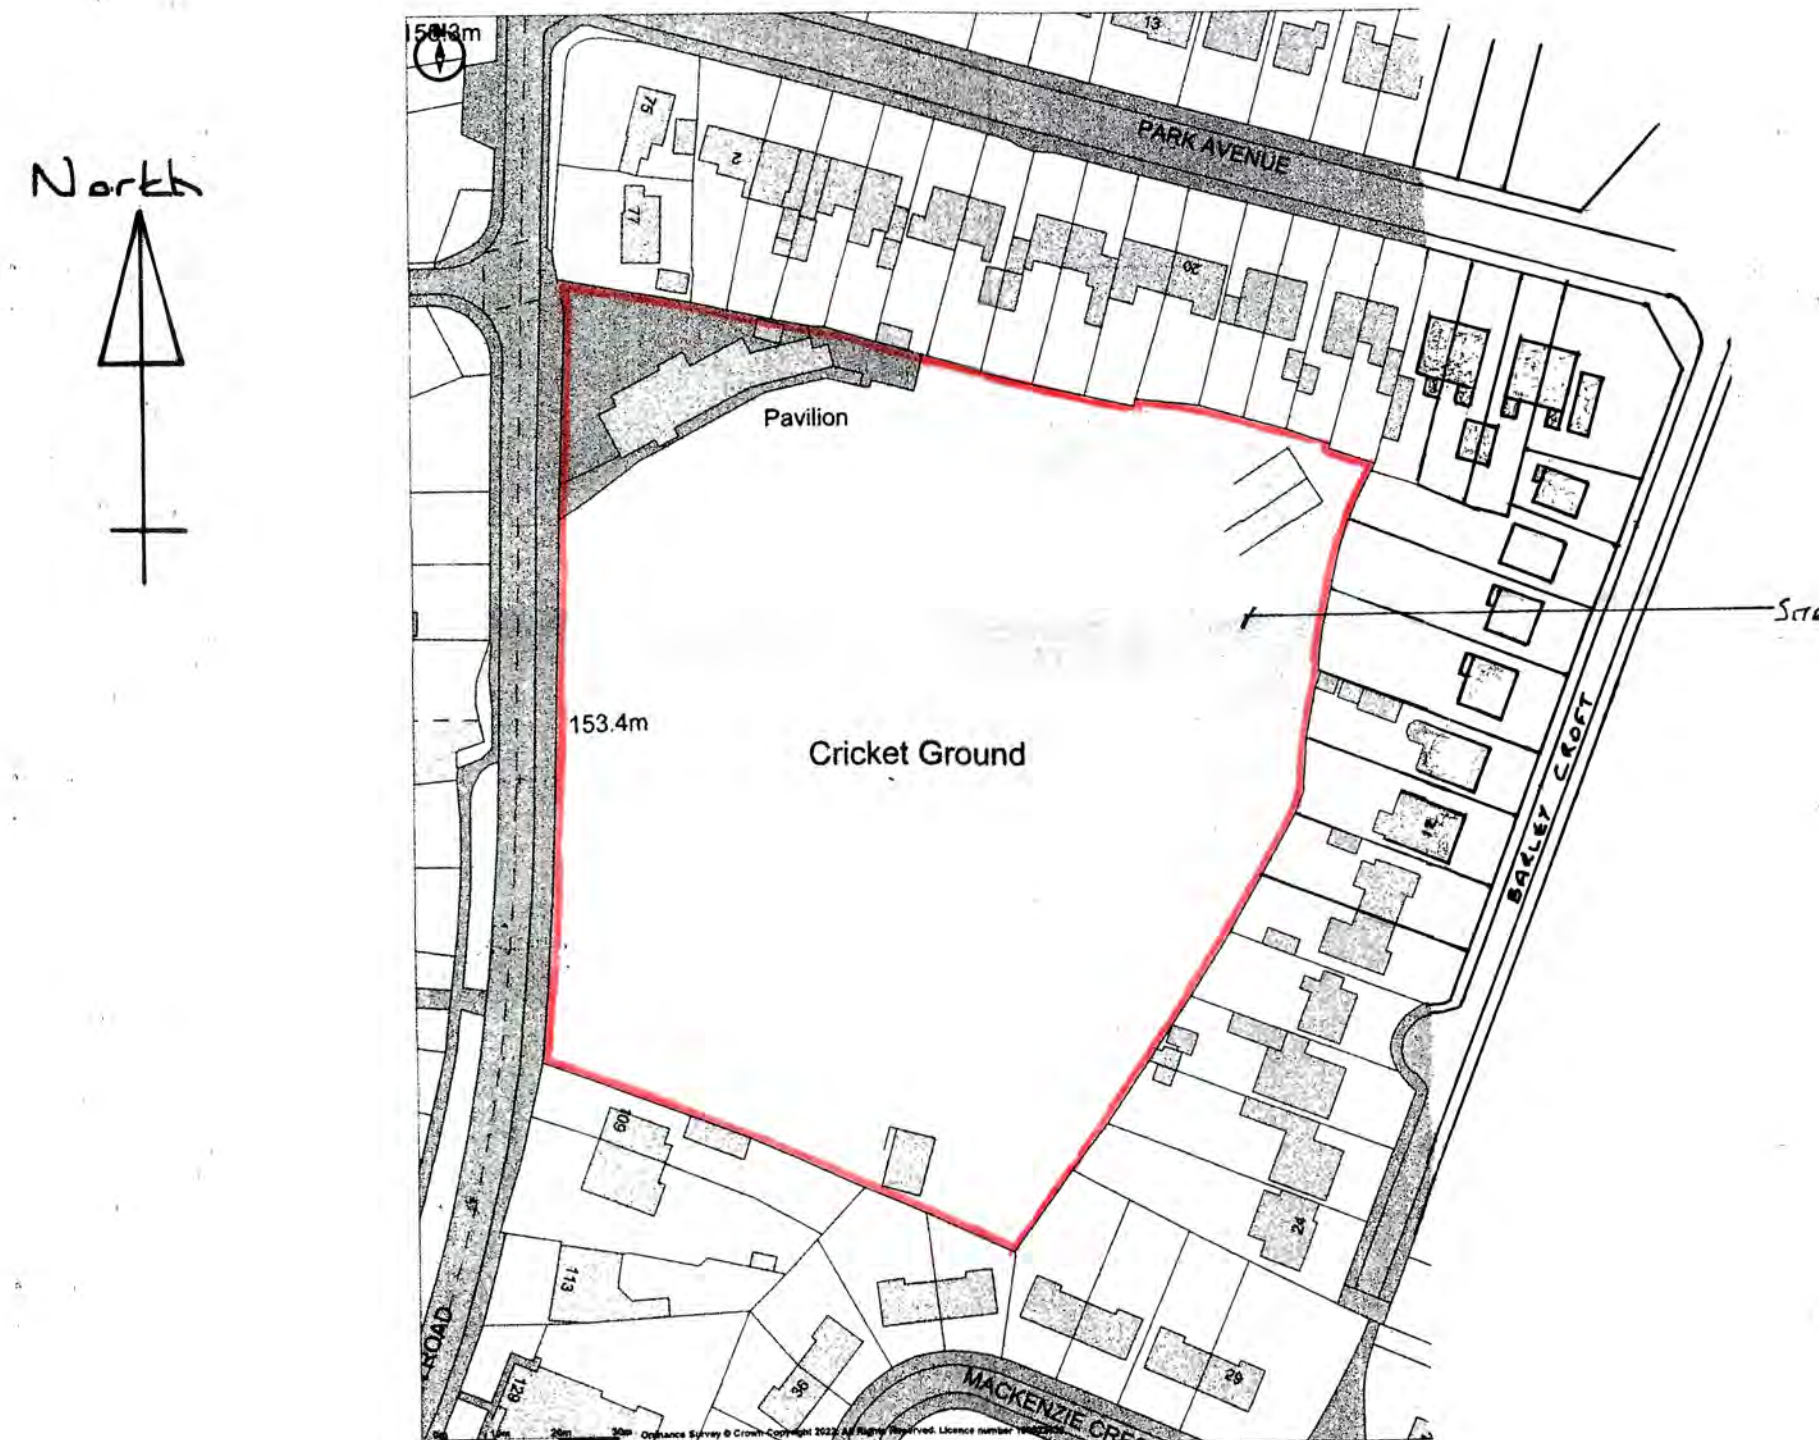

Promap
Ordnance Survey Crown Copyright 2022. All rights reserved.
Licence number 100022432.
Plotted Scale - 1:1250. Paper Size - A4

ADDITIONAL
VEHICULAR ACCESS
& PARKING

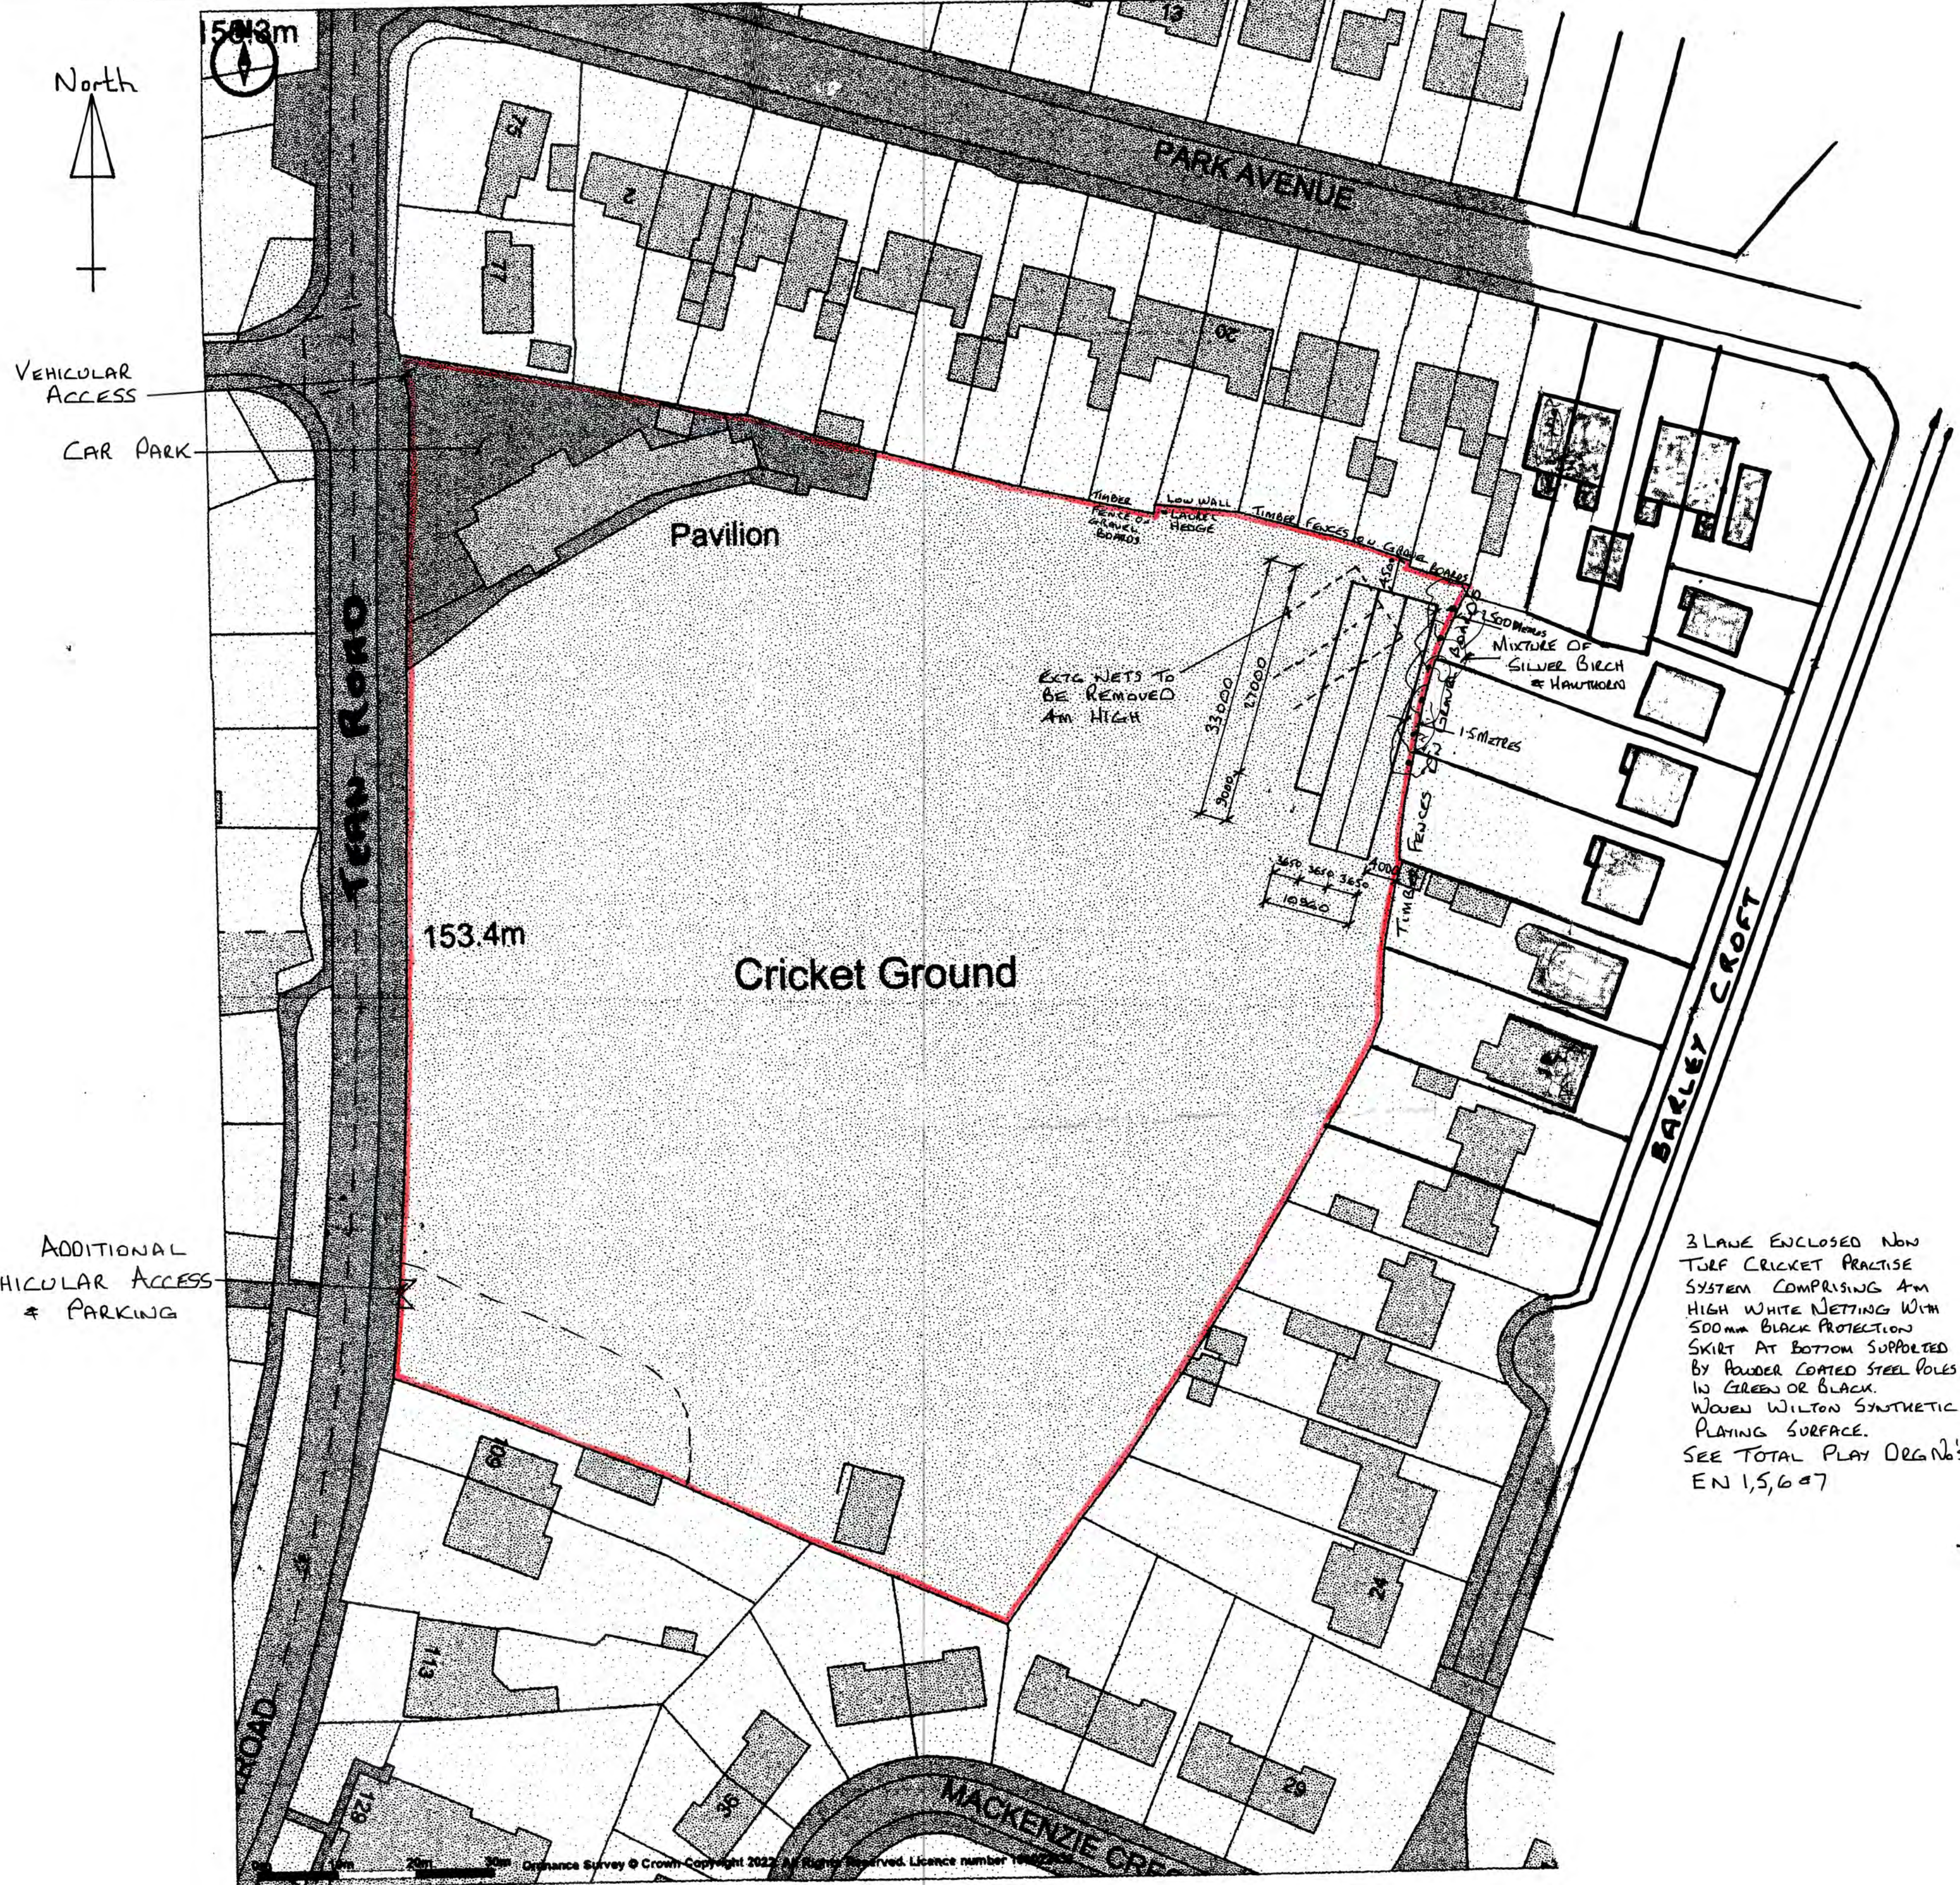

3 LAWE ENCLOSED NON
TURF CRICKET PRACTISE
SYSTEM COMPRISING 4m
HIGH WHITE NETTING WITH
500mm BLACK PROTECTION
SKIRT AT BOTTOM SUPPORTED
BY POWDER COATED STEEL POLES
IN GREENS OR BLACK.
WOVEN WILTON SYNTHETIC
PLAYING SURFACE.
SEE TOTAL PLAY ORG No's
EN 1,5,6 & 7

PROPOSED INSTALLATION OF A FULLY CARPETED NON-TURF CRICKET PRACTICE FACILITY AT CHEADLE CRICKET CLUB, TEAN ROAD, CHEADLE, STAFFS MOORLANDS.	
ORG N° 190 A 175 - 1	
DATE:- 6th SEPT 2022	
SCALE:- AS GIVEN.	