


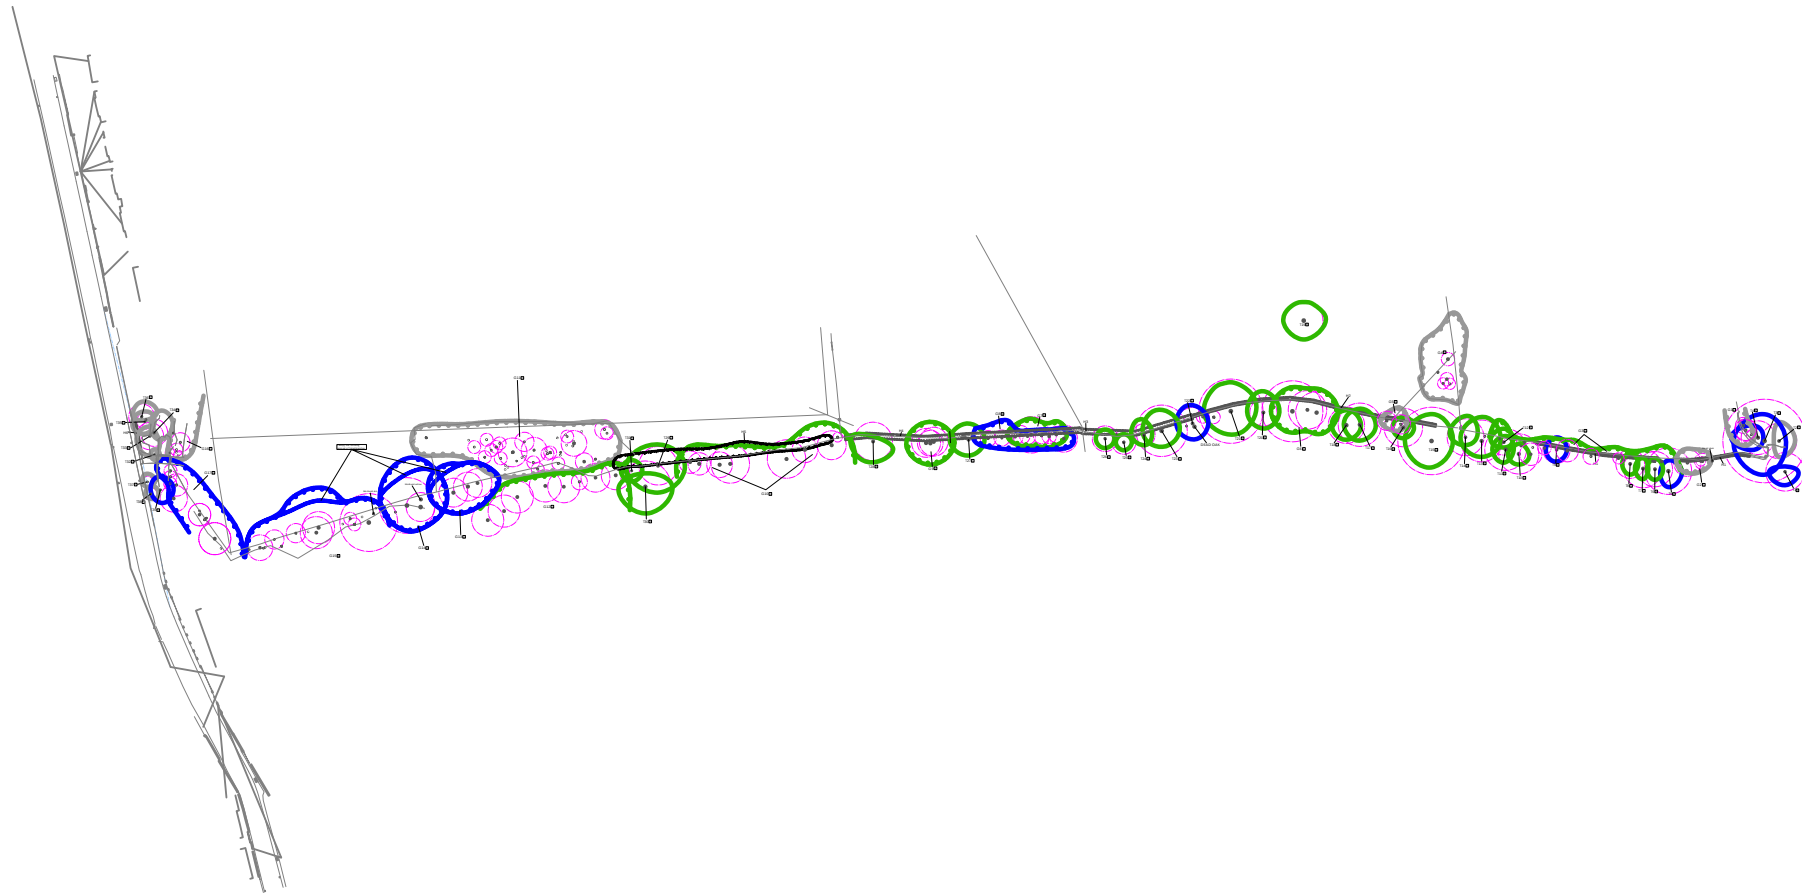

Tree Survey Drawing																					
																					
9 LOWE STREET MACCLESFIELD CHESHIRE SK11 7NJ	T: +44(0)1625 669668 E: admin@cheshire-woodlands.co.uk W: www.cheshire-woodlands.co.uk																				
CLIENT	Nigel Daly Designs																				
PROJECT	Land adjacent to Biddulph Old Hall ST8 7SQ																				
JOB REF	CW9381 P-TS																				
DATE	03 October 2022																				
SCALE	1:1000 at AD																				
<table><tr><td></td><td>SURVEYED INDIVIDUAL TREE</td></tr><tr><td></td><td>SURVEYED GROUP OF TREES</td></tr><tr><td></td><td>SURVEYED HEDGE</td></tr><tr><td></td><td>STEM POSITION APPROXIMATED</td></tr><tr><td></td><td>B5 5837 RETENTION VALUE</td></tr><tr><td></td><td>B55837 ROOT PROTECTION AREA RADIUS</td></tr><tr><td></td><td>B55837 CATEGORY 'A' TREES</td></tr><tr><td></td><td>B55837 CATEGORY 'B' TREES</td></tr><tr><td></td><td>B55837 CATEGORY 'C' TREES</td></tr><tr><td></td><td>B55837 CATEGORY 'U' TREES</td></tr></table>			SURVEYED INDIVIDUAL TREE		SURVEYED GROUP OF TREES		SURVEYED HEDGE		STEM POSITION APPROXIMATED		B5 5837 RETENTION VALUE		B55837 ROOT PROTECTION AREA RADIUS		B55837 CATEGORY 'A' TREES		B55837 CATEGORY 'B' TREES		B55837 CATEGORY 'C' TREES		B55837 CATEGORY 'U' TREES
	SURVEYED INDIVIDUAL TREE																				
	SURVEYED GROUP OF TREES																				
	SURVEYED HEDGE																				
	STEM POSITION APPROXIMATED																				
	B5 5837 RETENTION VALUE																				
	B55837 ROOT PROTECTION AREA RADIUS																				
	B55837 CATEGORY 'A' TREES																				
	B55837 CATEGORY 'B' TREES																				
	B55837 CATEGORY 'C' TREES																				
	B55837 CATEGORY 'U' TREES																				