
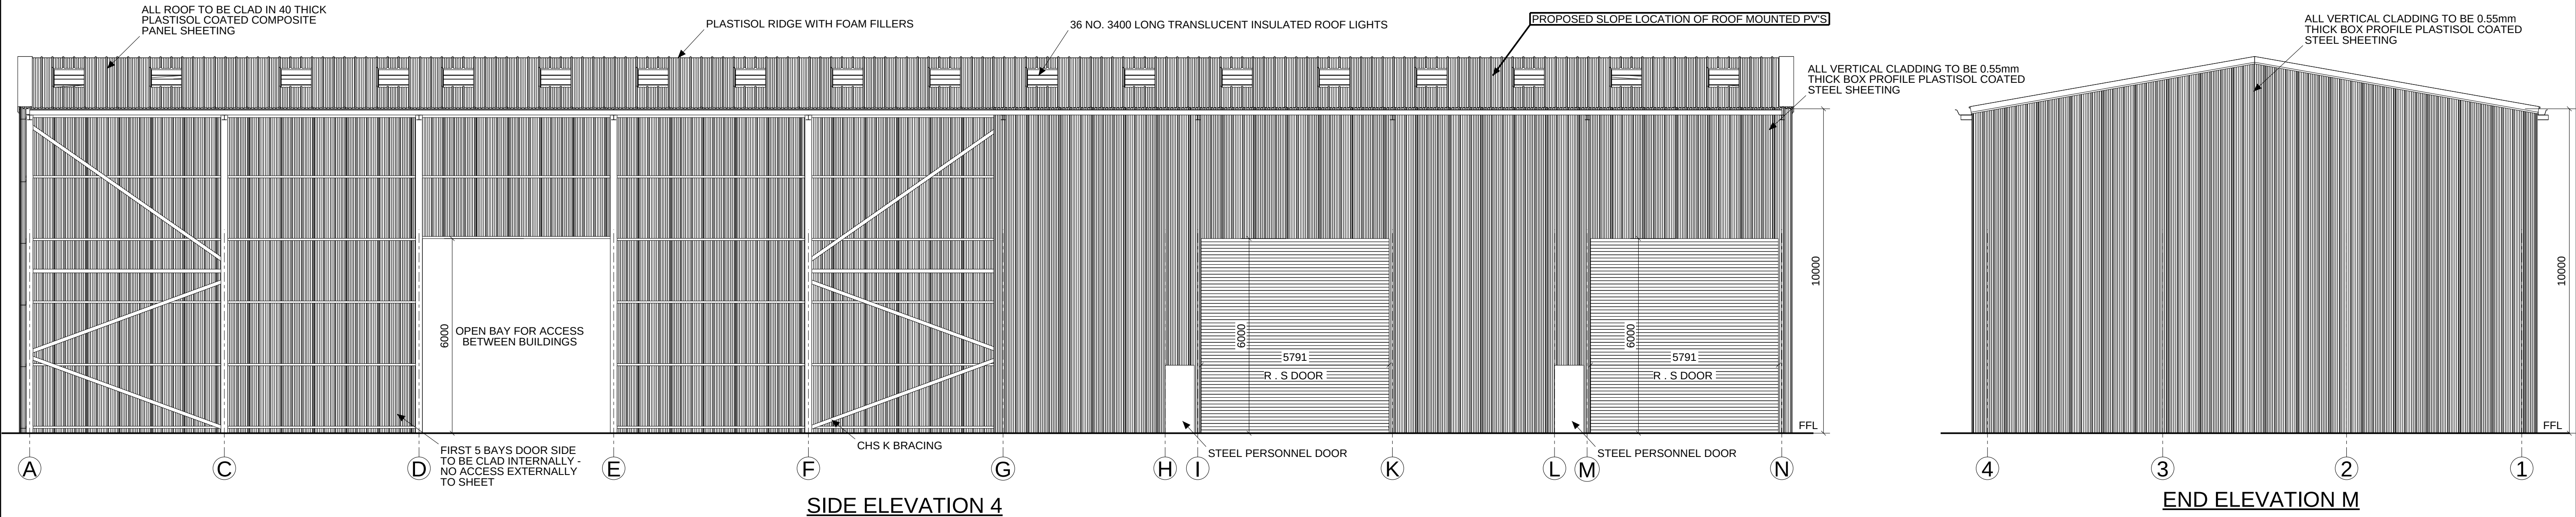


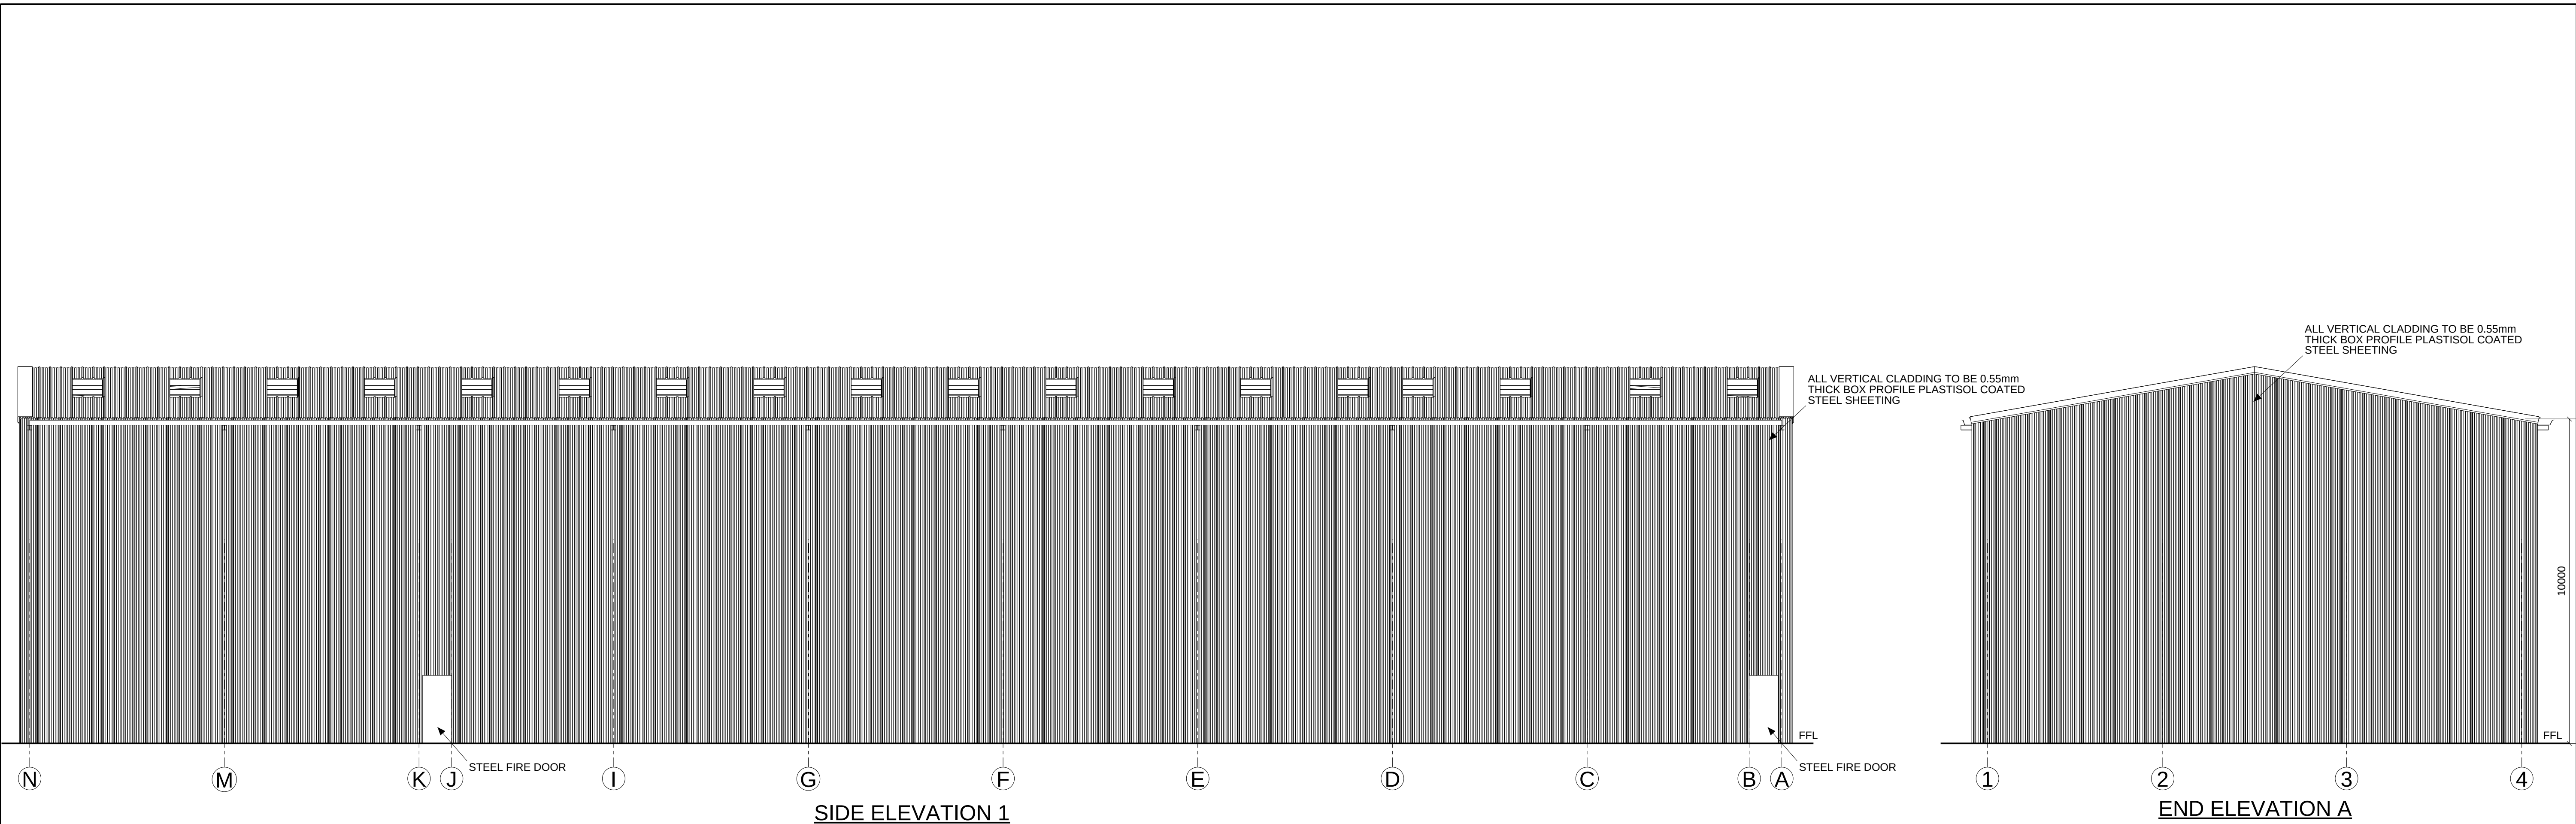

ALL STEEL TO BE SHOT BLASTED AND GIVEN TWO COATS OF PAINT

Scale	1:100 AT A1	 Mill Lane Works Roston, Ashbourne DE6 2EE Telephone: 01335 324302 Fax: 01335 324568	PROPOSED ELEVATIONS PLAN FOR SWINSON TRANSPORT LTD		Revision	Date	Drawing No.
Drawn	ADS						[2]
Date	26.01.2023		LITTLE PARK FARM, ALTON ROAD, DENSTONE, ST14 5DH				1002.22