


AL189
2

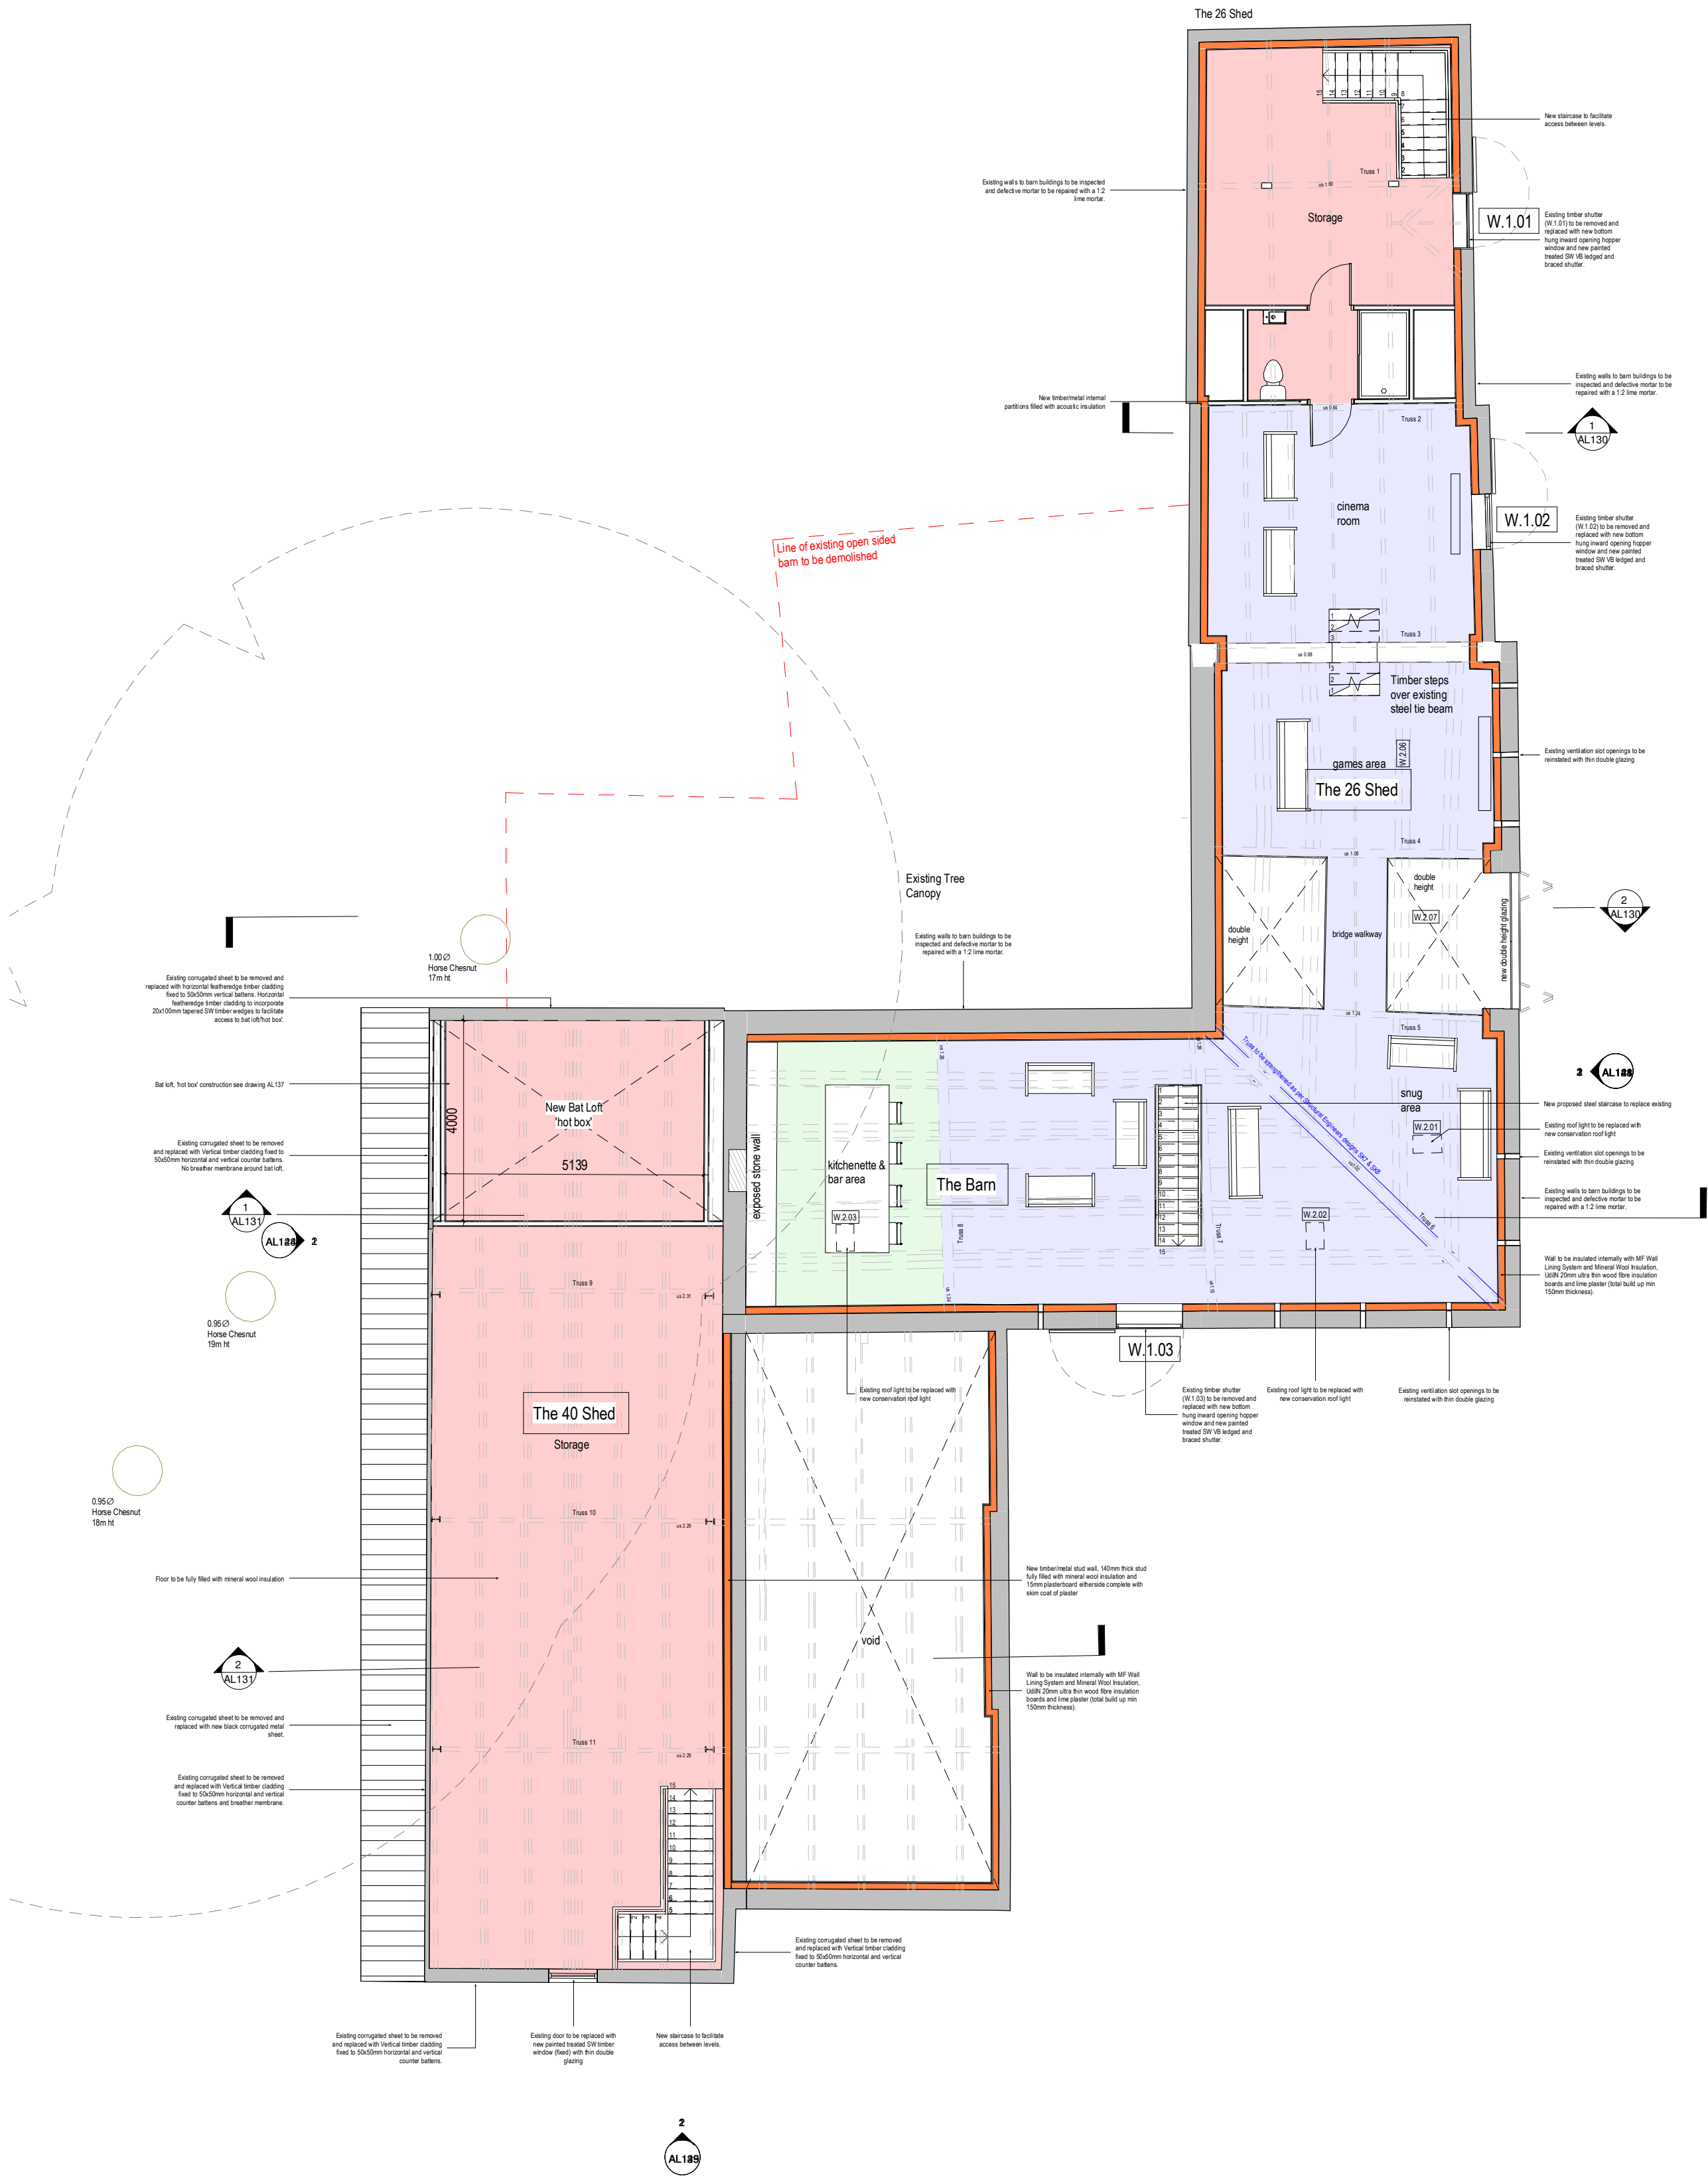

D	28/09/23	SJ	Amendments following client feedback
C	15/03/23	SJ	Amendments following conservation & planning officer feedback
B	07/04/22	KJH	Annotations added
A	09/12/21	AM	Addition of Bathroom to FF level
Rev	Date	Drawn	Description

ctdarchitects

Clerk Bank House
Clerk Bank
LEEK
Staffordshire
ST13 5HE

t : 01538 373477
f : 01538 386503

e : info@ctdarchitects.co.uk
w : www.ctdarchitects.co.uk

ctd architects © 2021

- This drawing is copyright.
- All dimensions to be checked on site before proceeding.
- Contractor must notify the architect of any discrepancies before proceeding.
- Contractor to check/adjust dimensions of new work to suit existing conditions. Do not assume existing structure or details are plumb, square or level.
- All drawings to be read in conjunction with all other consultants drawings and specs.

Client

S & M Myatt

Project

Gratton Hall Farm
Gratton Lane, Endon, Staffordshire

Title

26 Shed, The Barn and 40 Shed First Floor 'as proposed'

Scale	1 : 100	Size	A2	Drawn	AM	Chkd	CH	Date	04/11/21
Status	PLANNING								
Job No.	2104		Drawing No	AL126		Rev.	D		

architects | historic building advisors | project managers | landscape & urban designers