0 1 2 3 4 5 6 7 8 9 10 11 12 13 14 15 16 17 18 19 20

Scale bar 1/200 metres

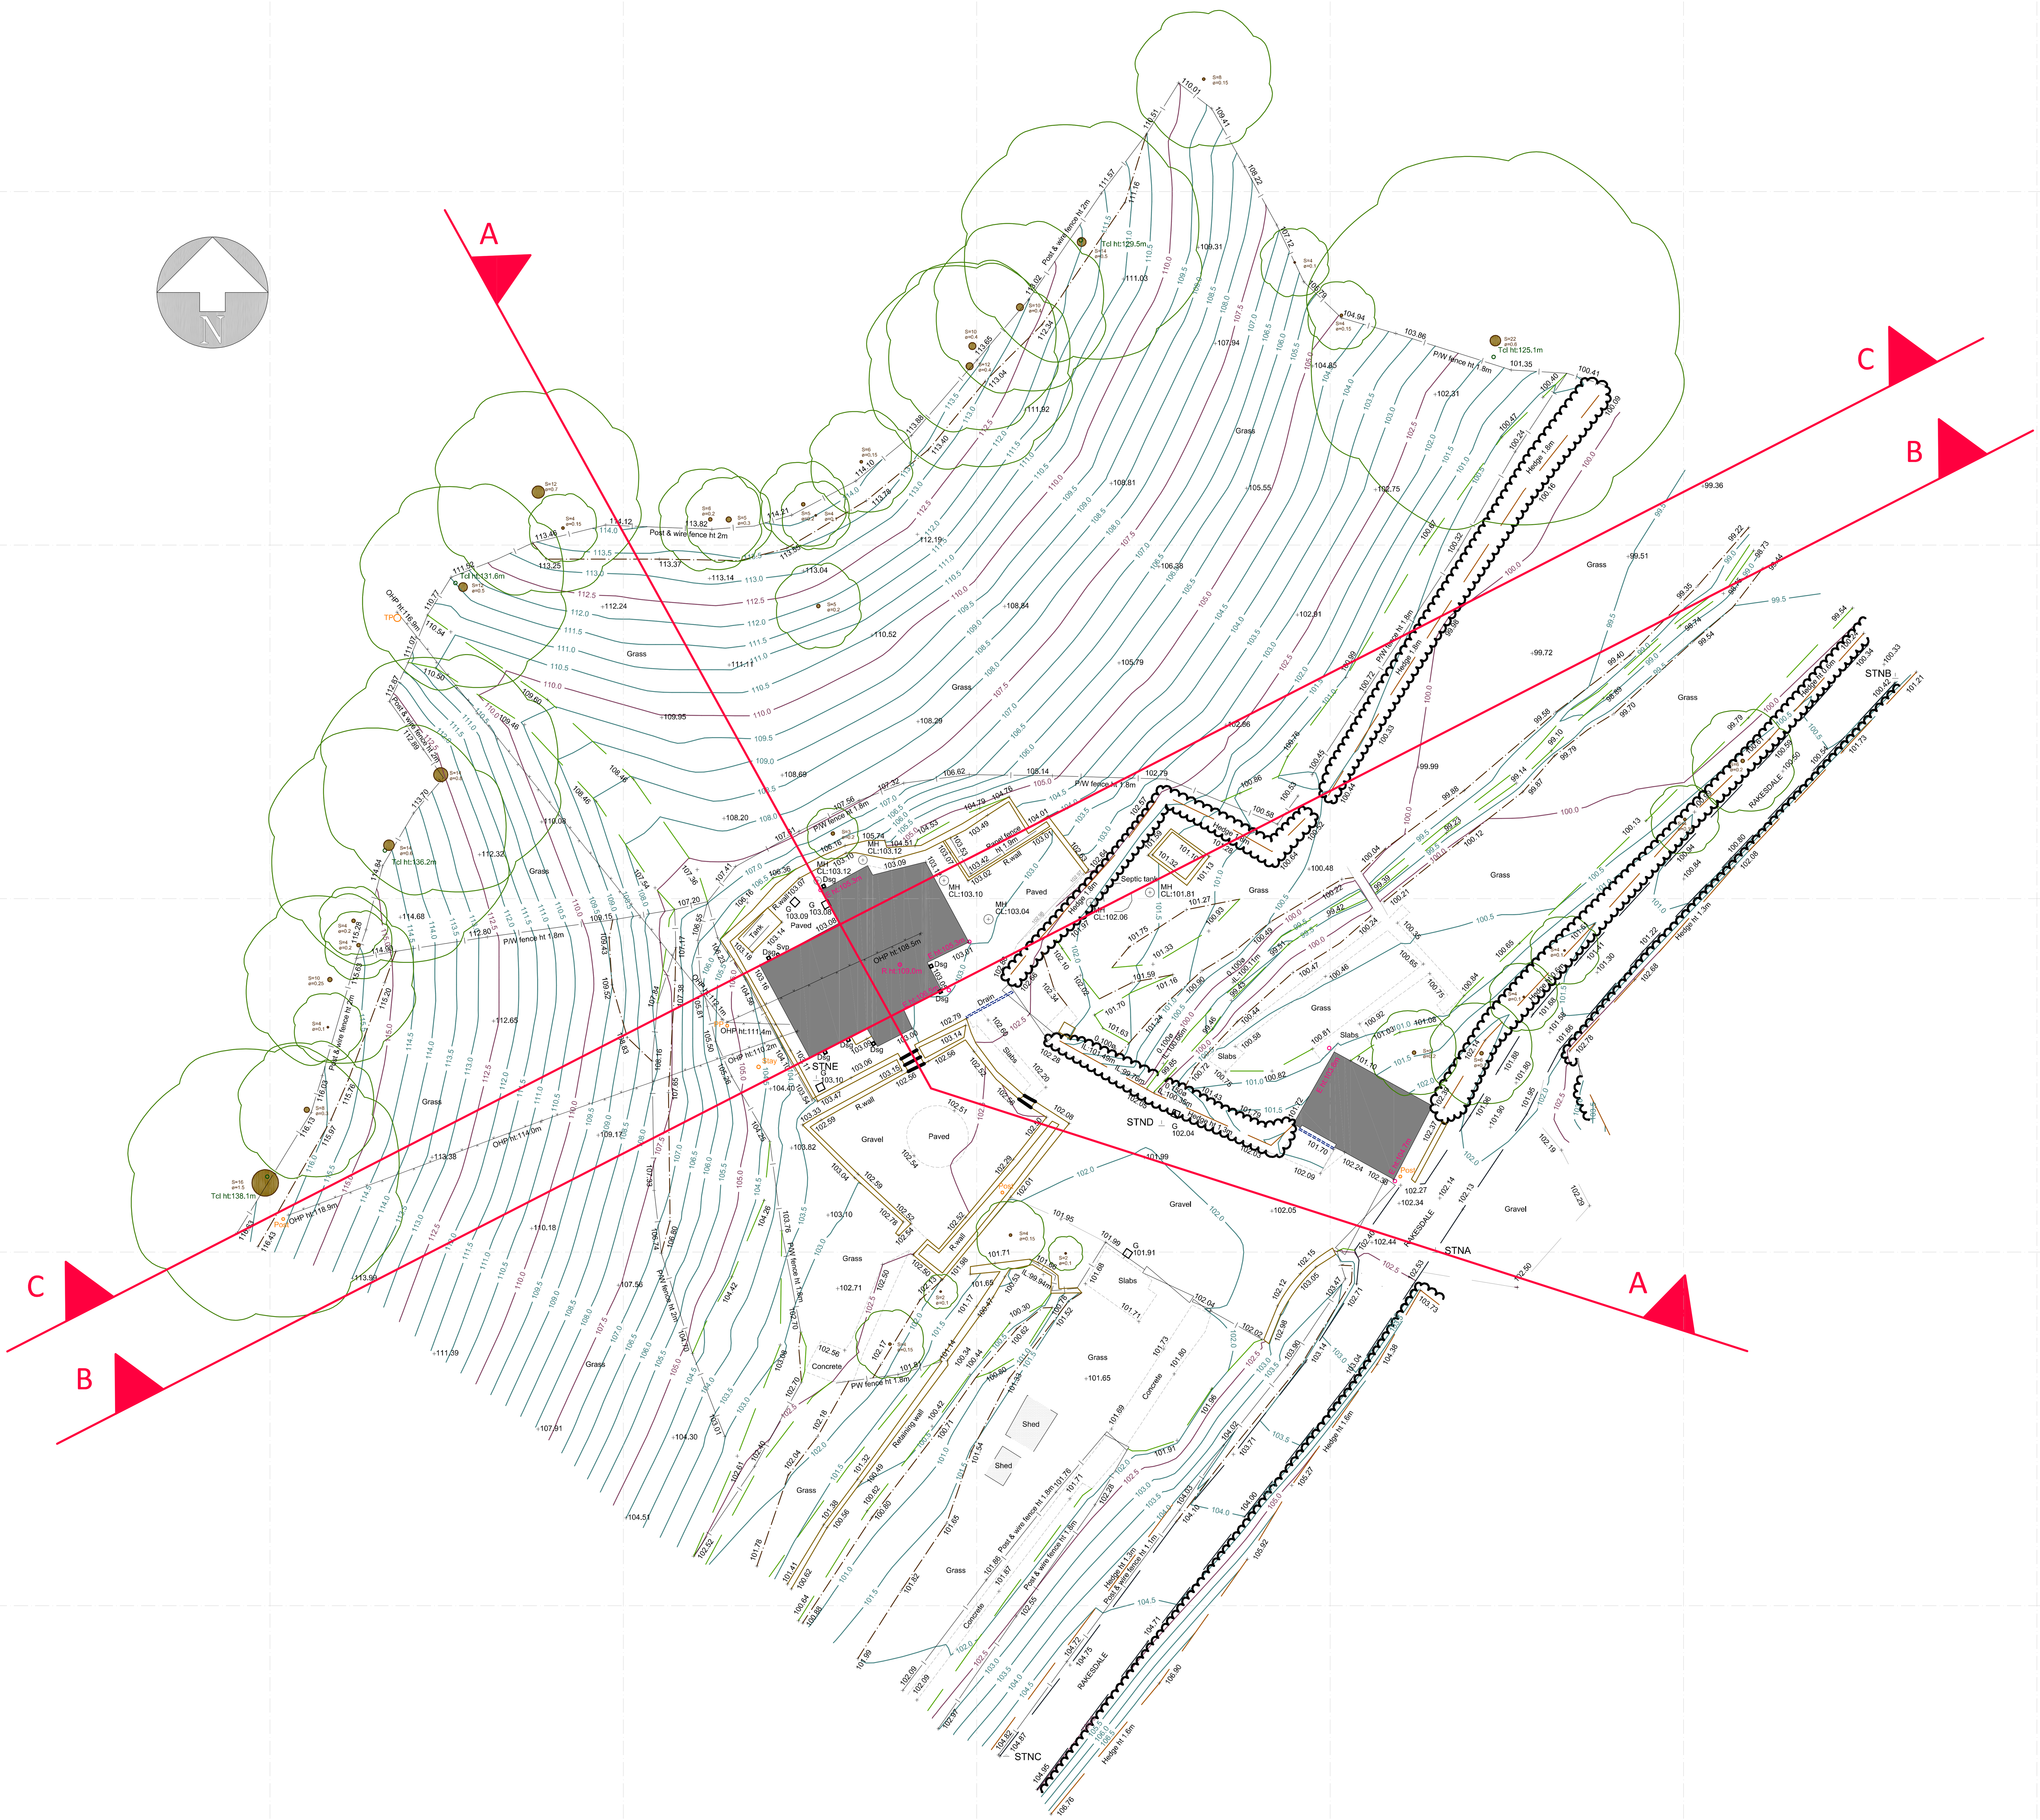

Nigel Forrester MCIOB

Building Design Services

ILETT HOUSE, SMITHY BANK, ALTON, STAFFS, ST10 4AD

TEL 01538 702164

www.nigelforrester.co.uk www.sap-calc.co.uk

CLIENT

Mr and Mrs M Wilkinson

PROJECT

Proposed extensions and alterations
at
Holme Farm
Rakesdale
Alton
Stoke-on-Trent
ST10 4BT

DRAWING NUMBER 23/641/07

Existing site topography

SCALES 1/200 @ A1