


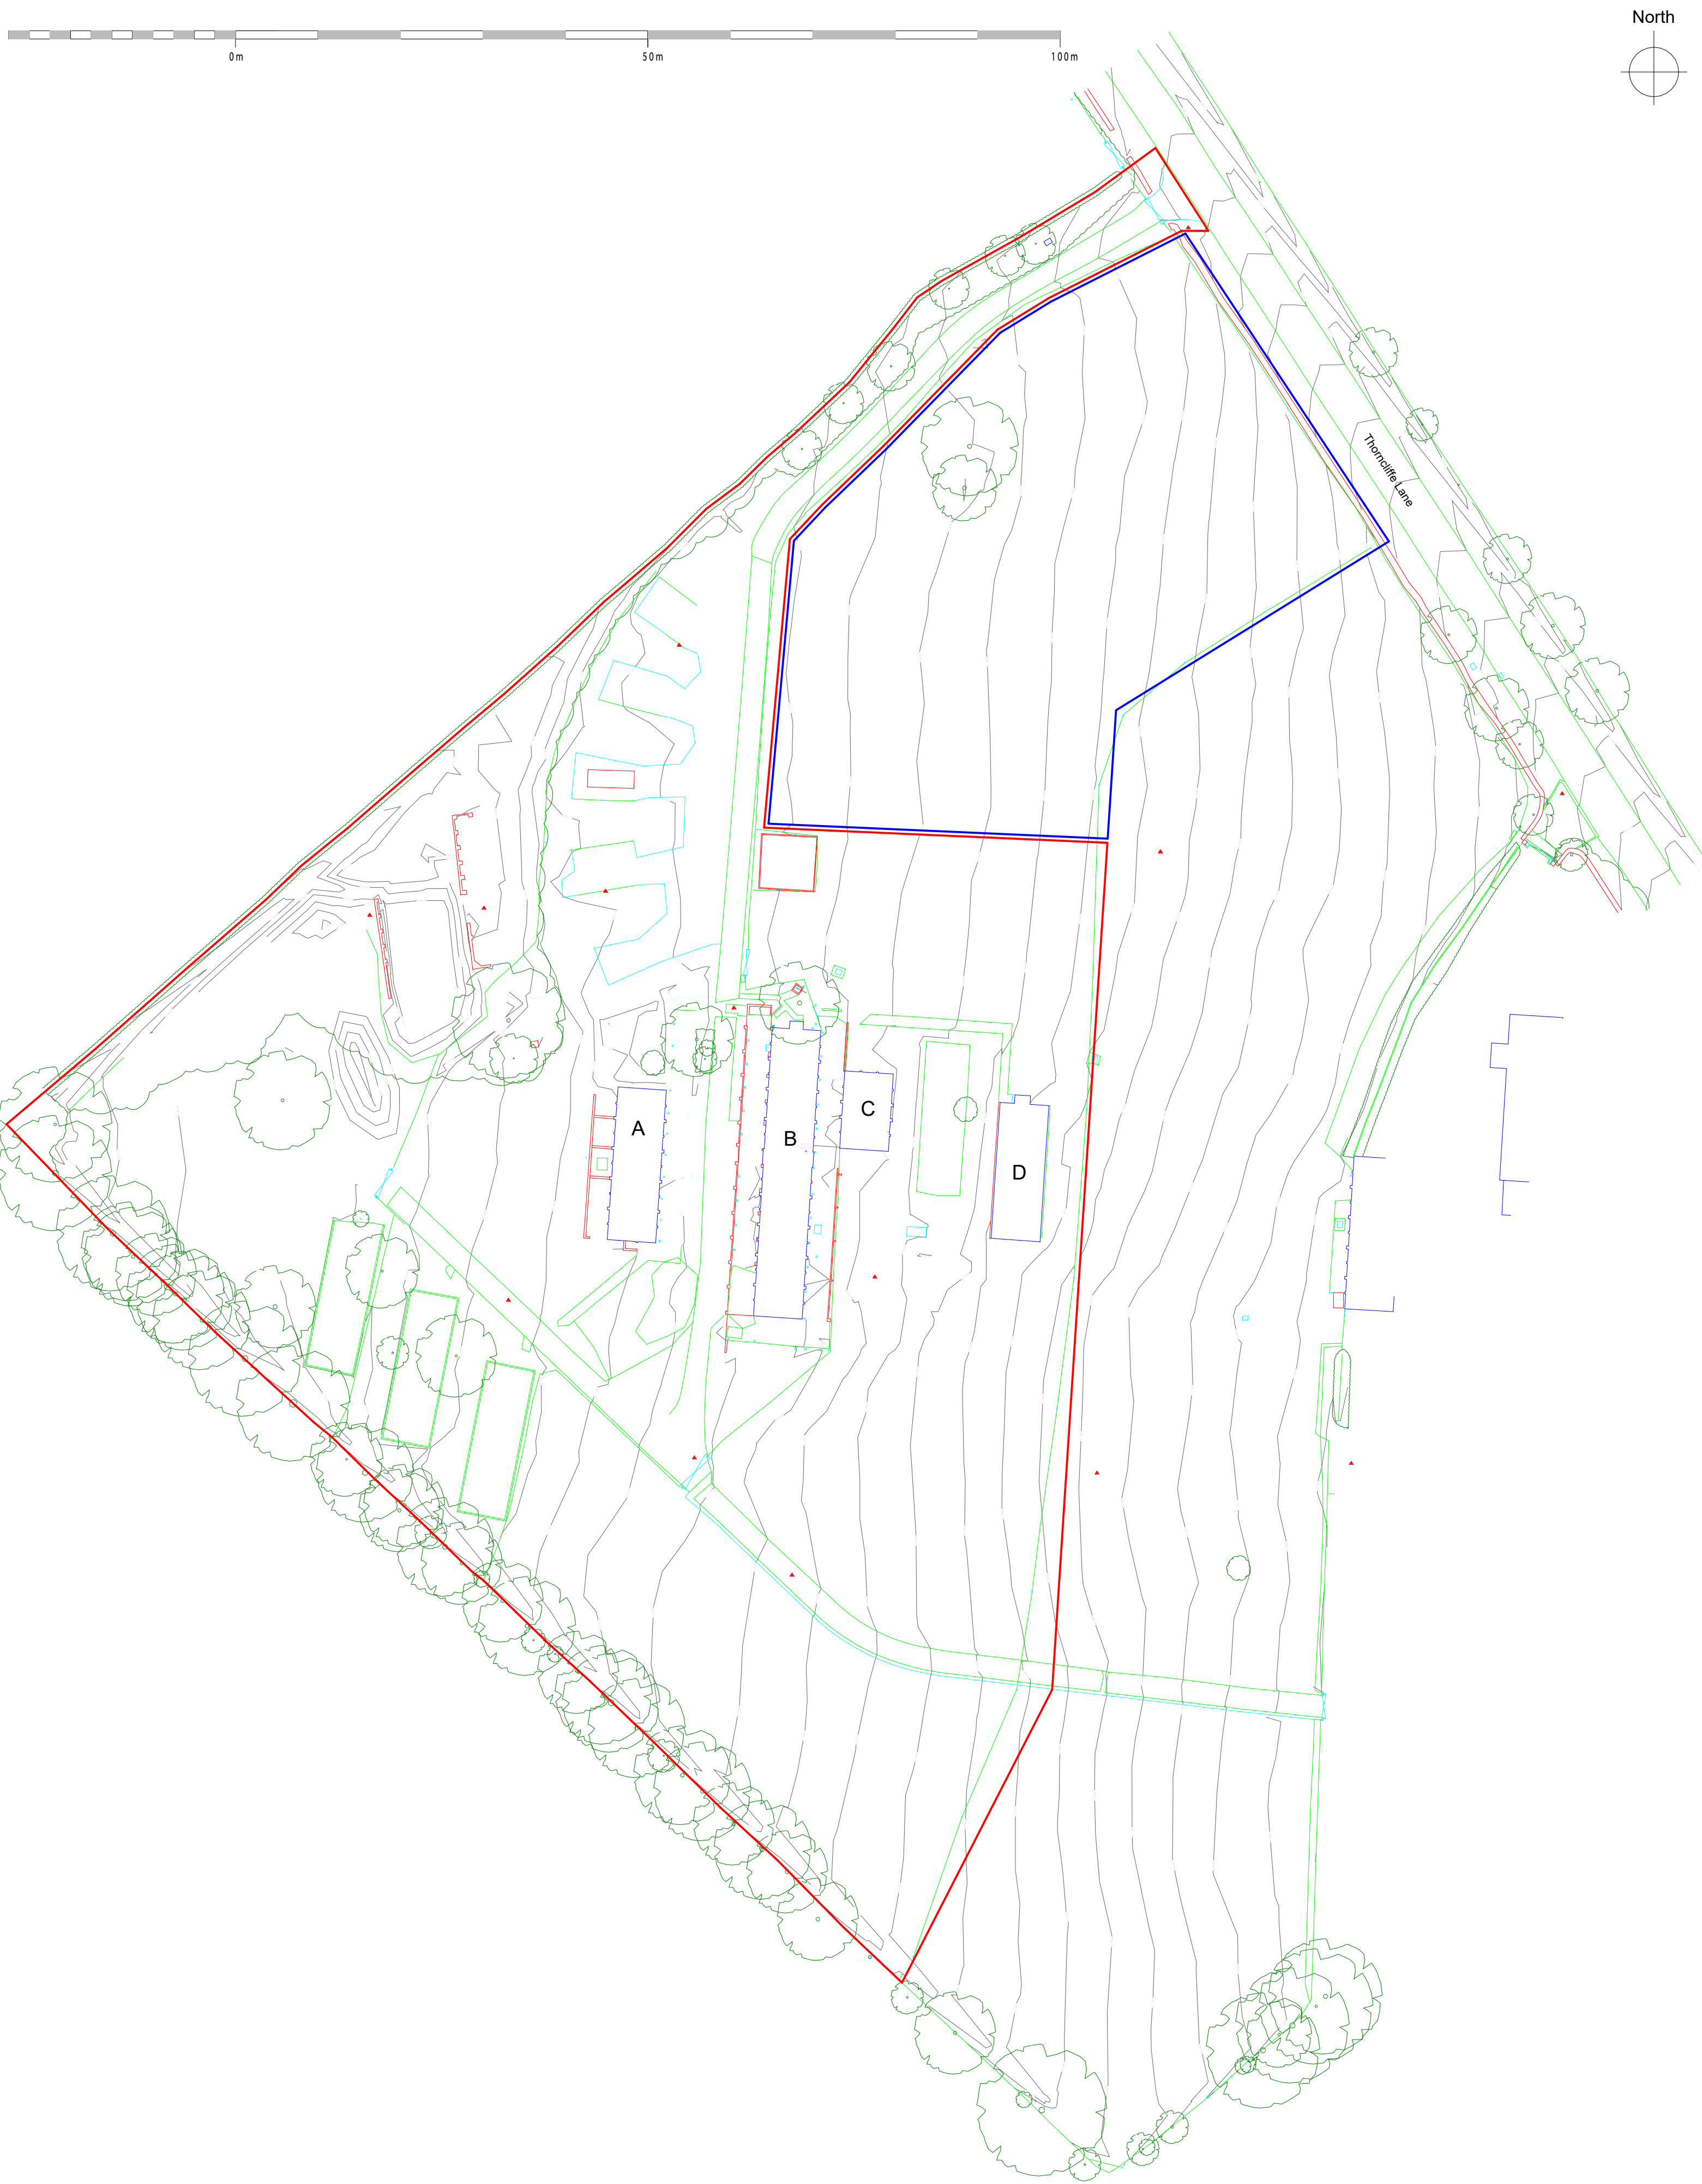

Site Areas
Planning Application site area inside red line - 1.31Ha / 13115m²
Site Ownership area inside red and blue line - 1.64Ha / 16431m²

ctdarchitects

Clerk Bank House
Clerk Bank
LEEK
Staffordshire
ST13 5HE

t : 01538 373477
f : 01538 386503

e : info@ctdarchitects.co.uk
w : www.ctdarchitects.co.uk

ctd architects © 2021

- This drawing is copyright.
- All dimensions to be checked on site before proceeding.
- Contractor must notify the architect of any discrepancies before proceeding.
- Contractor to check/adjust dimensions of new work to suit existing conditions. Do not assume existing structure or details are plumb, square or level.
- All drawings to be read in conjunction with all other consultants drawings and specs.

Rev

Date

Drawn

Description

Client

LEEK COHOUSING

Project
Residential Development
Conversion of Existing Buildings into Single Residential Dwelling, Land off Thornciffe Lane, Leek, Staffordshire

Title
Site Survey (Block) Plan as existing

Scale	1:500	Size	A2	Drawn	PR	Chk'd	PR	Date	06/01/23
Status	PLANNING								
Job No.	PCR		Drawing No.		AL102		Rev.		

architects | historic building advisors | project managers | landscape & urban designers