
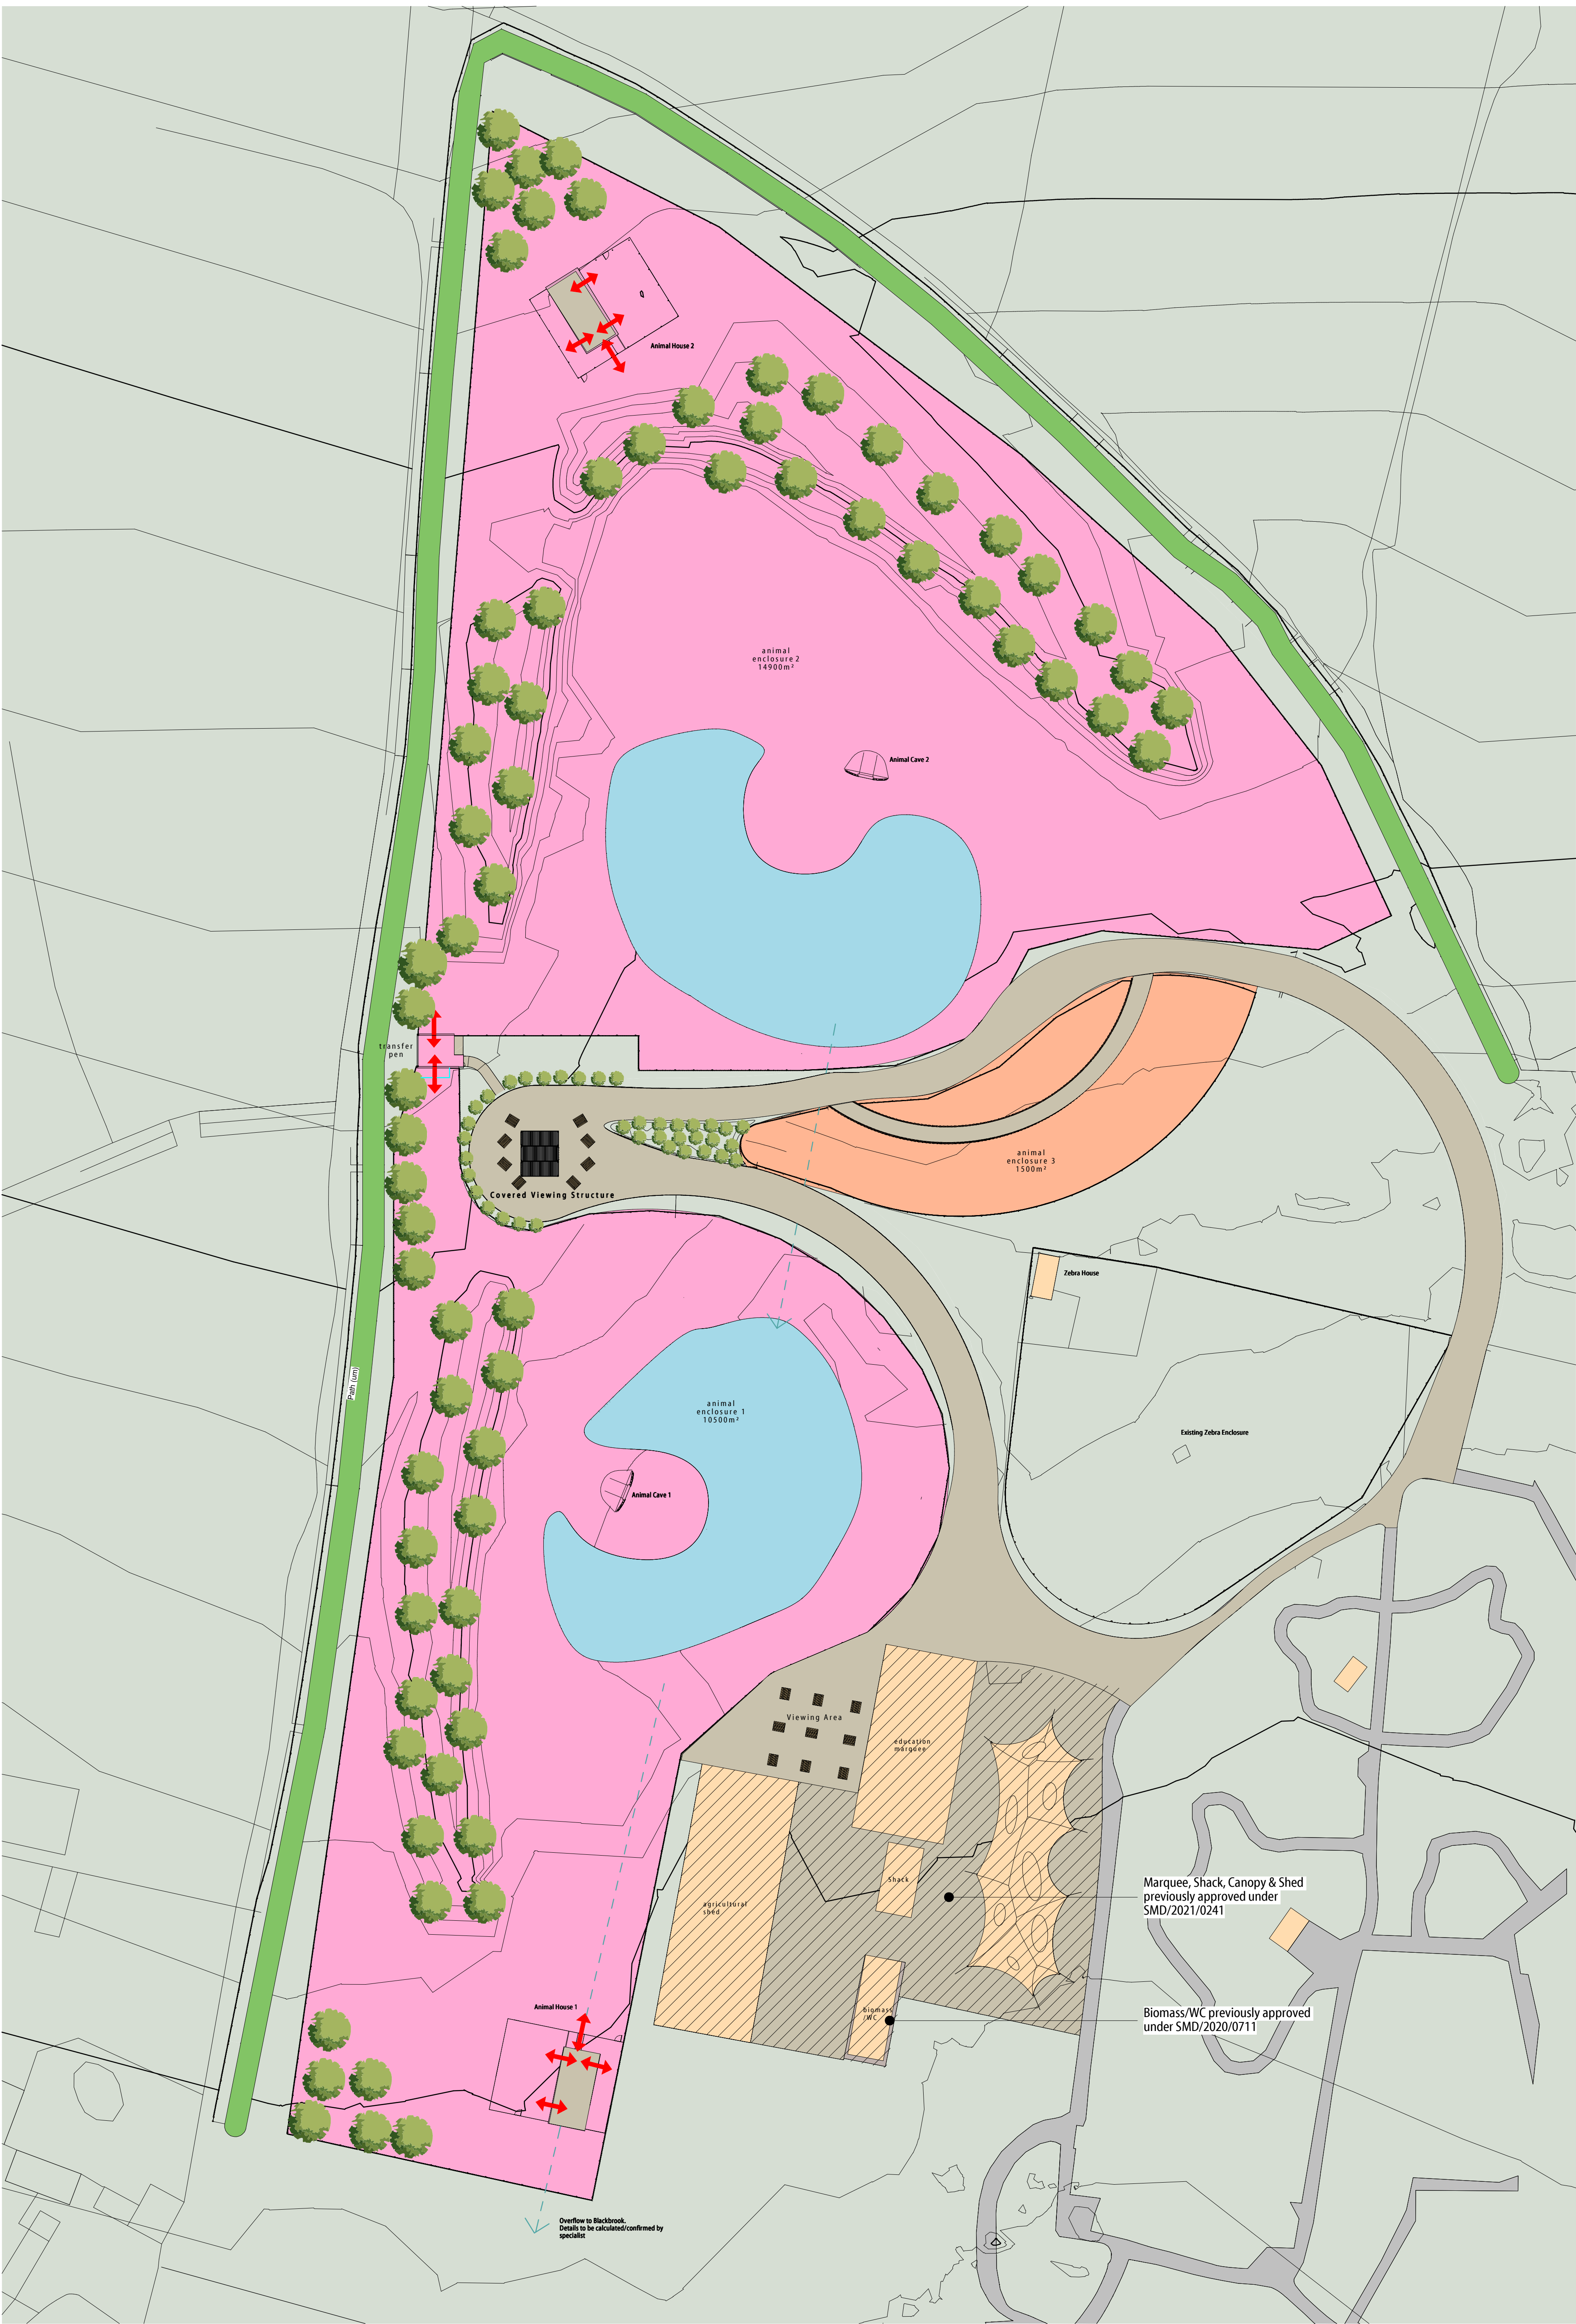


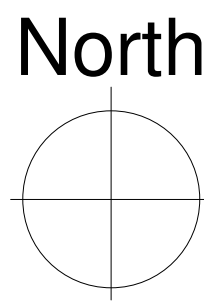

E	21/04/23	JAC	Amended for Planning
D	14/04/23	JAC	Preliminary Planning Issue
C	07/02/23	JAC	House location and pond amended
B	02/02/23	JAC	Setting Out Added
A	18/01/23	JAC	Polar Bear Enclosure Amended and approximate levels added
Rev	Date	Drawn	Description

ctd architects

Clerk Bank House
Clerk Bank
LEER
Staffordshire
ST13 5HE
t: 01538 373477
e: info@ctdarchitects.co.uk
w: www.ctdarchitects.co.uk
f: 01538 366503

ctd architects © 2023
• This drawing is copyright.
• All dimensions to be checked on site before proceeding.
• Contractor must verify the architect of any discrepancies before proceeding.
• Contractor to check/adjust dimensions of new work to suit existing conditions. Do not assume existing structure or details are plants, square or level.
• All drawings to be read in conjunction with all other consultants drawings and specs.

Client	Project	Scale	Size	Drawn	AC	CHK'd	KL	Date
	Animal Enclosure	1:500	A1	AC				13/04/23
	Peak Wildlife Park, Winkhill, ST13 7DR	Status	PLANNING ISSUE					
	Title: Bear Enclosure Site Block Plan 'as proposed'	Job No.	1721	Drawing No.	AL133	Rev.	E	

architects | historic building advisors | project managers | landscape & urban designers