


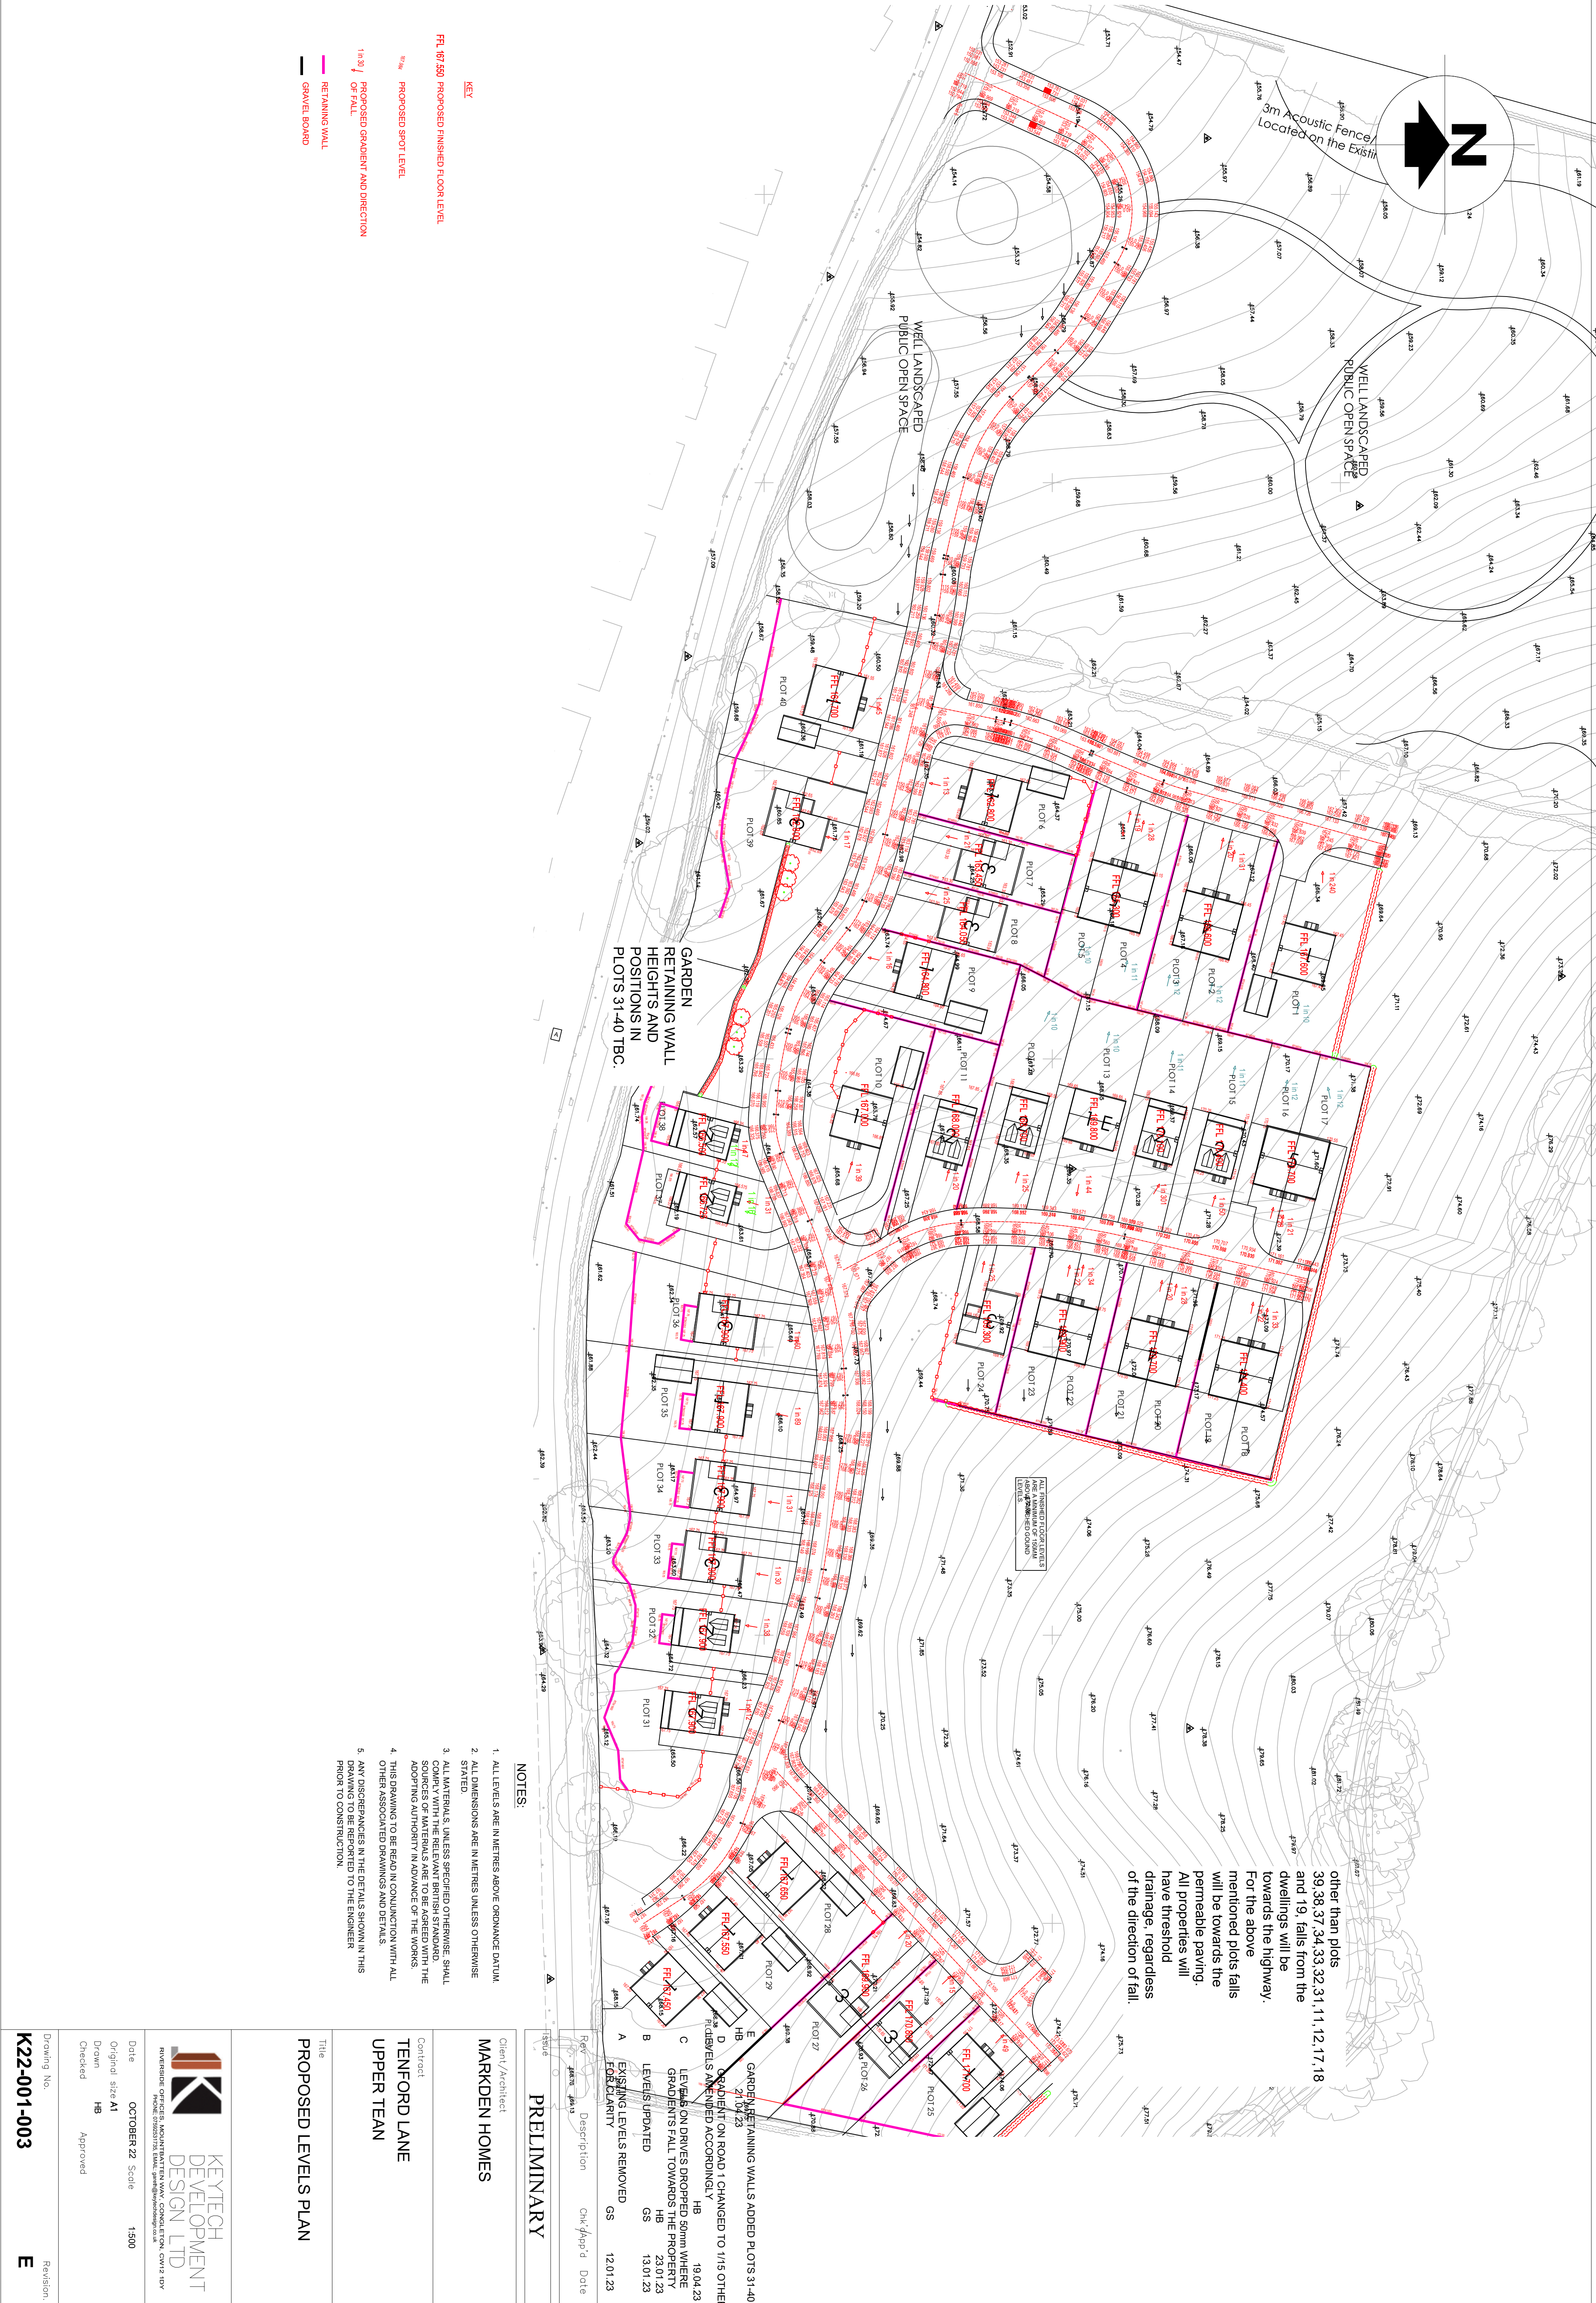

Client/Architect		MARKDEN HOMES	
Contract		TENFORD LANE UPPER TEAM	
Title		PROPOSED LEVELS PLAN	
Date		OCTOBER 22	Scale 1:500
Original size		A1	
Drawn		HB	
Checked		Approved	
Drawing No.		K22-001-003	Revision E