


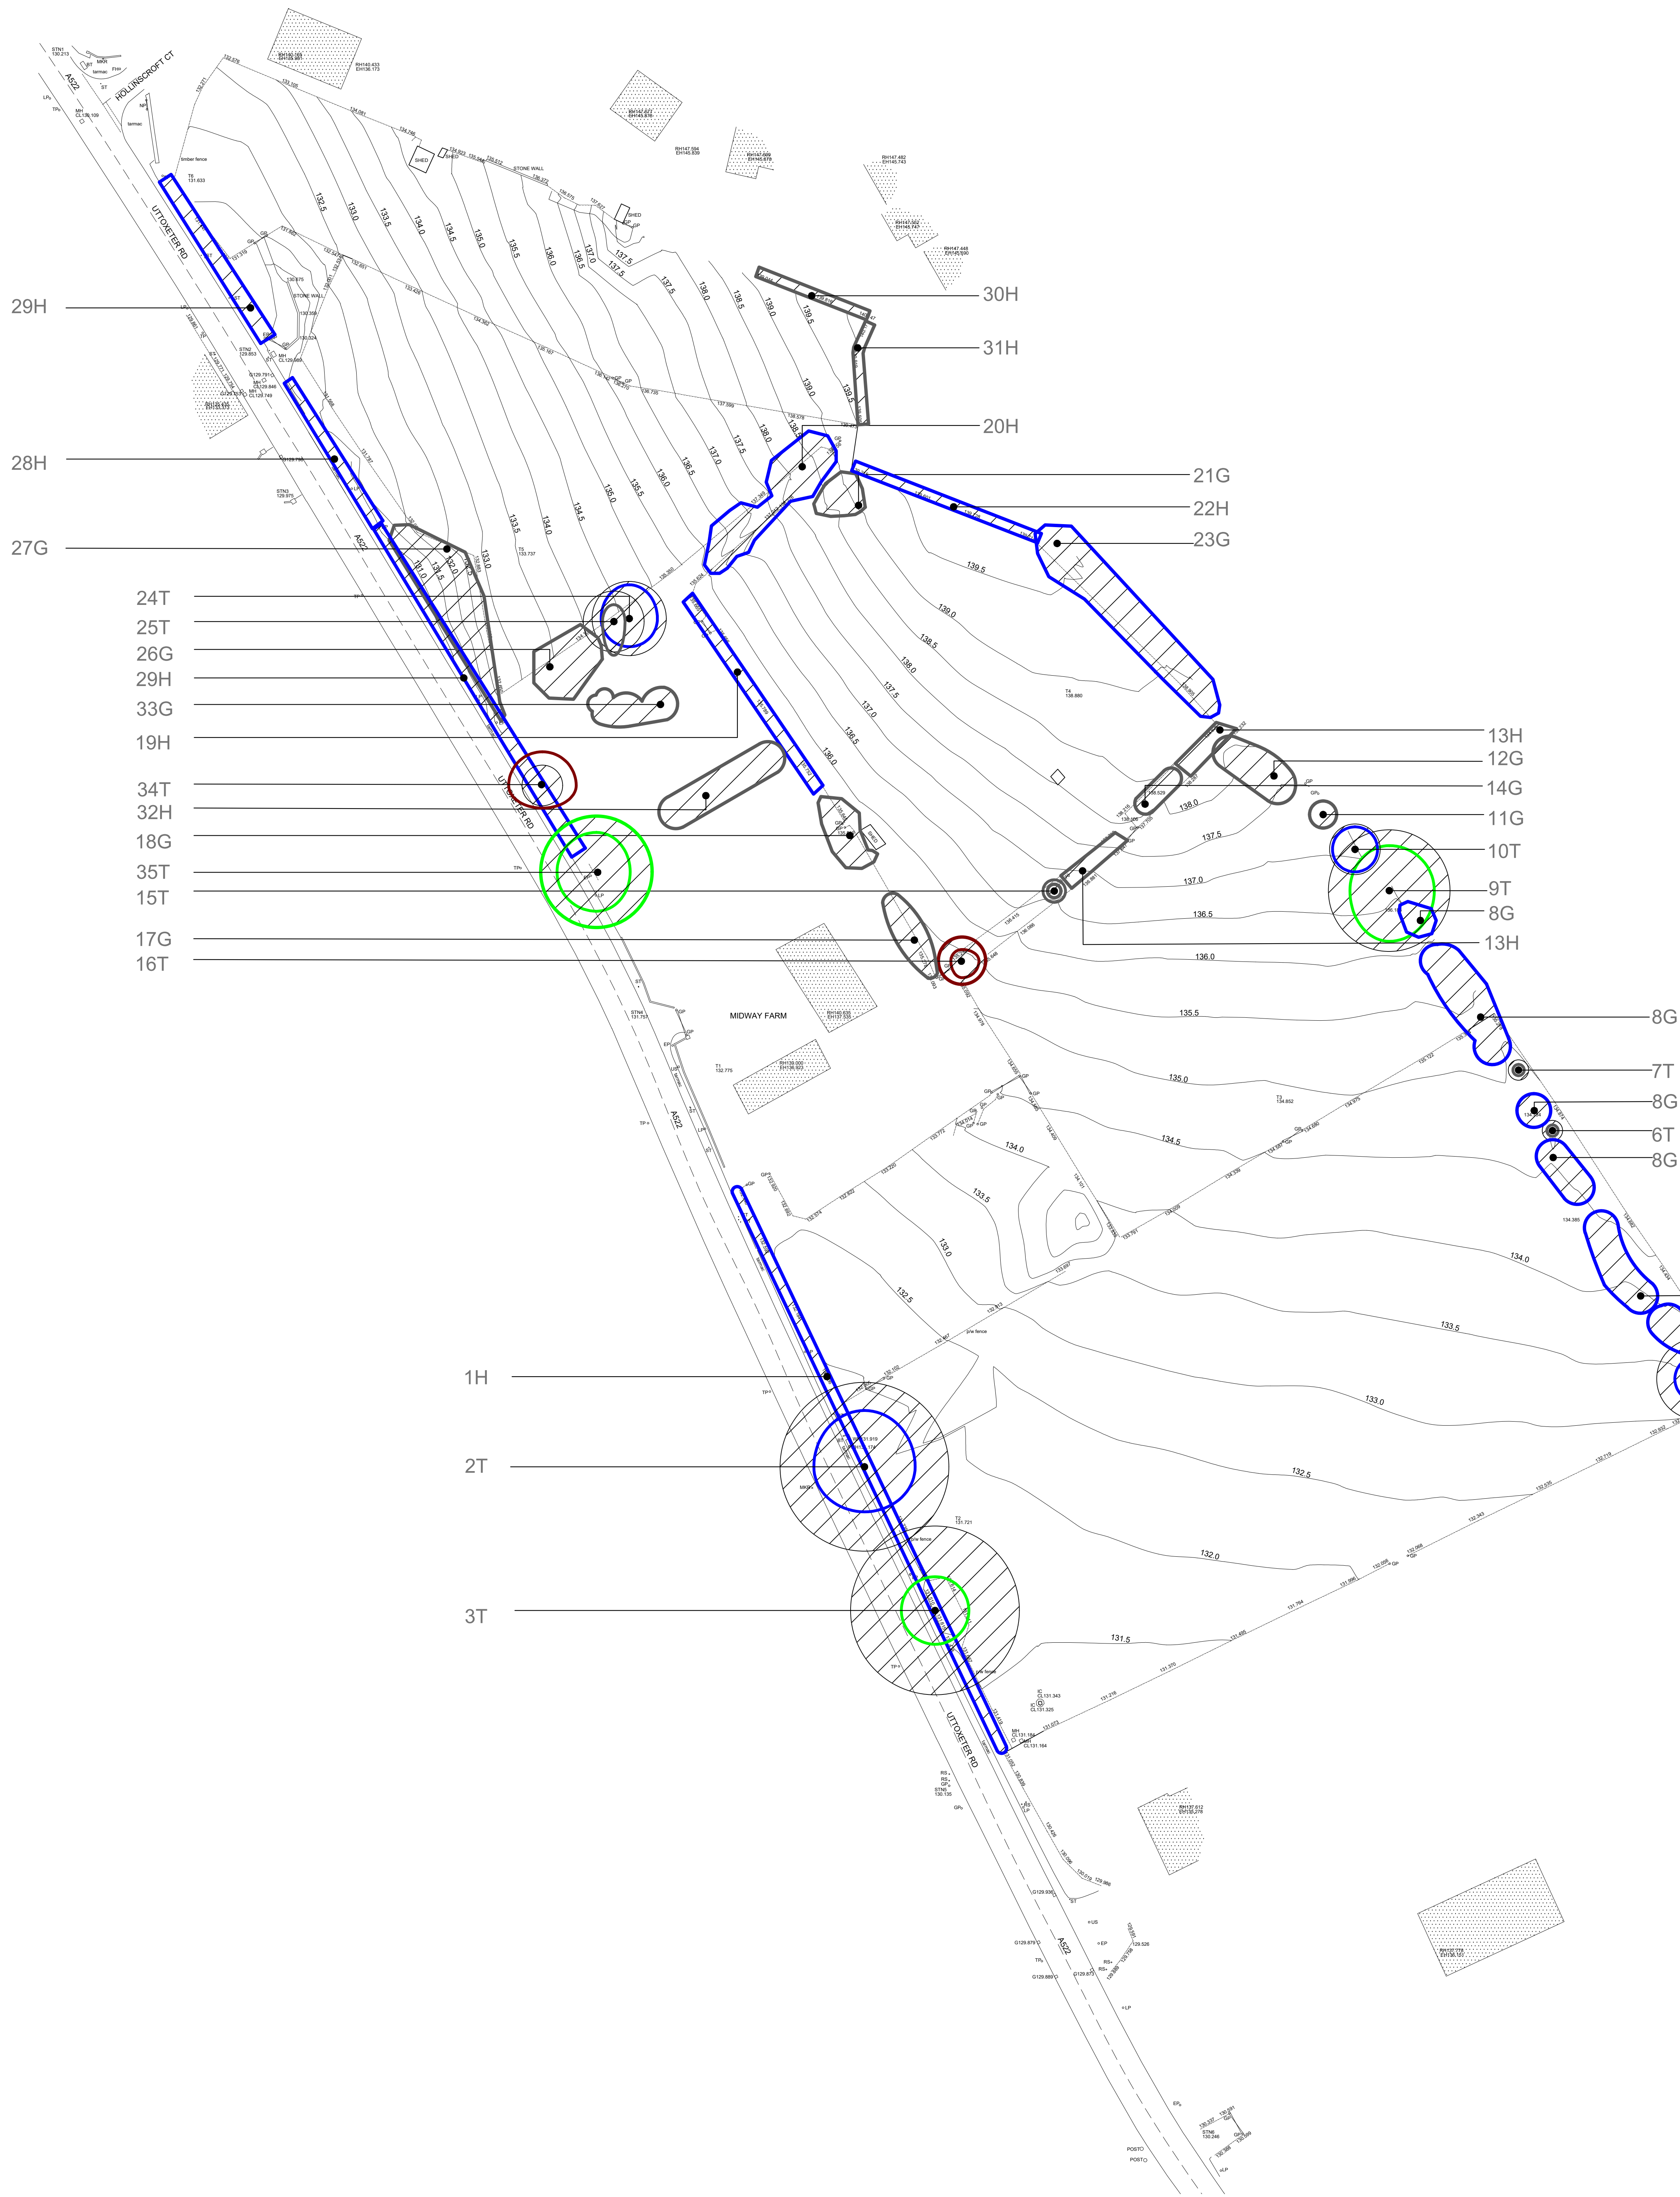


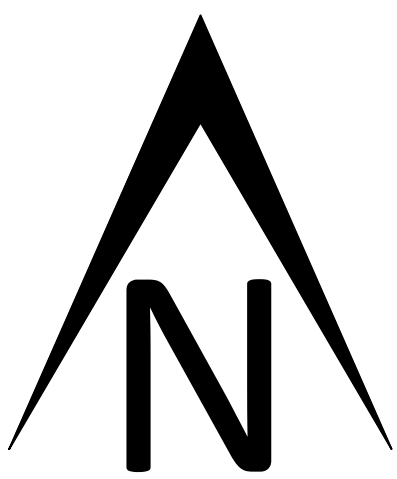


KEY

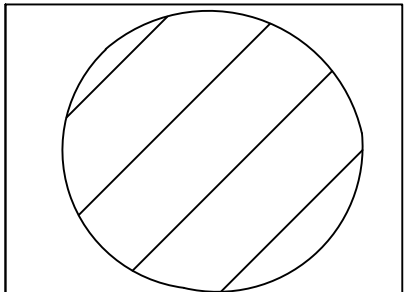


ROOT PROTECTION AREA

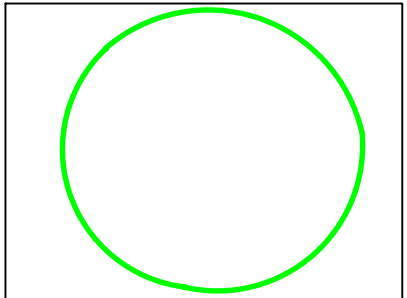


CATEGORY A

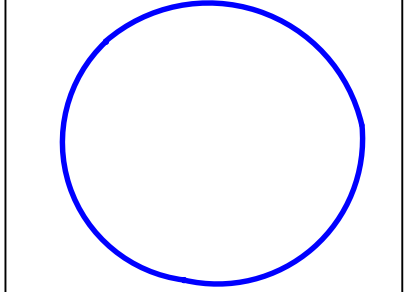

CATEGORY B

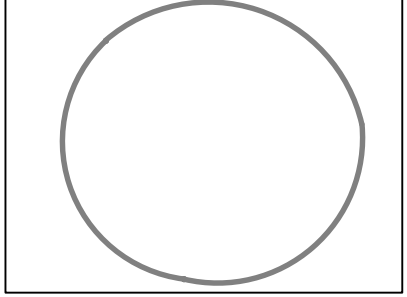

CATEGORY C

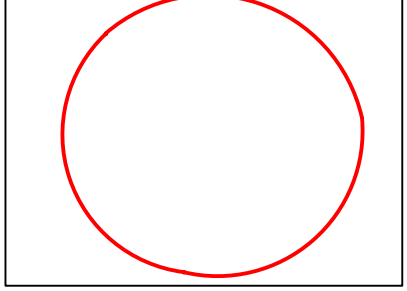

CATEGORY U

Tree Schedule

Tree Number	Species	RPA Radius	Category
1H	Mixed species Hedge		B3
2T	Sycamore	15m	B3
3T	English Yew	15m	A3
4T	Silver Birch	2.4m	C1
5T	Hawthorn	7.2m	B3
6T	Common Oak	1.8m	C1
7T	Common Oak	1.8m	C1
8G	Matured Hawthorn row		B3
9T	Sycamore	10.8m	A2
10T	Hawthorn	4.5m	B3
11G	Group of Elderberry and Hawthorn and 1 young oak		C2
12G	Group of Elderberry, sycamore, Hawthorn and Holly.		C2
13H	Native Hedgerow		C2
14G	2x Hawthorn		C2
15T	Hawthorn	1.2m	C2
16T	Hawthorn	4.2m	U
17G	3x Hawthorn		C2
18G	Group of Holly		C2
19H	Native Hedgerow		B3
20H	Native Hedgerow		B2
21G	Group of Plum Trees.		C2
22H	Native hedge.		B3
23G	Group of Hawthorn and holly		B2
24T	Sycamore	6.6m	B1
25T	Hawthorn	5.4m	C1
26G	Mixed species Hedge		C3
27G	Hawthorn thicket		C3
28H	Mixed species Hedge		B3
29H	Hawthorn Hedge		B3
30H	Leyland Cypress and Cherry Laurel.		C2
31H	Beech hedge		C2
32H	Leyland Cypress Hedge		C2
33G	Mixed Species Group		C3
34T	Elm	3.6m	U
35T	English Yew	9.9m	A1

No dimension to be scaled from this drawing
© copyright reserved

Date

Drawn

Rev

Landscape Architecture
Arboriculture

Trevor Bridge Associates Ltd
Ashton Old Baths
Stanford Street West
Ashton-under-Lyne
Lancs OL6 7FW
Tel: 0161-804 2099
E-mail: info@trevorbridge.co.uk

Project
LAND AT UTTOXETER ROAD, UPPER TEAN
ENZOS ESTATES

Title
Tree Survey and Root Protection Area

Date

MAR'22

Scale(s)

1:500
@ A0

Dwg no

6838.01

Rev

Drawn

KR

Checkd

MG