
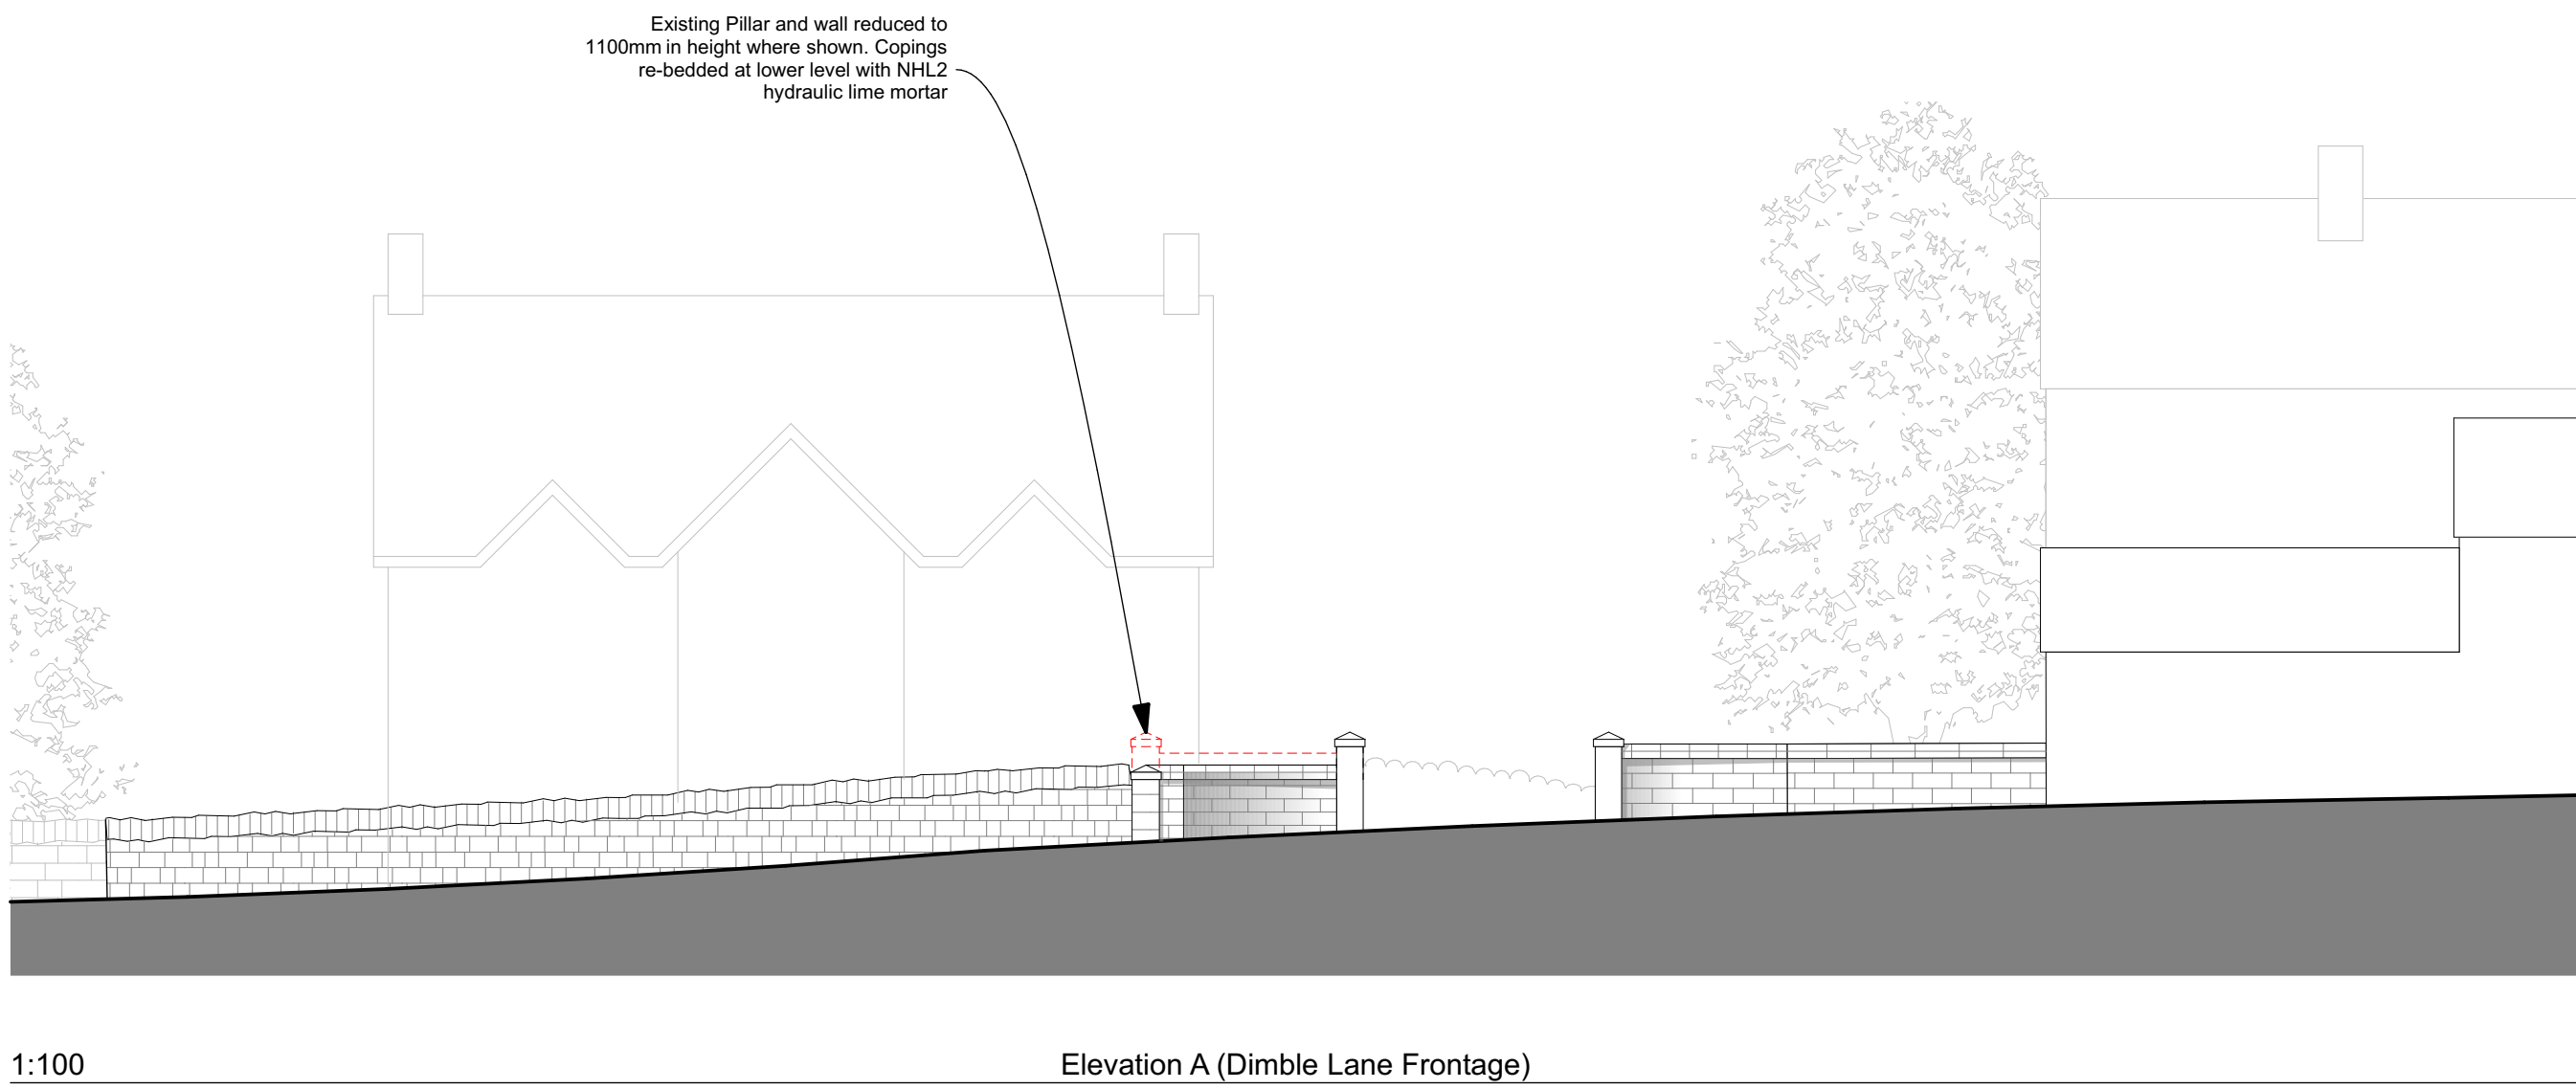
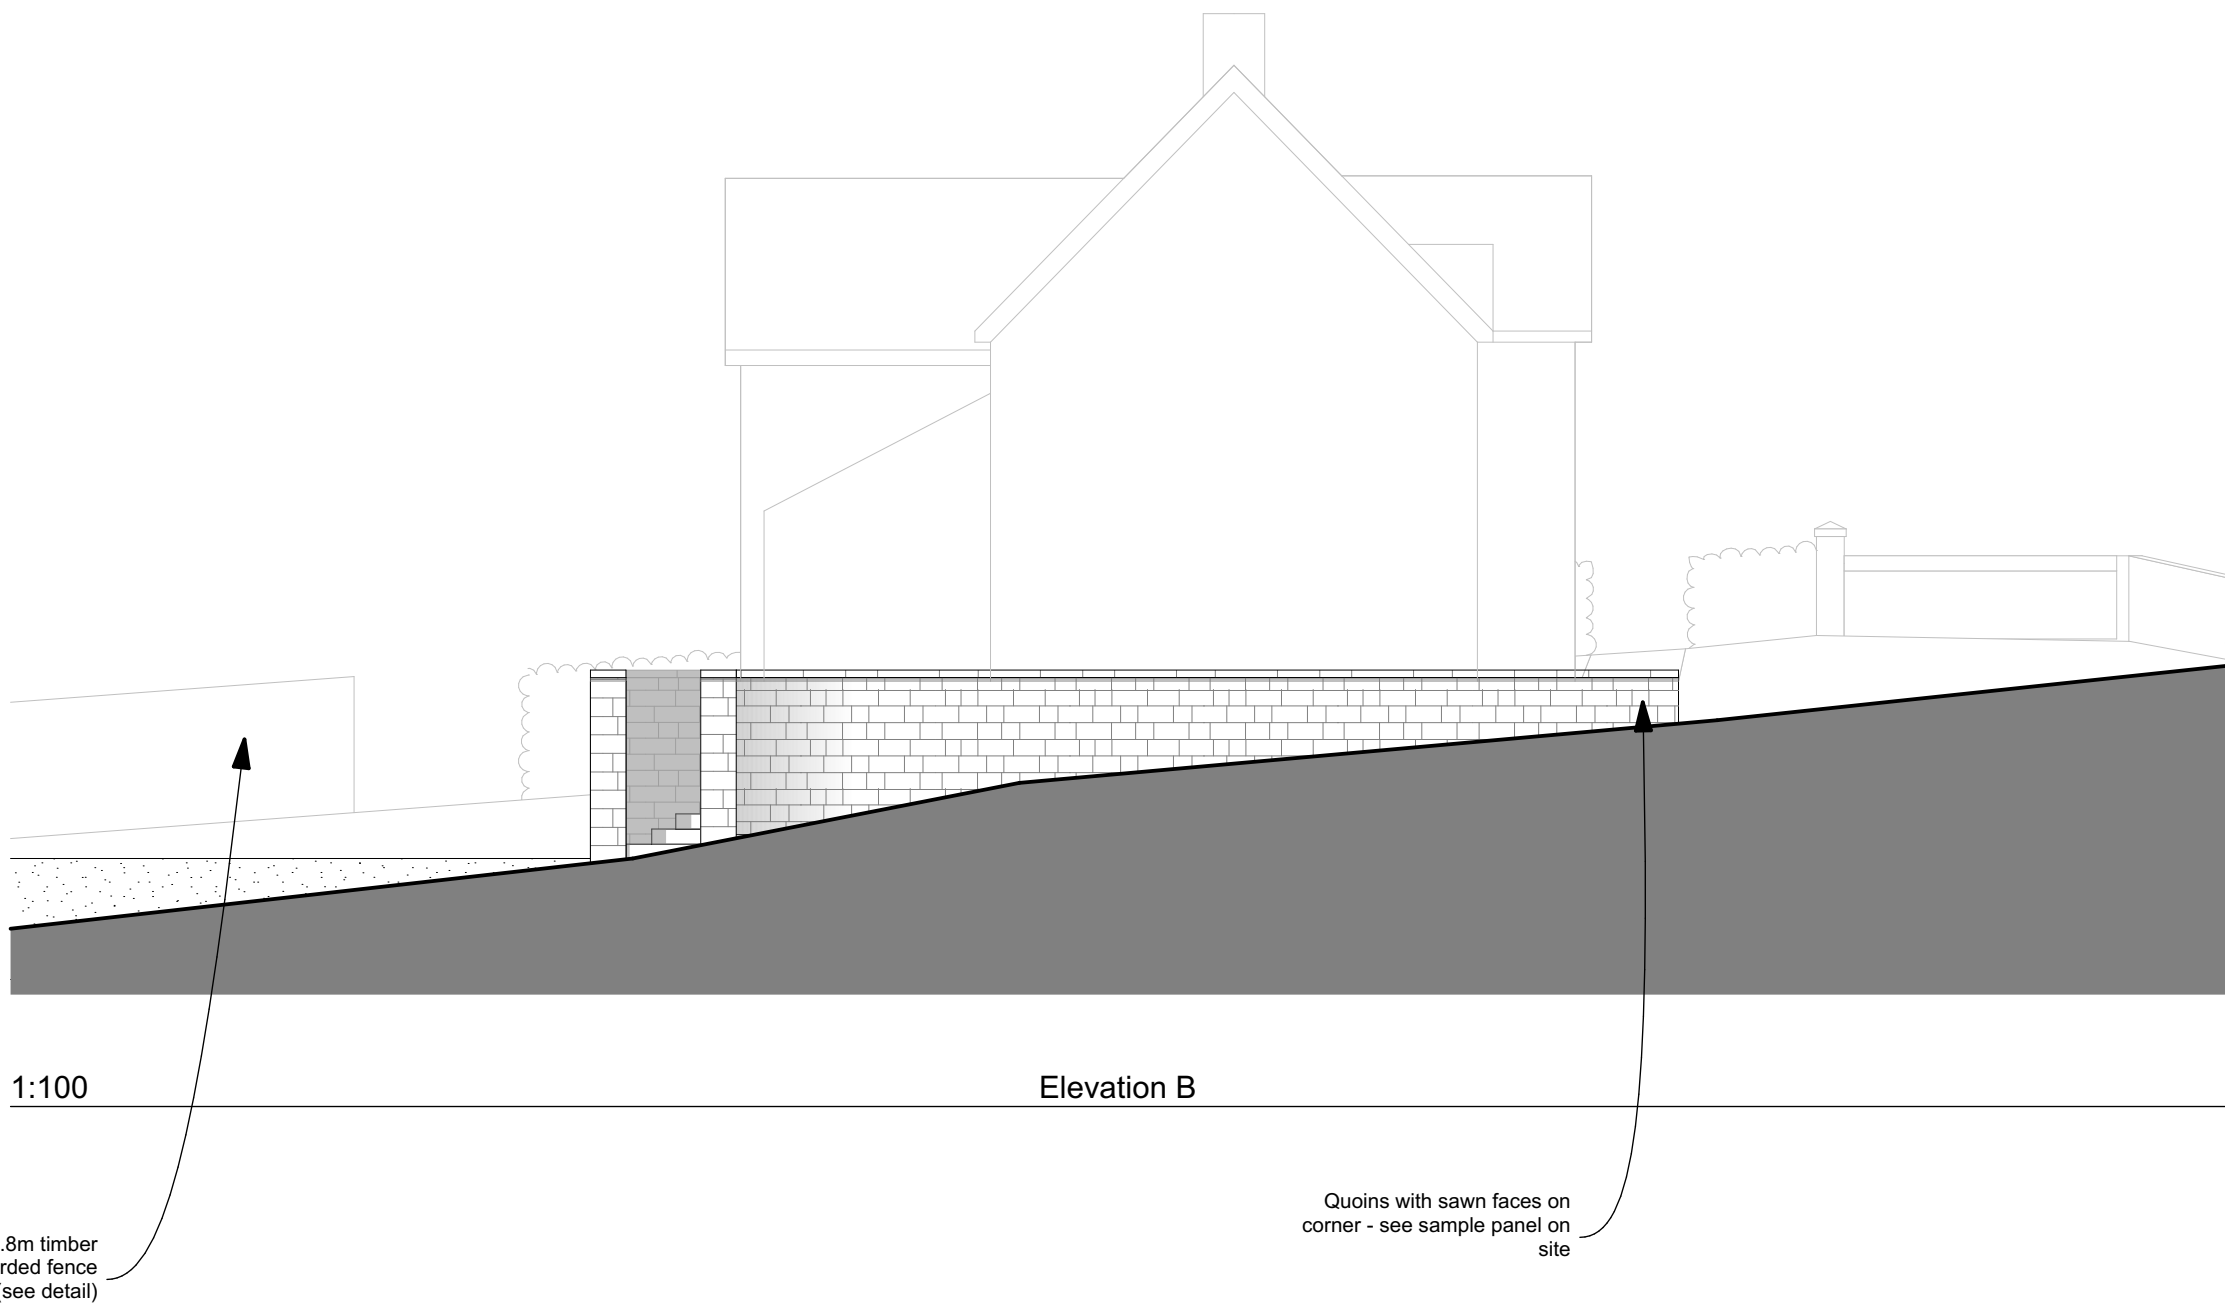


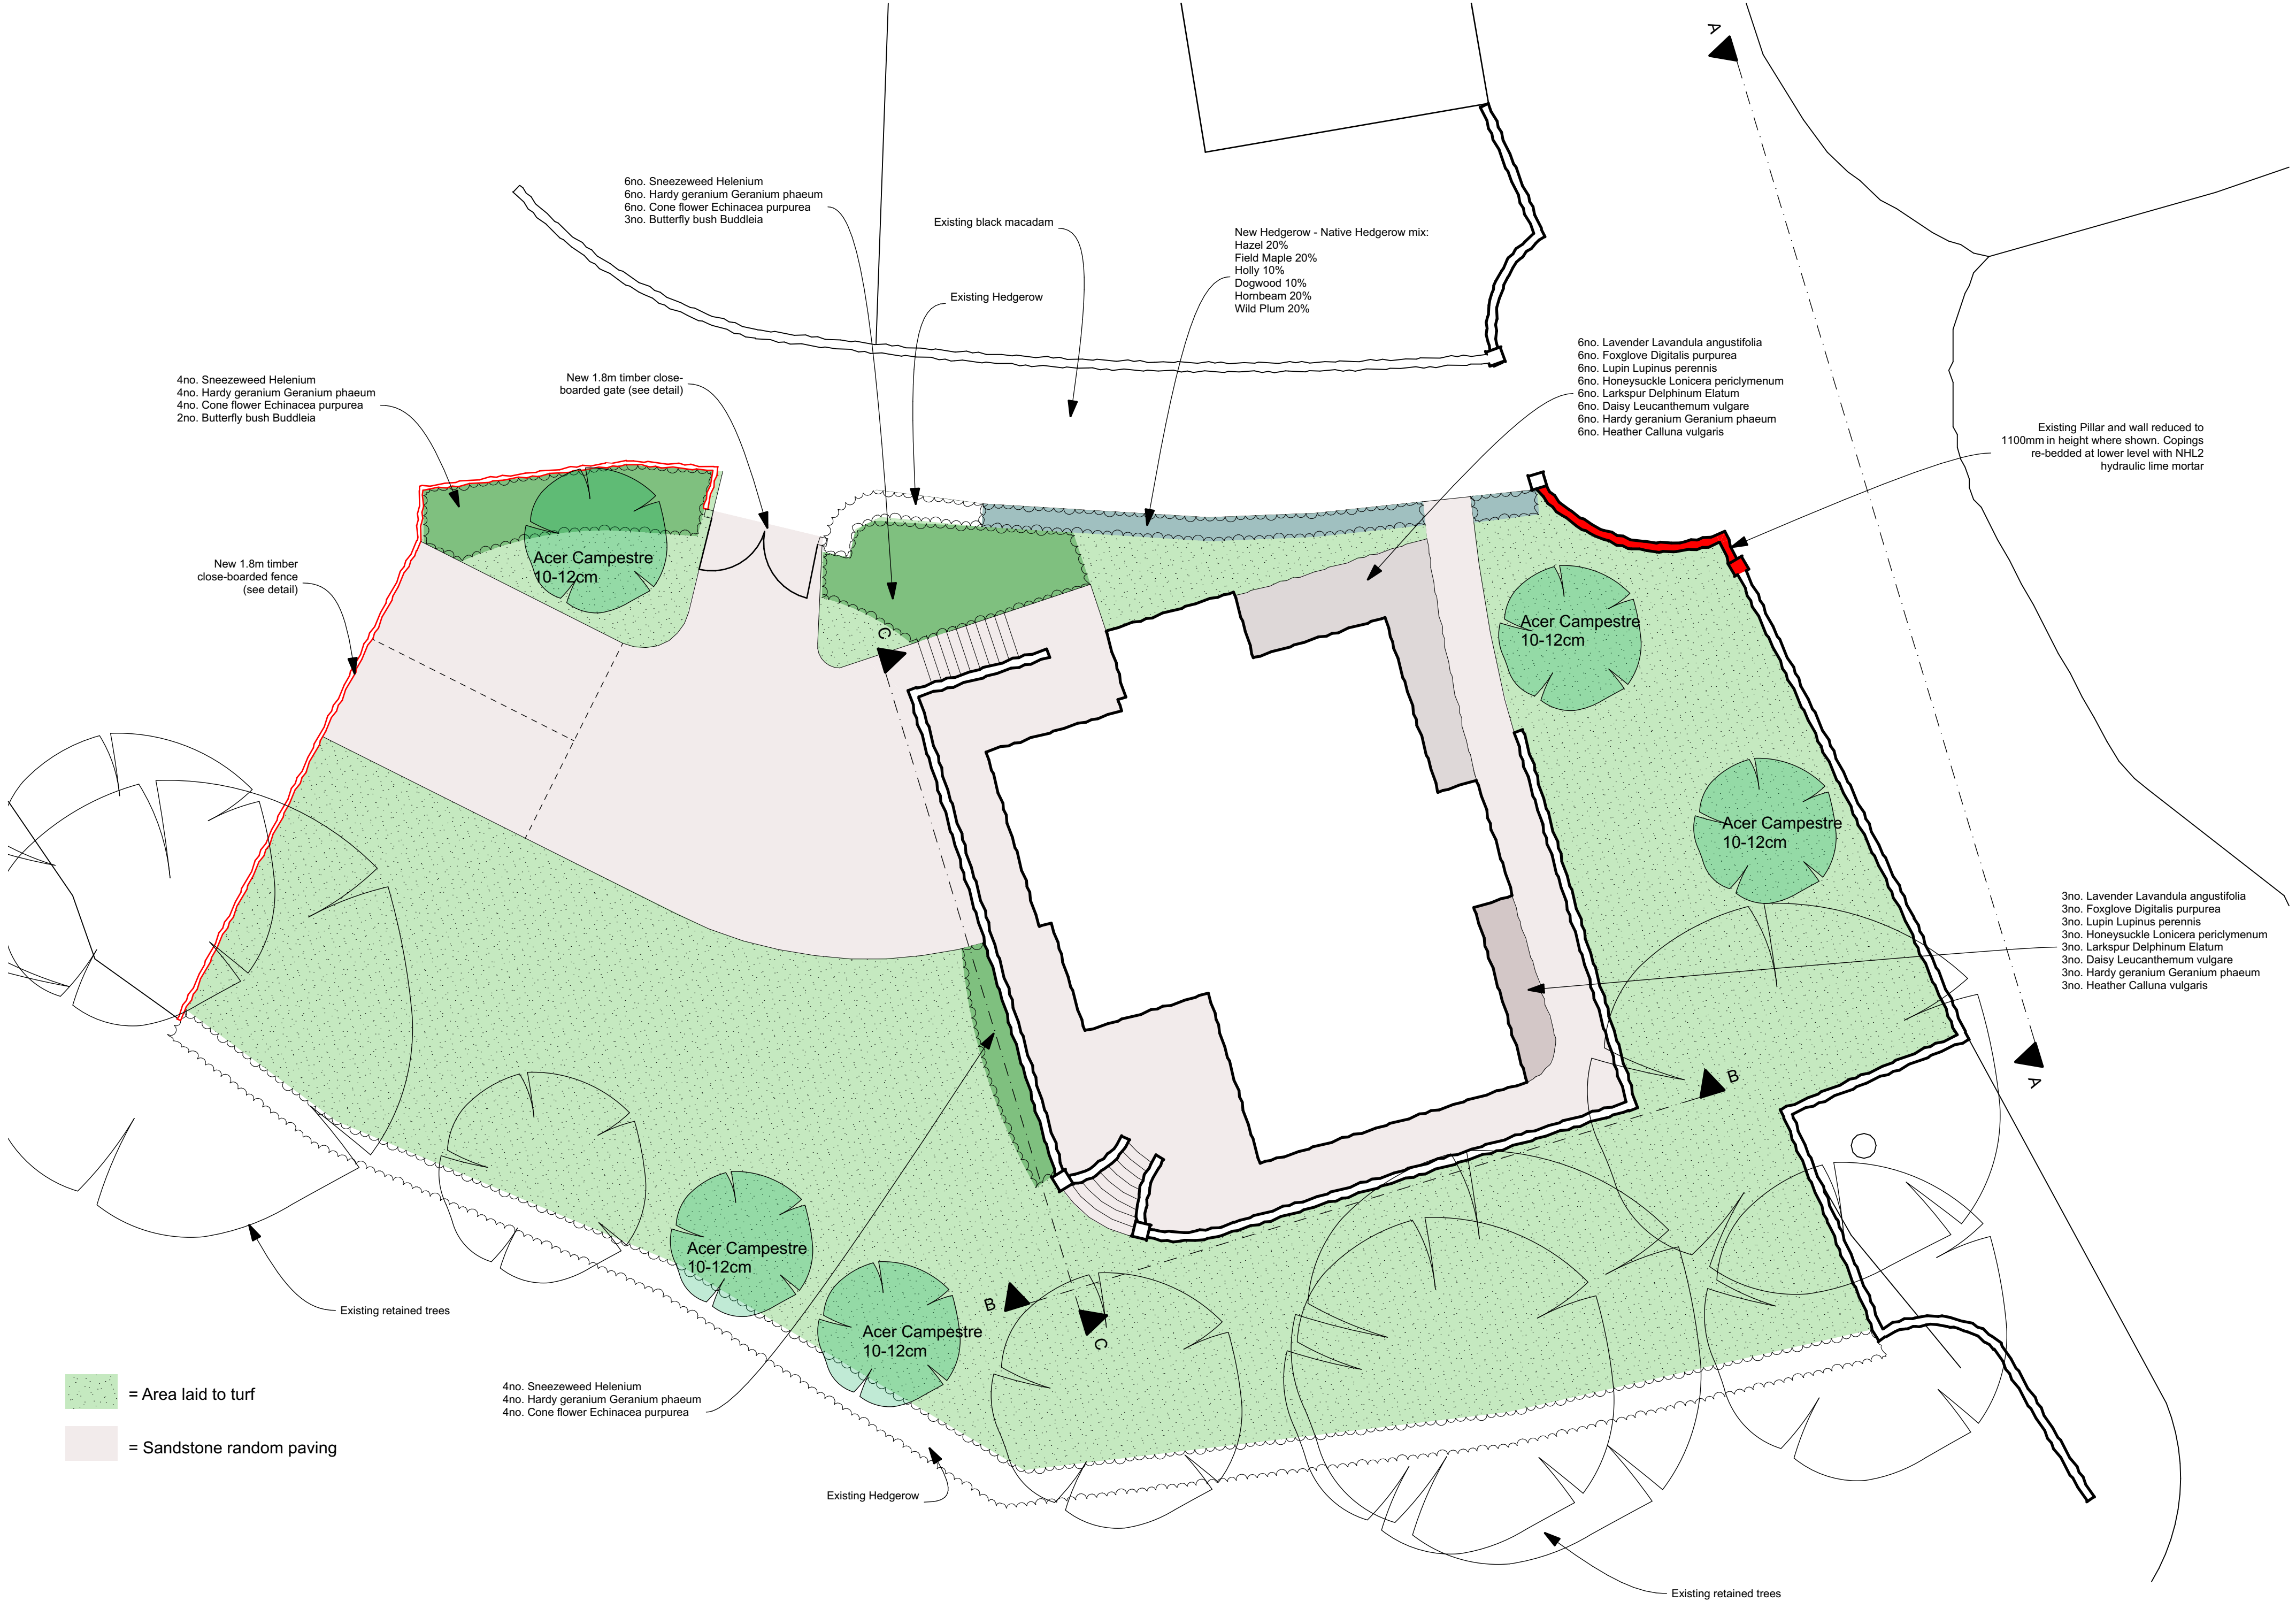

Rev.	Comment:	Date	By:
Project			
Proposed New Dwelling, The Old Vicarage, Dimble Lane, Alton			
Scale		Issue Date	
1:100 @ A1		24/04/2023	
Title			
Landscaping Plan			
Drawing Number		Revision ID	
106-01-01A		A	
Liability cannot be accepted for the accuracy of third party data (OS mappings, topographical survey information, etc) used in the production of this document which we have relied upon in good faith. Key dimensions are noted for reference and any further specific dimensional information can be provided upon request.			