
TRIAL MODE - Click here for more information

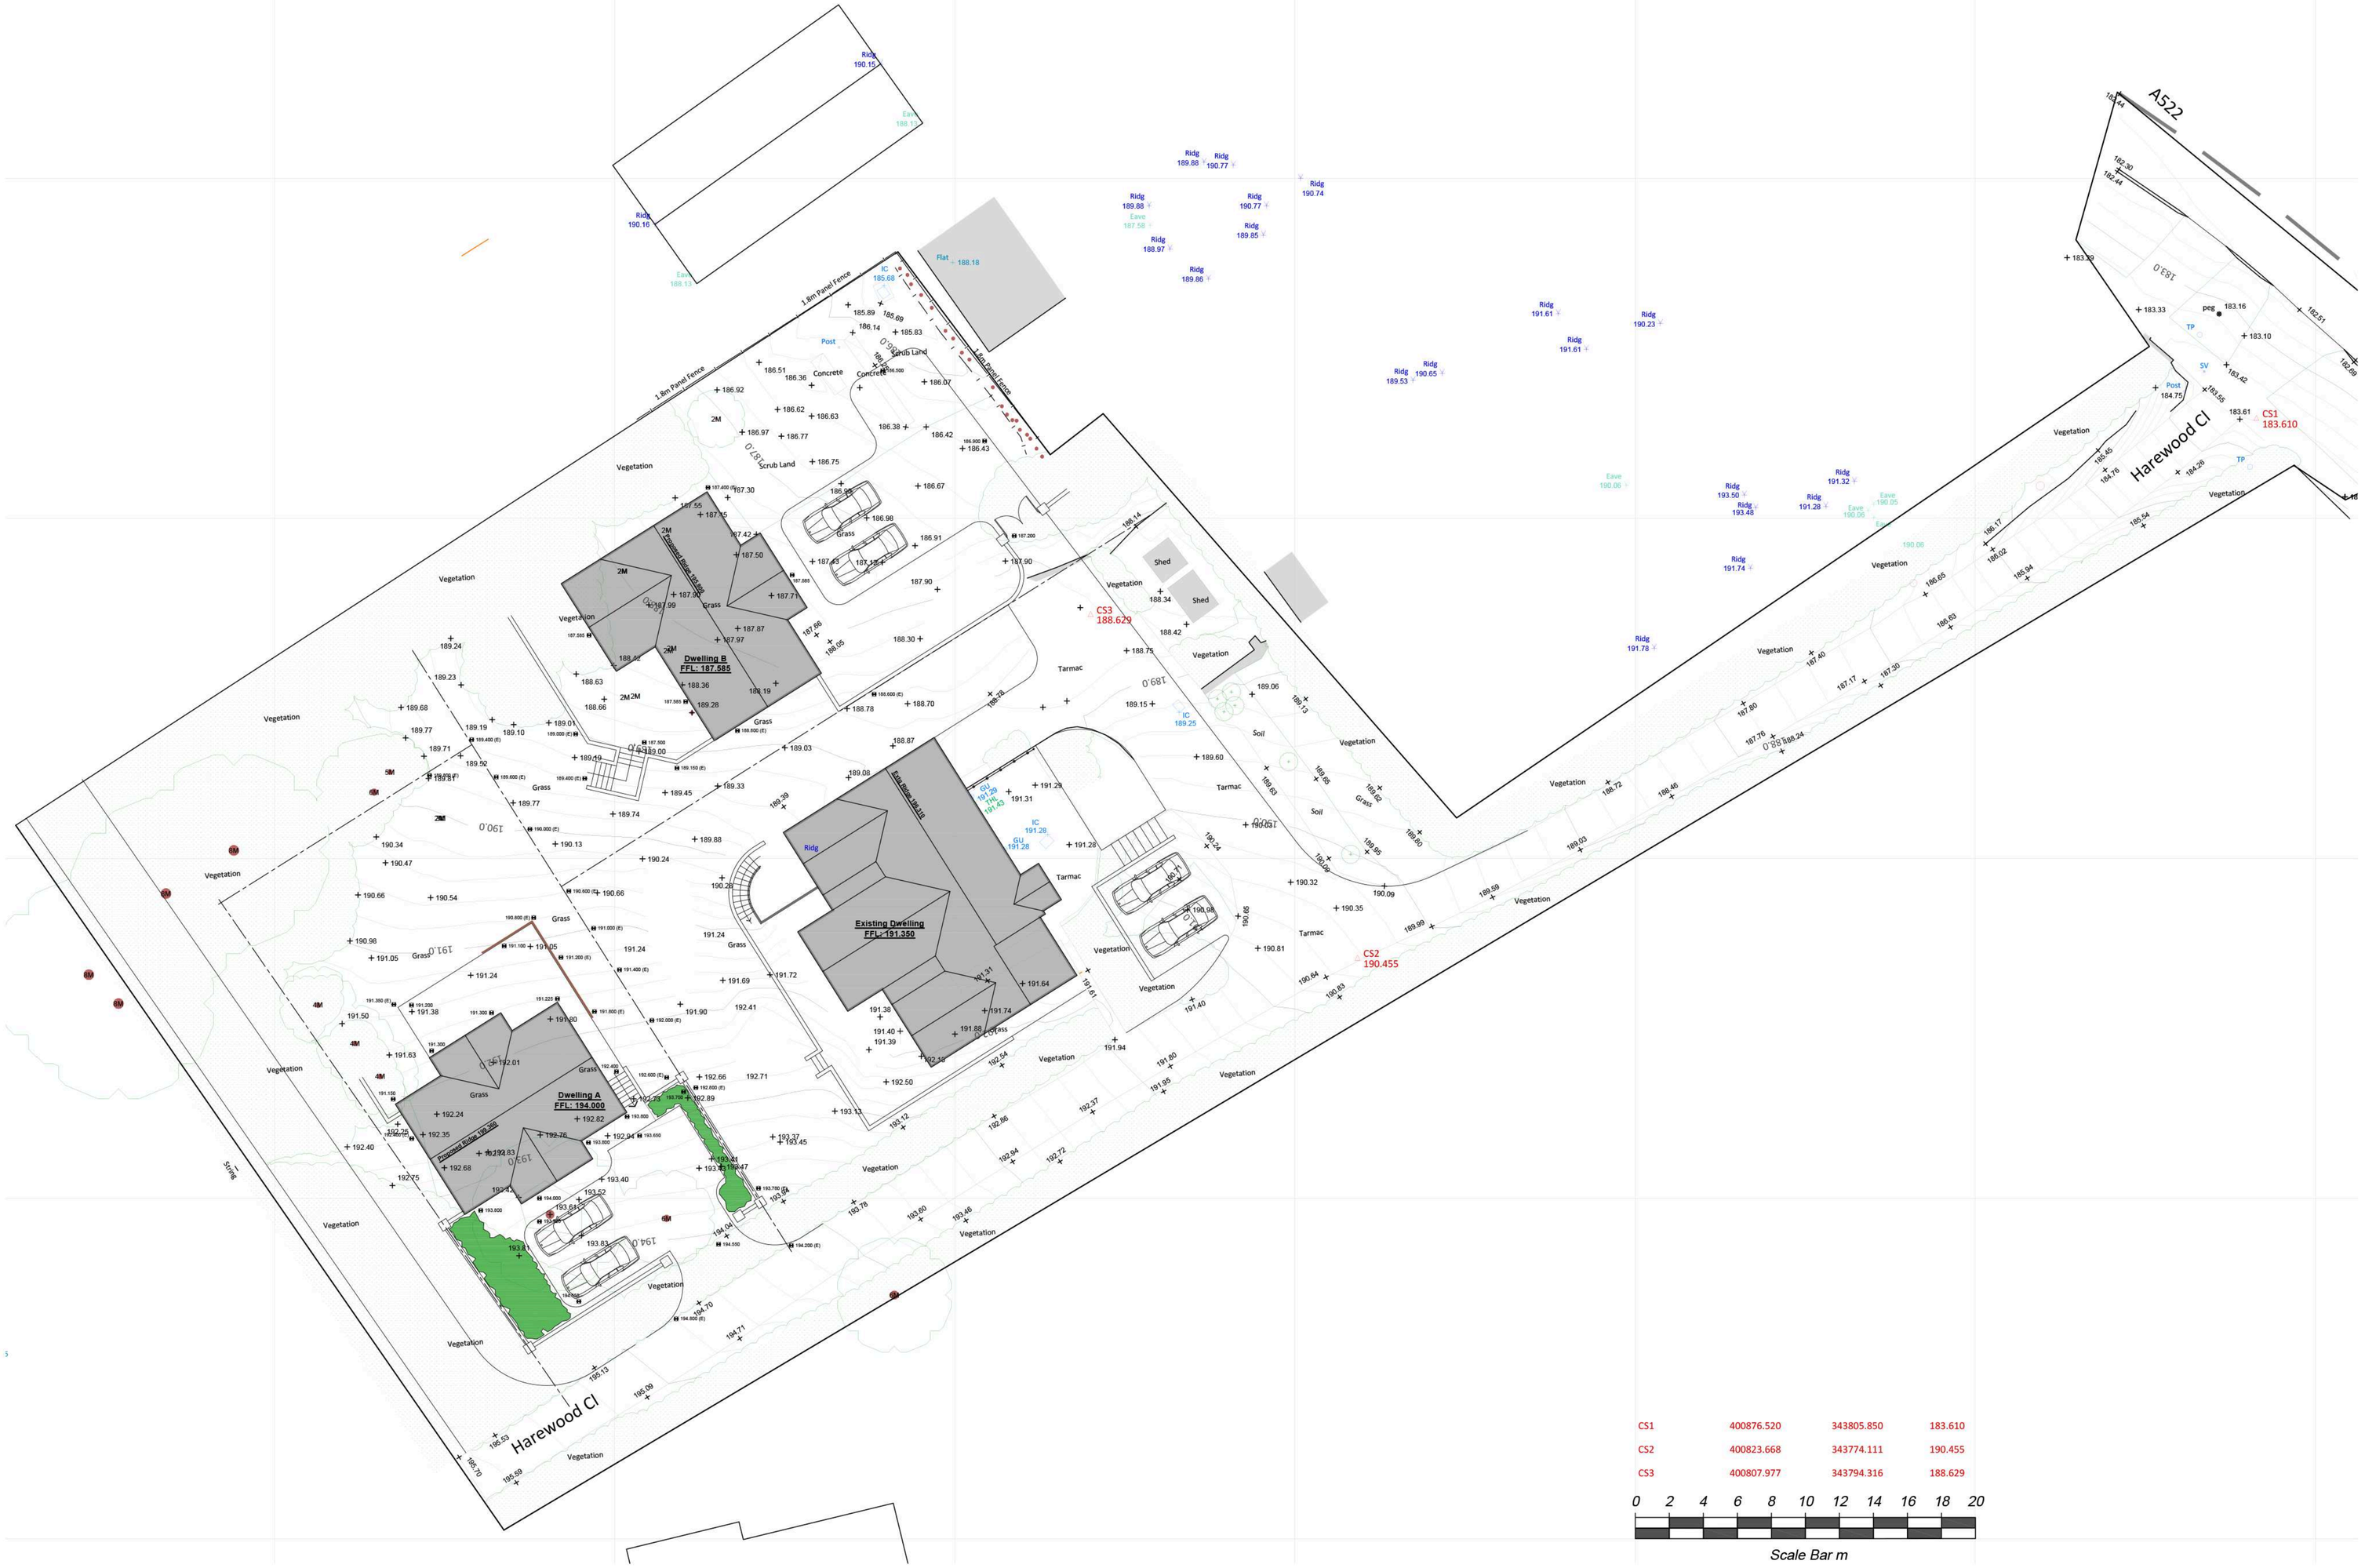

CS1	400876.520	343805.850	183.610
CS2	400823.668	343774.111	190.455
CS3	400807.977	343794.316	188.629

0 2 4 6 8 10 12 14 16 18 20

Scale Bar m

FOR GUIDANCE ONLY

1:20	0	200mm	400mm	600mm	800mm	1000
1:100	0	1m	2m	3m	4m	5m
1:50	0	1m	2m			
1:5	0	100mm	200mm			

Safety Health and Environmental Information

A1

The following risks are identified as unusual or unfamiliar to a competent contractor

CONSTRUCTION RISKS
There are no significant or unfamiliar risks

DEMOLITION RISKS (FUTURE)
There are no significant or unfamiliar risks

It is assumed that all work will be carried out by a competent contractor working, where appropriate, to an approved method statement

Notes:

REV	DETAILS	DATE	CHECKED

brownhill hayward brown
chartered architects

01543 254357 - mail@bhbarchitects.co.uk

Leek Road, Cheadle

Proposed Site Plan

A. J. Beaman

Preliminary

DRAWING NO.	
3910 - SK05	
REV	DATE
-	Dec '22
DRAWN	CHECKED
SB	-
SCALE	
1:200 @ A1	

ISO 9001 REGISTERED FIRM | ISO 14001 REGISTERED FIRM

The copyright of this drawing and design is vested in the Architect and must not be copied or reproduced without written consent. All dimensions given are to be verified on site by the responsible contractor.

PART OF bhb architects