
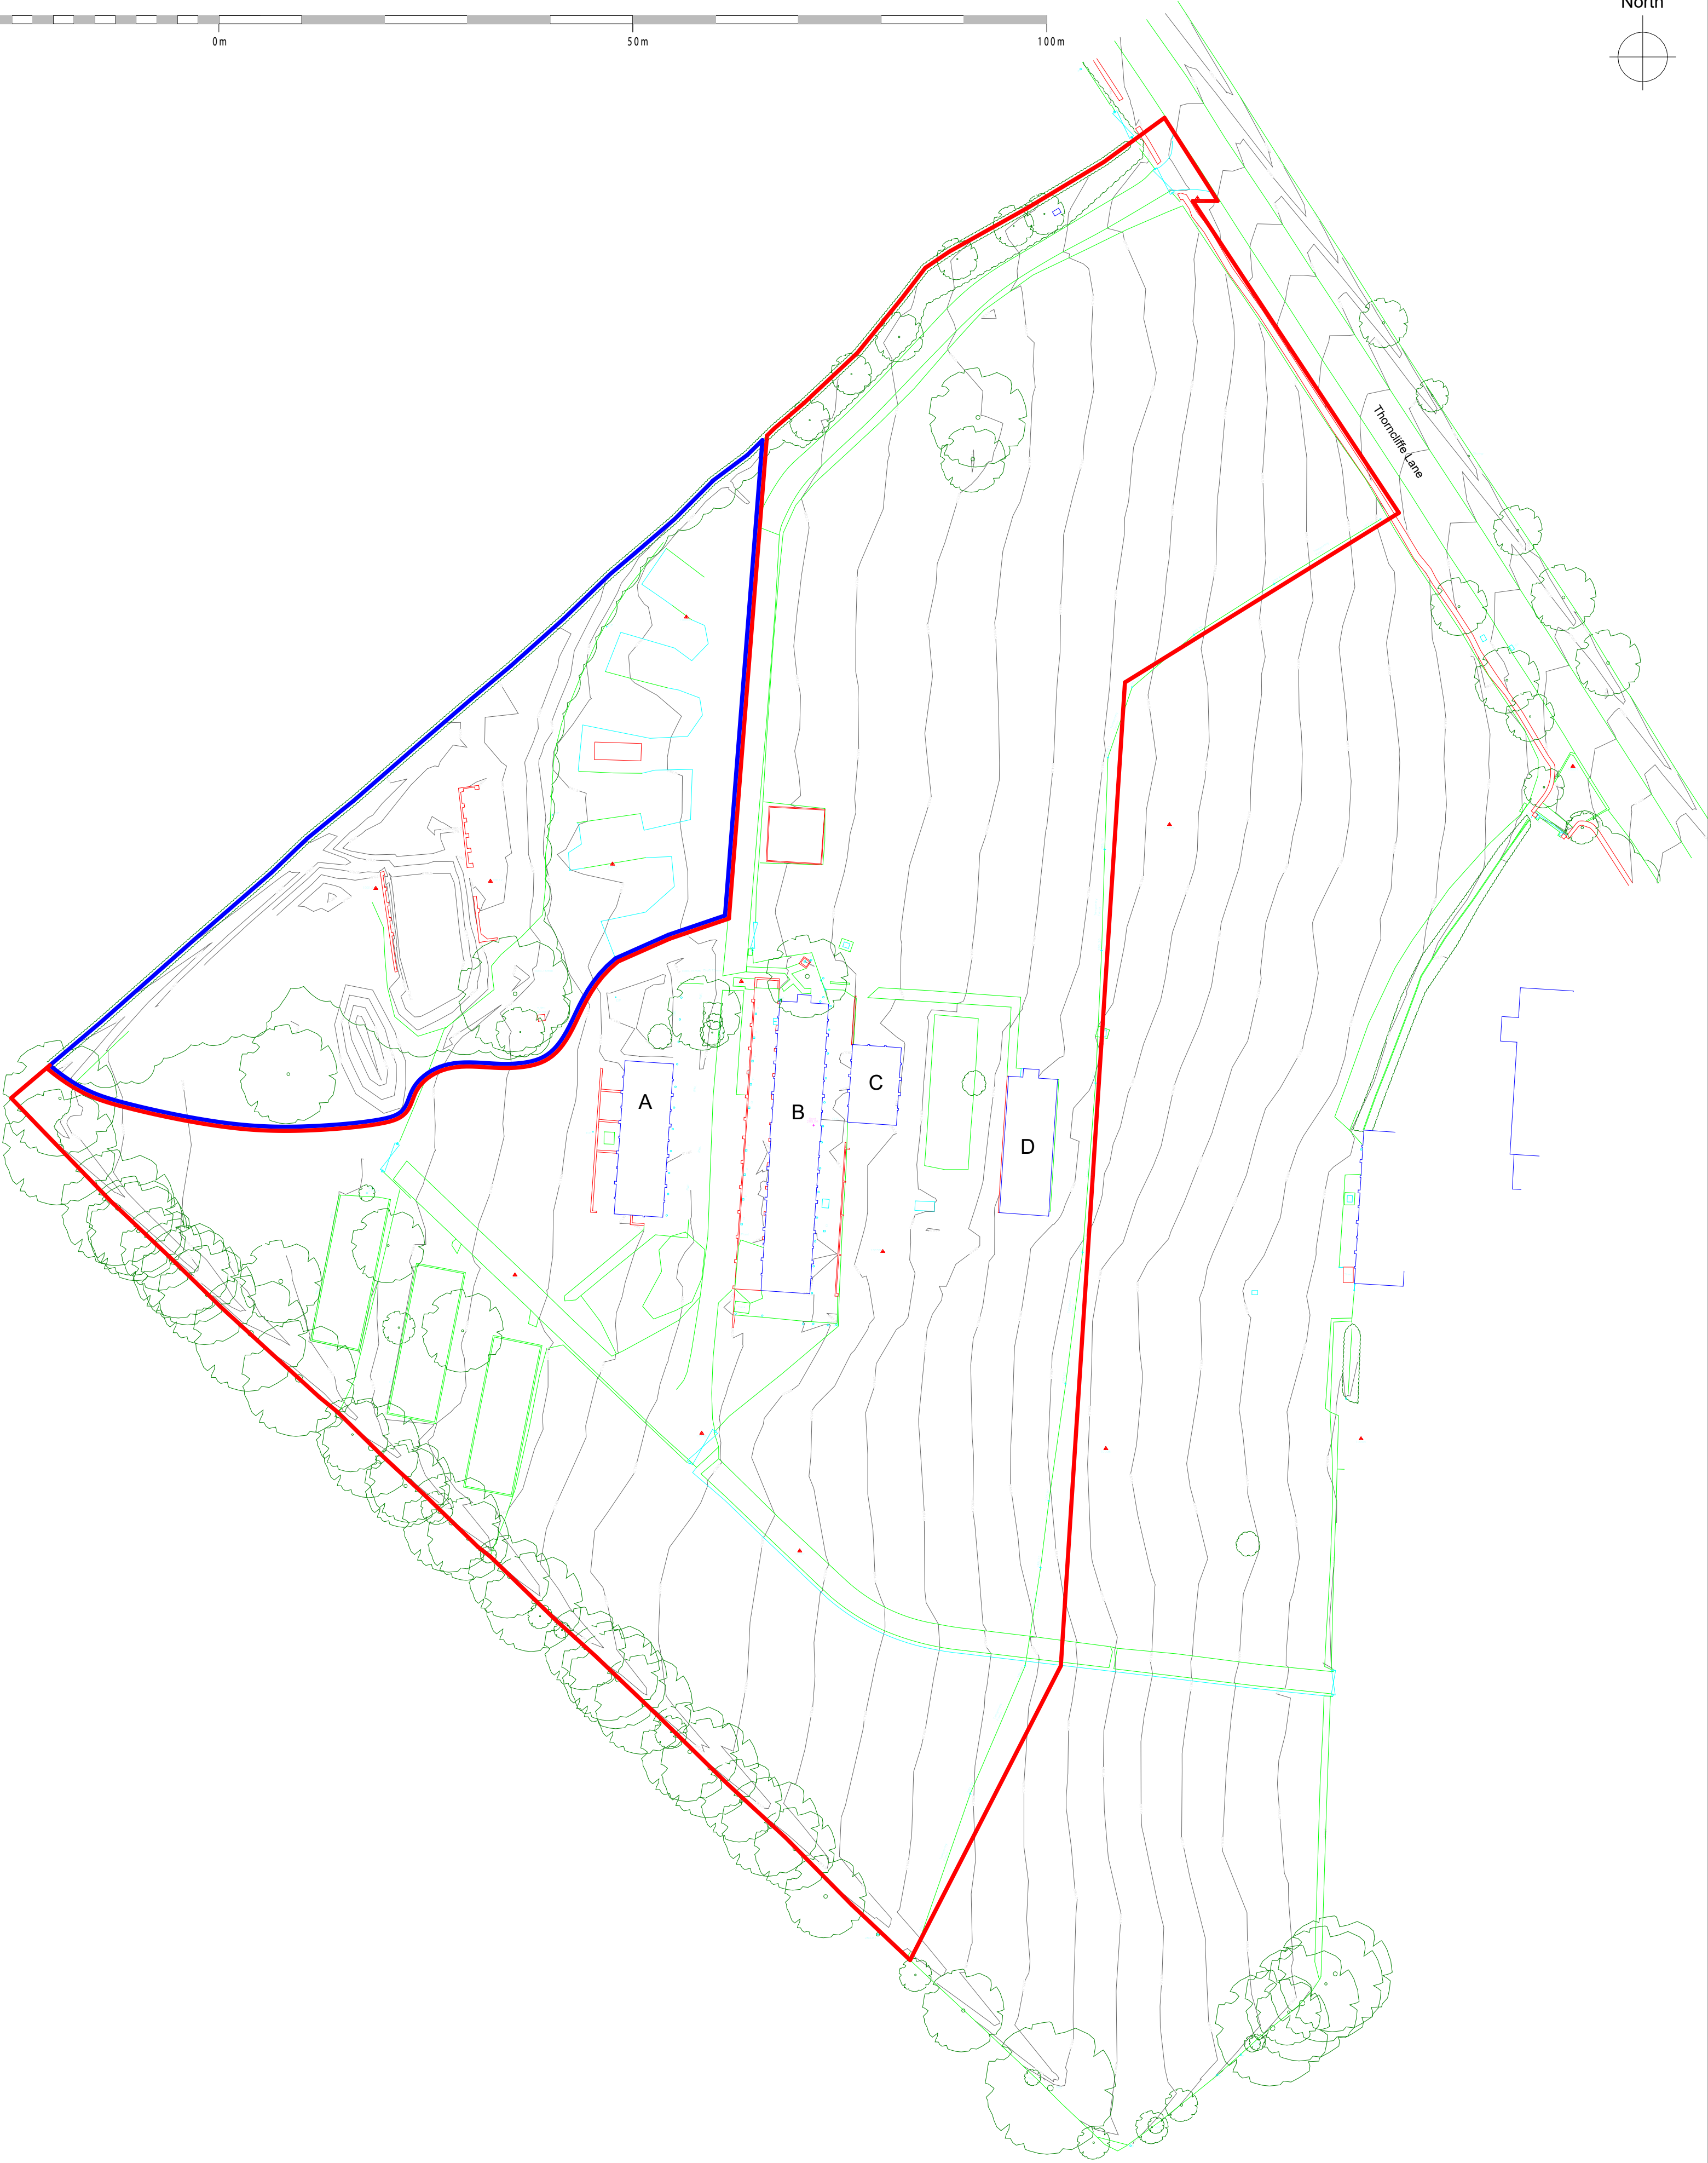


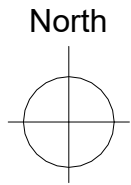

Site Areas
Planning Application site area inside red line - 1.34Ha / 13449m²
Site Ownership area inside red and blue line - 1.64Ha / 16431m²

ctd architects

Clerk Bank House
Clerk Bank
LEEK
Staffordshire
ST13 5HE

t : 01538 373477
f : 01538 386503

e : info@ctdarchitects.co.uk
w : www.ctdarchitects.co.uk

ctd architects © 2021

- This drawing is copyright.
- All dimensions to be checked on site before proceeding.
- Contractor must notify the architect of any discrepancies before proceeding.
- Contractor to check/adjust dimensions of new work to suit existing conditions. Do not assume existing structure or details are plumb, square or level.
- All drawings to be read in conjunction with all other consultants drawings and specs.

A

09/08/2023

AM

Drawn

Alterations to Red and Blue Line Planning Application Boundary

Description

Client

LEEK COHOUSING

Project

Residential Development

Conversion of Existing Buildings into Single Dwelling
Thorncliffe Lane, Leek, Staffordshire

Title

Site Survey (Block) Plan as existing

Scale

1:500

Size

A2

Drawn

PR

Chk'd

PR

Date

12/07/21

Status

PLANNING

Job No.

PCR

Drawing No.

AL02

Rev.

A