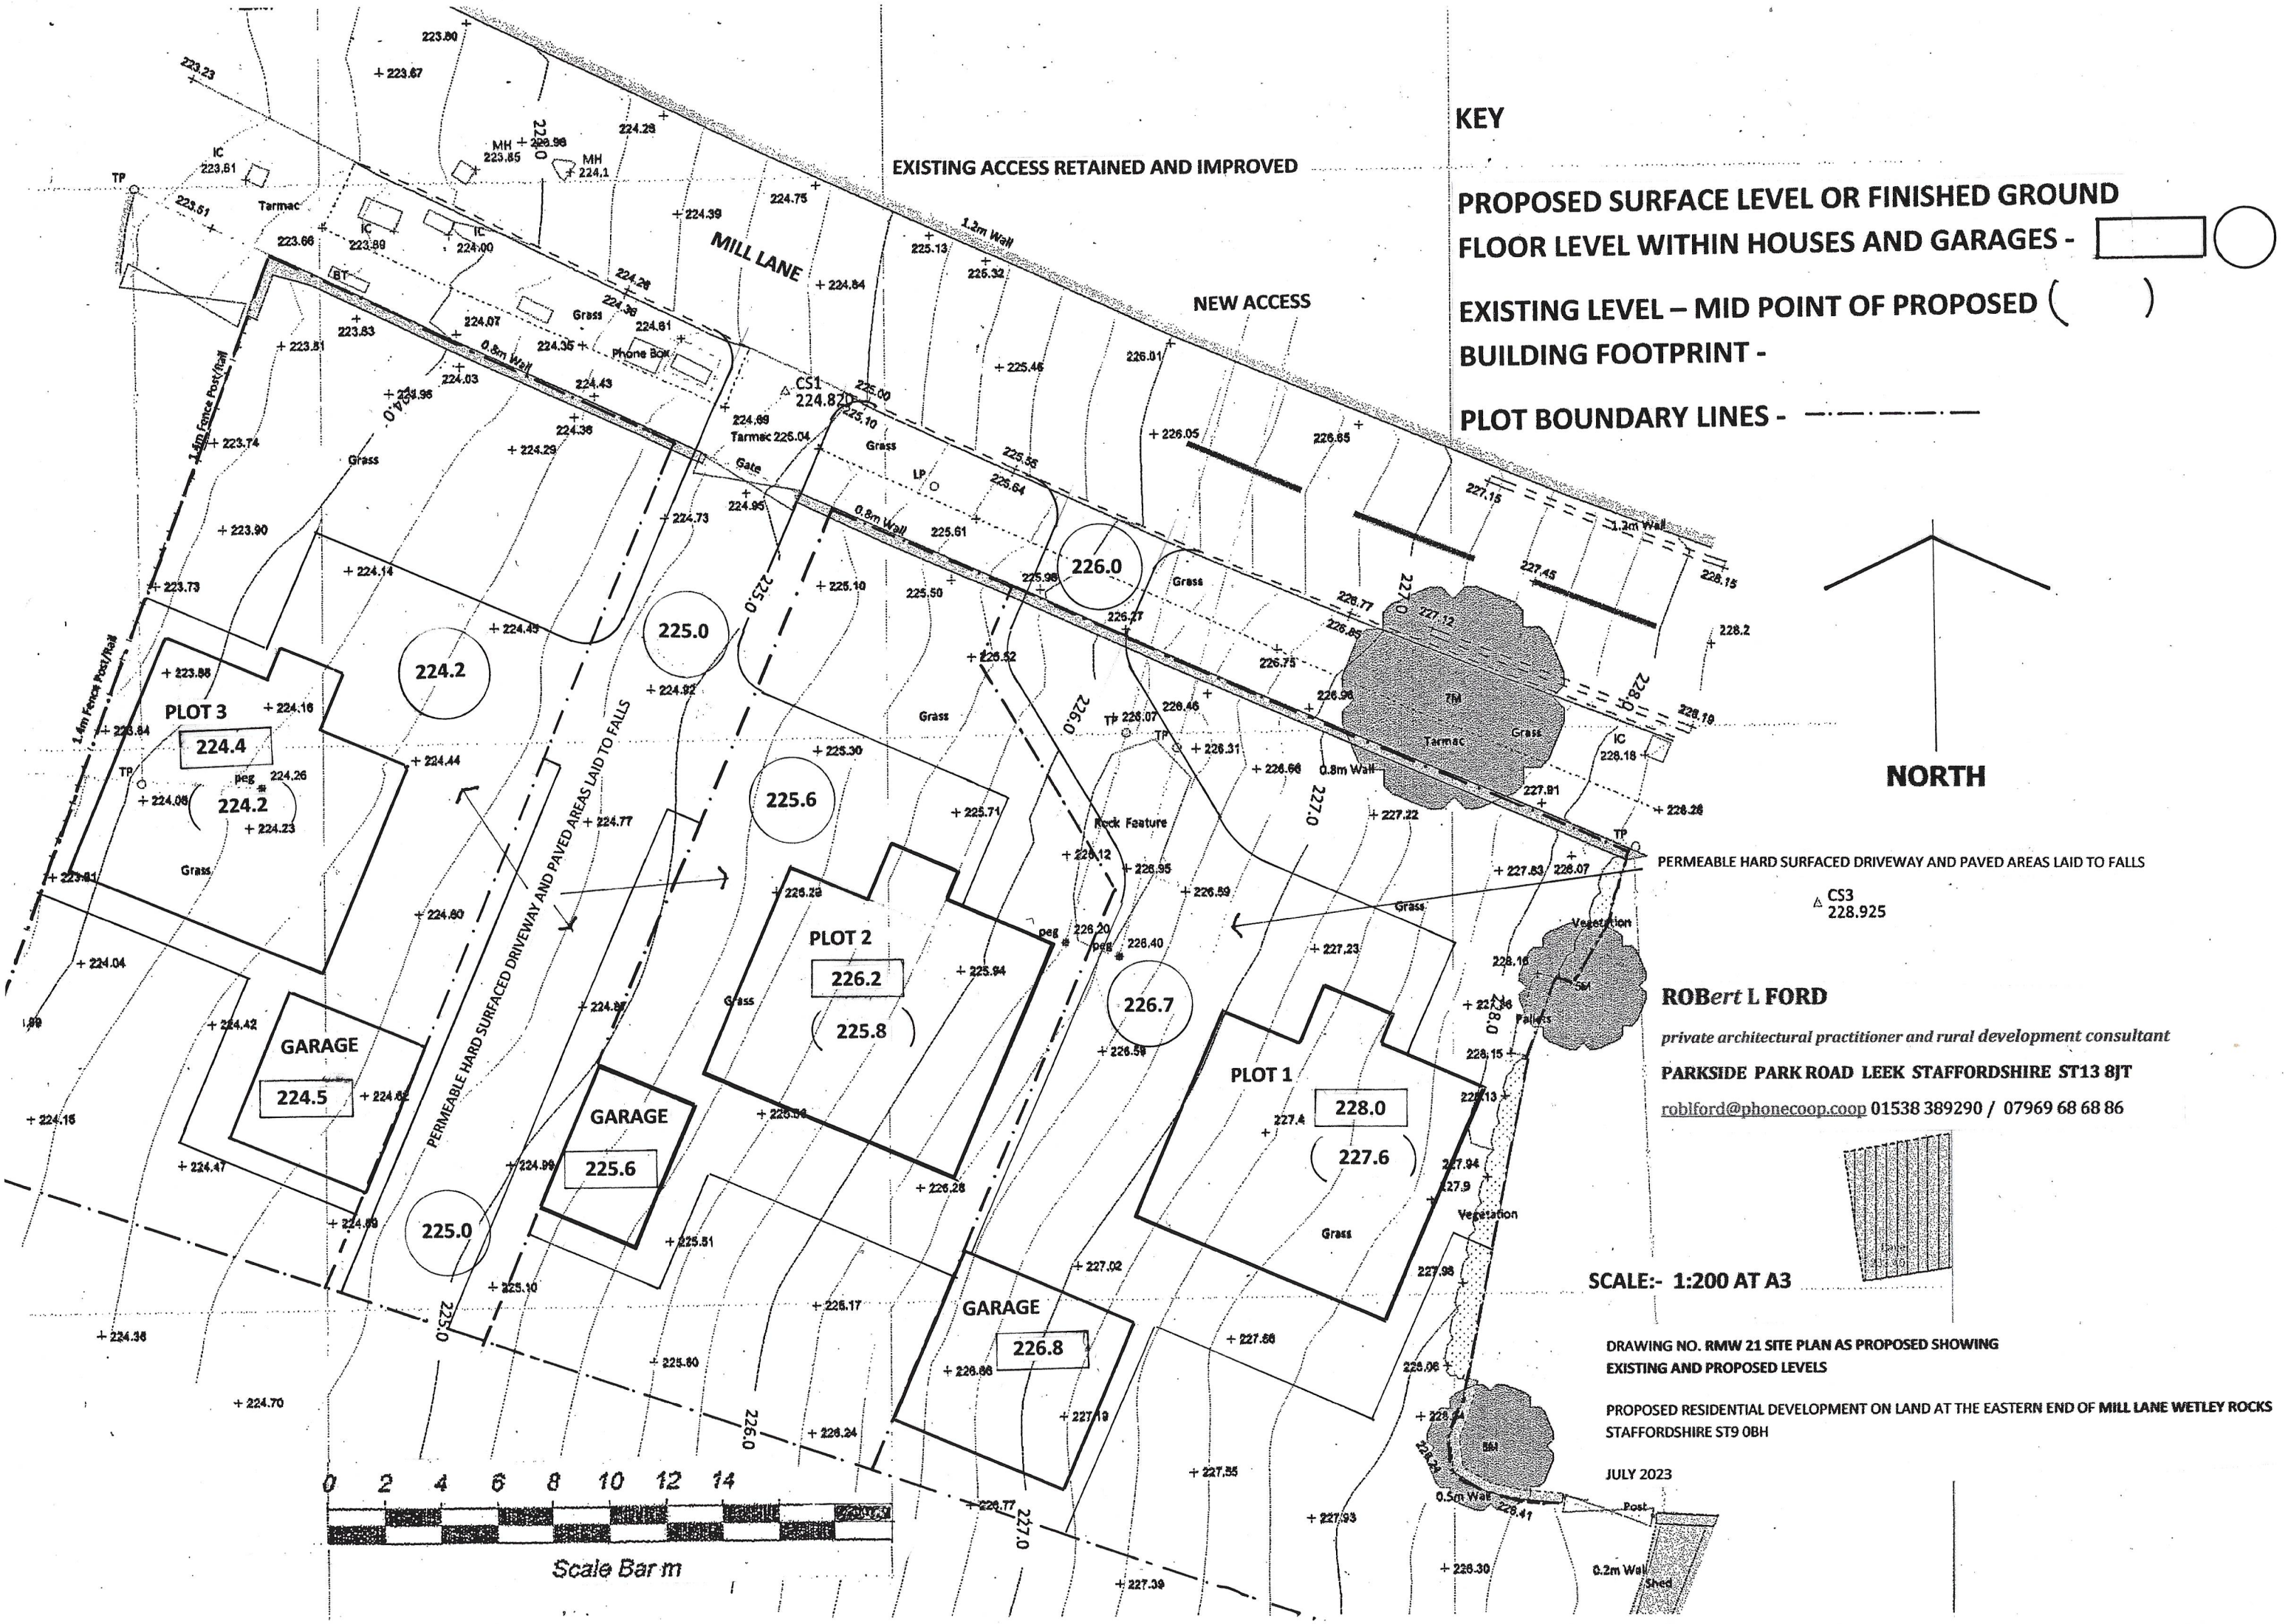

ROBert L FORD

private architectural practitioner and rural development consultant

PARKSIDE PARK ROAD LEEK STAFFORDSHIRE ST13 8JT

roblford@phonecoop.coop 01538 389290 / 07969 68 68 86

SCALE:- 1:200 AT A3

DRAWING NO. RMW 21 SITE PLAN AS PROPOSED SHOWING EXISTING AND PROPOSED LEVELS

PROPOSED RESIDENTIAL DEVELOPMENT ON LAND AT THE EASTERN END OF MILL LANE WETLEY ROCKS STAFFORDSHIRE ST9 0BH

JULY 2023