


SANDON ROAD
CRESSWELL

SECTION A-A

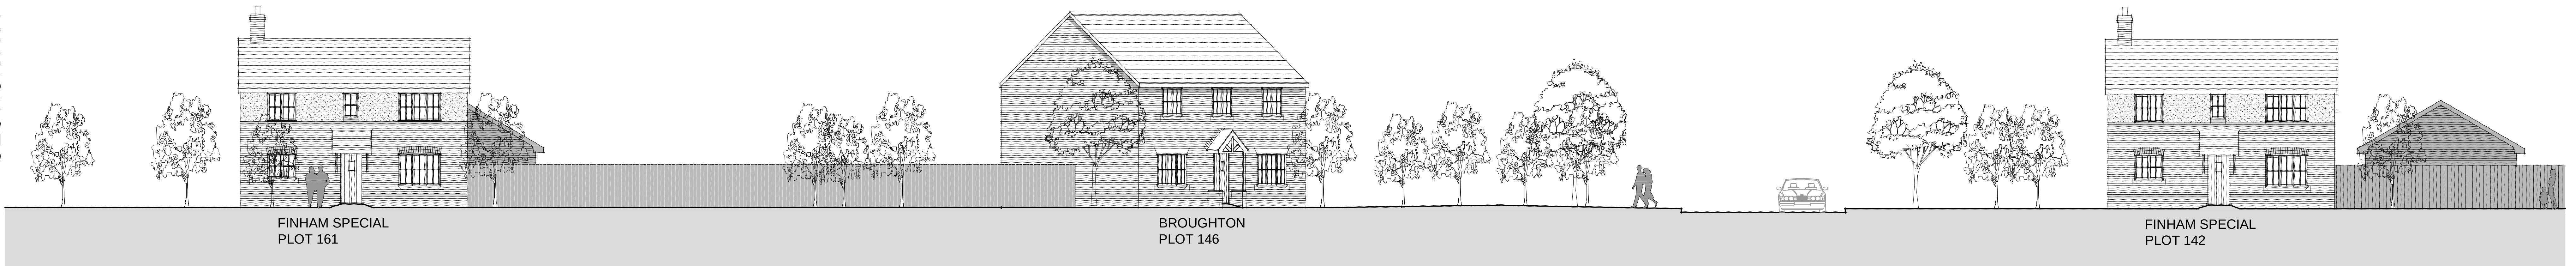

SECTION A-A




SECTION B-B




SECTION B-B



SECTION C-C

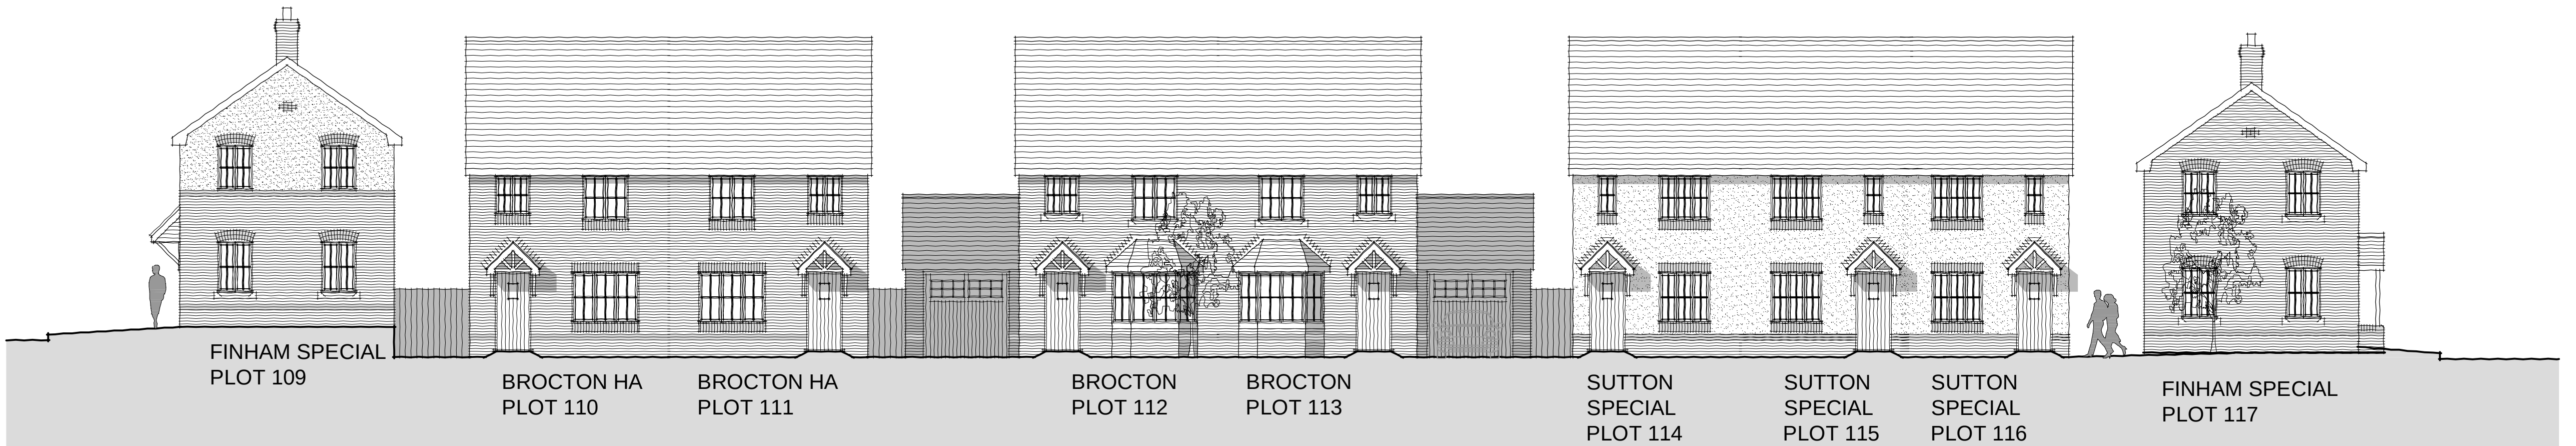

SECTION D-D

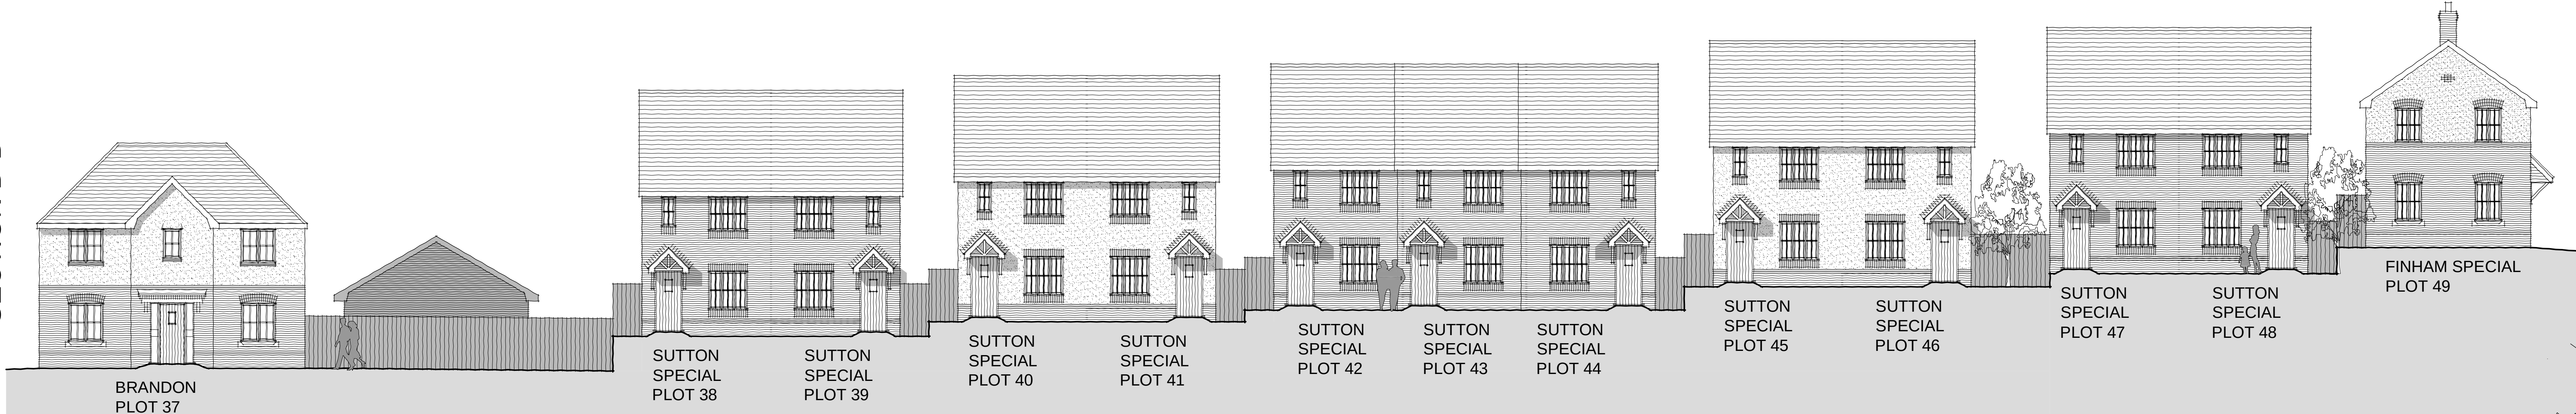

SECTION E-E



SITE KEY (NTS)

Rev	Date	Amendment	TA
C	31.08.2021	AMENDED TO SUIT REVISED LAYOUT.	TA
B	23.05.2022	DO NOT SCALE. NOTE REMOVED.	TA
A	08.05.2022	PLANNING ISSUE	SG

elan
HOMES
Oak House, Lloyd Drive, Cheshire Oaks Business Park
Ecclesmere Park, Cheshire, CH45 9HQ
Tel: 0845 481 9851 Fax: 0845 481 9802 Web: www.elan-homes.co.uk

DEVELOPMENT:
SANDON ROAD,
CRESSWELL

TITLE:
STREET SCENES

DATE:
01.09.2021

SCALE:
1:100 @ A0

DRAWN:
SDG

DRAWING NO:
CRS-SS-101

REV:
C