



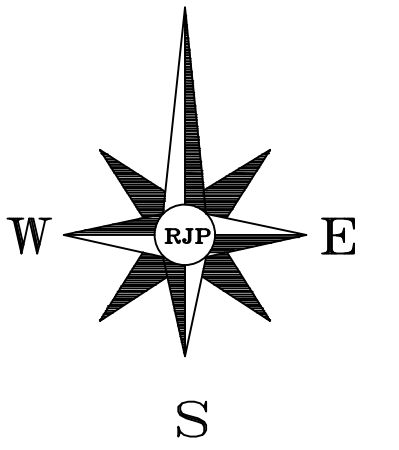

COORDINATED STATIONS			
STATION	EASTING	NORTHING	LEVEL (m)
A	393300.256	347707.939	234.808
B	393284.619	347696.808	234.274
C	393293.884	347680.831	234.538
D	393261.244	347684.641	233.043

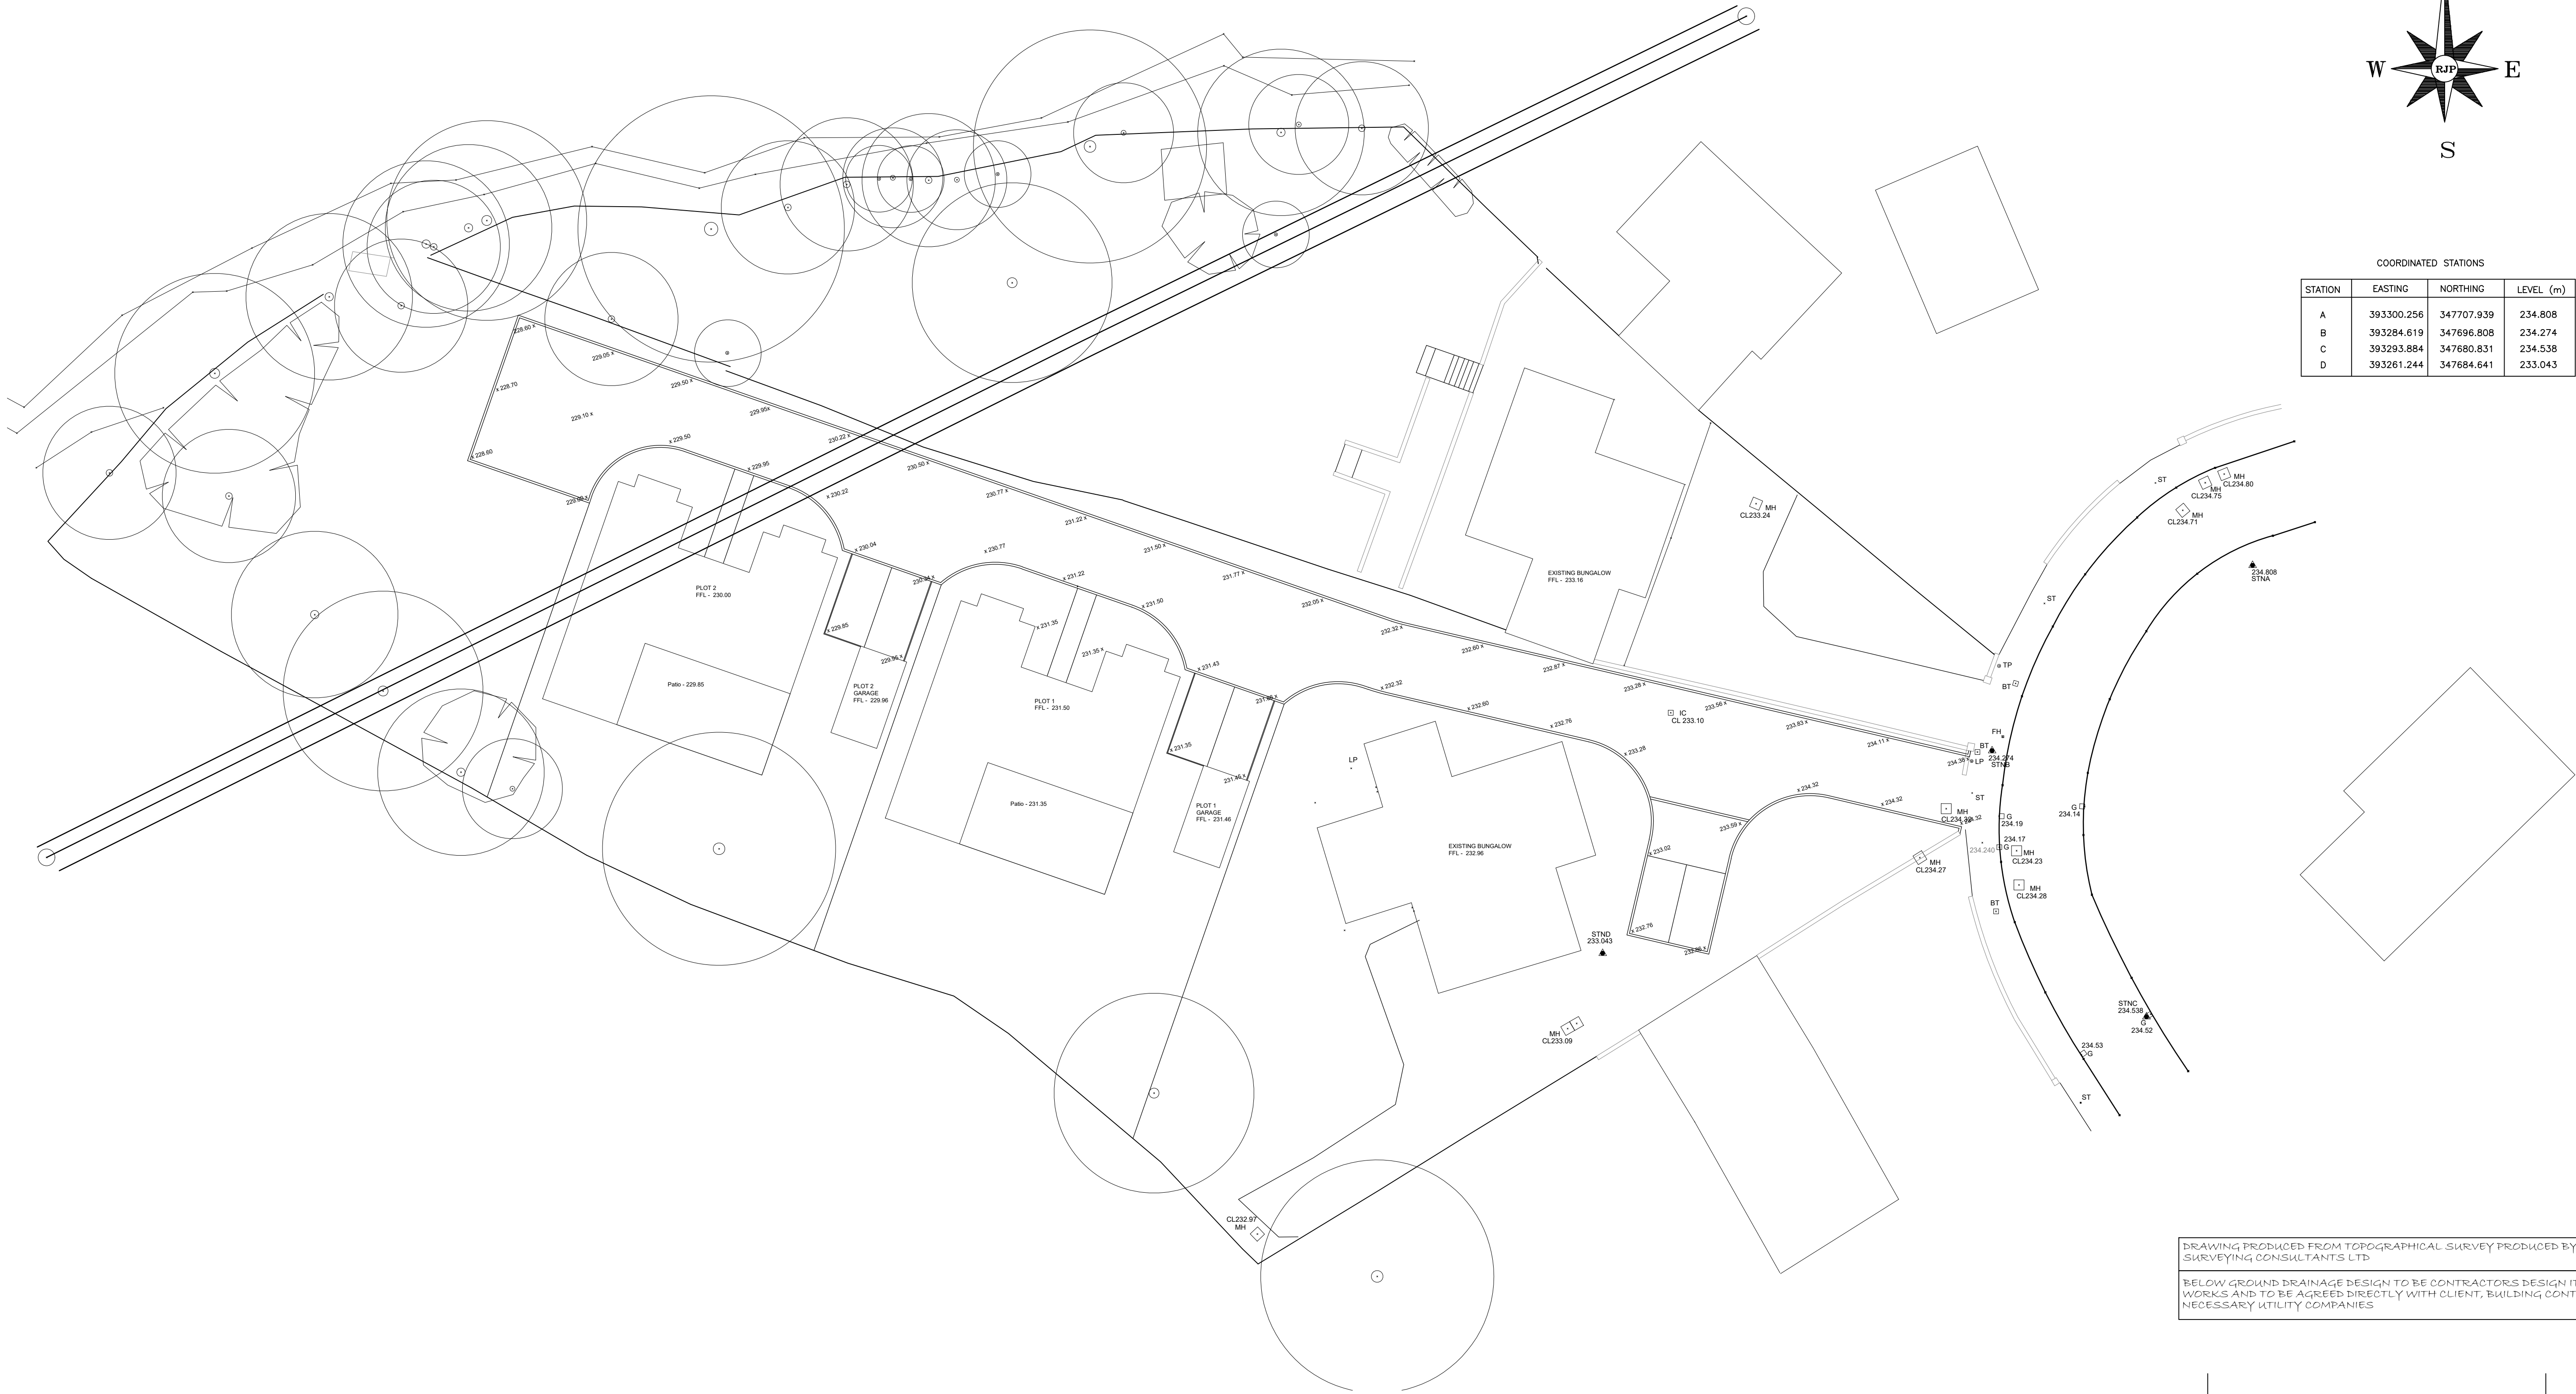

DRAWING PRODUCED FROM TOPOGRAPHICAL SURVEY PRODUCED BY RJP SURVEYING CONSULTANTS LTD

BELOW GROUND DRAINAGE DESIGN TO BE CONTRACTORS DESIGN ITEM OF WORKS AND TO BE AGREED DIRECTLY WITH CLIENT, BUILDING CONTROL AND THE NECESSARY UTILITY COMPANIES

Rev	Description	Drawn	CKD	Date