


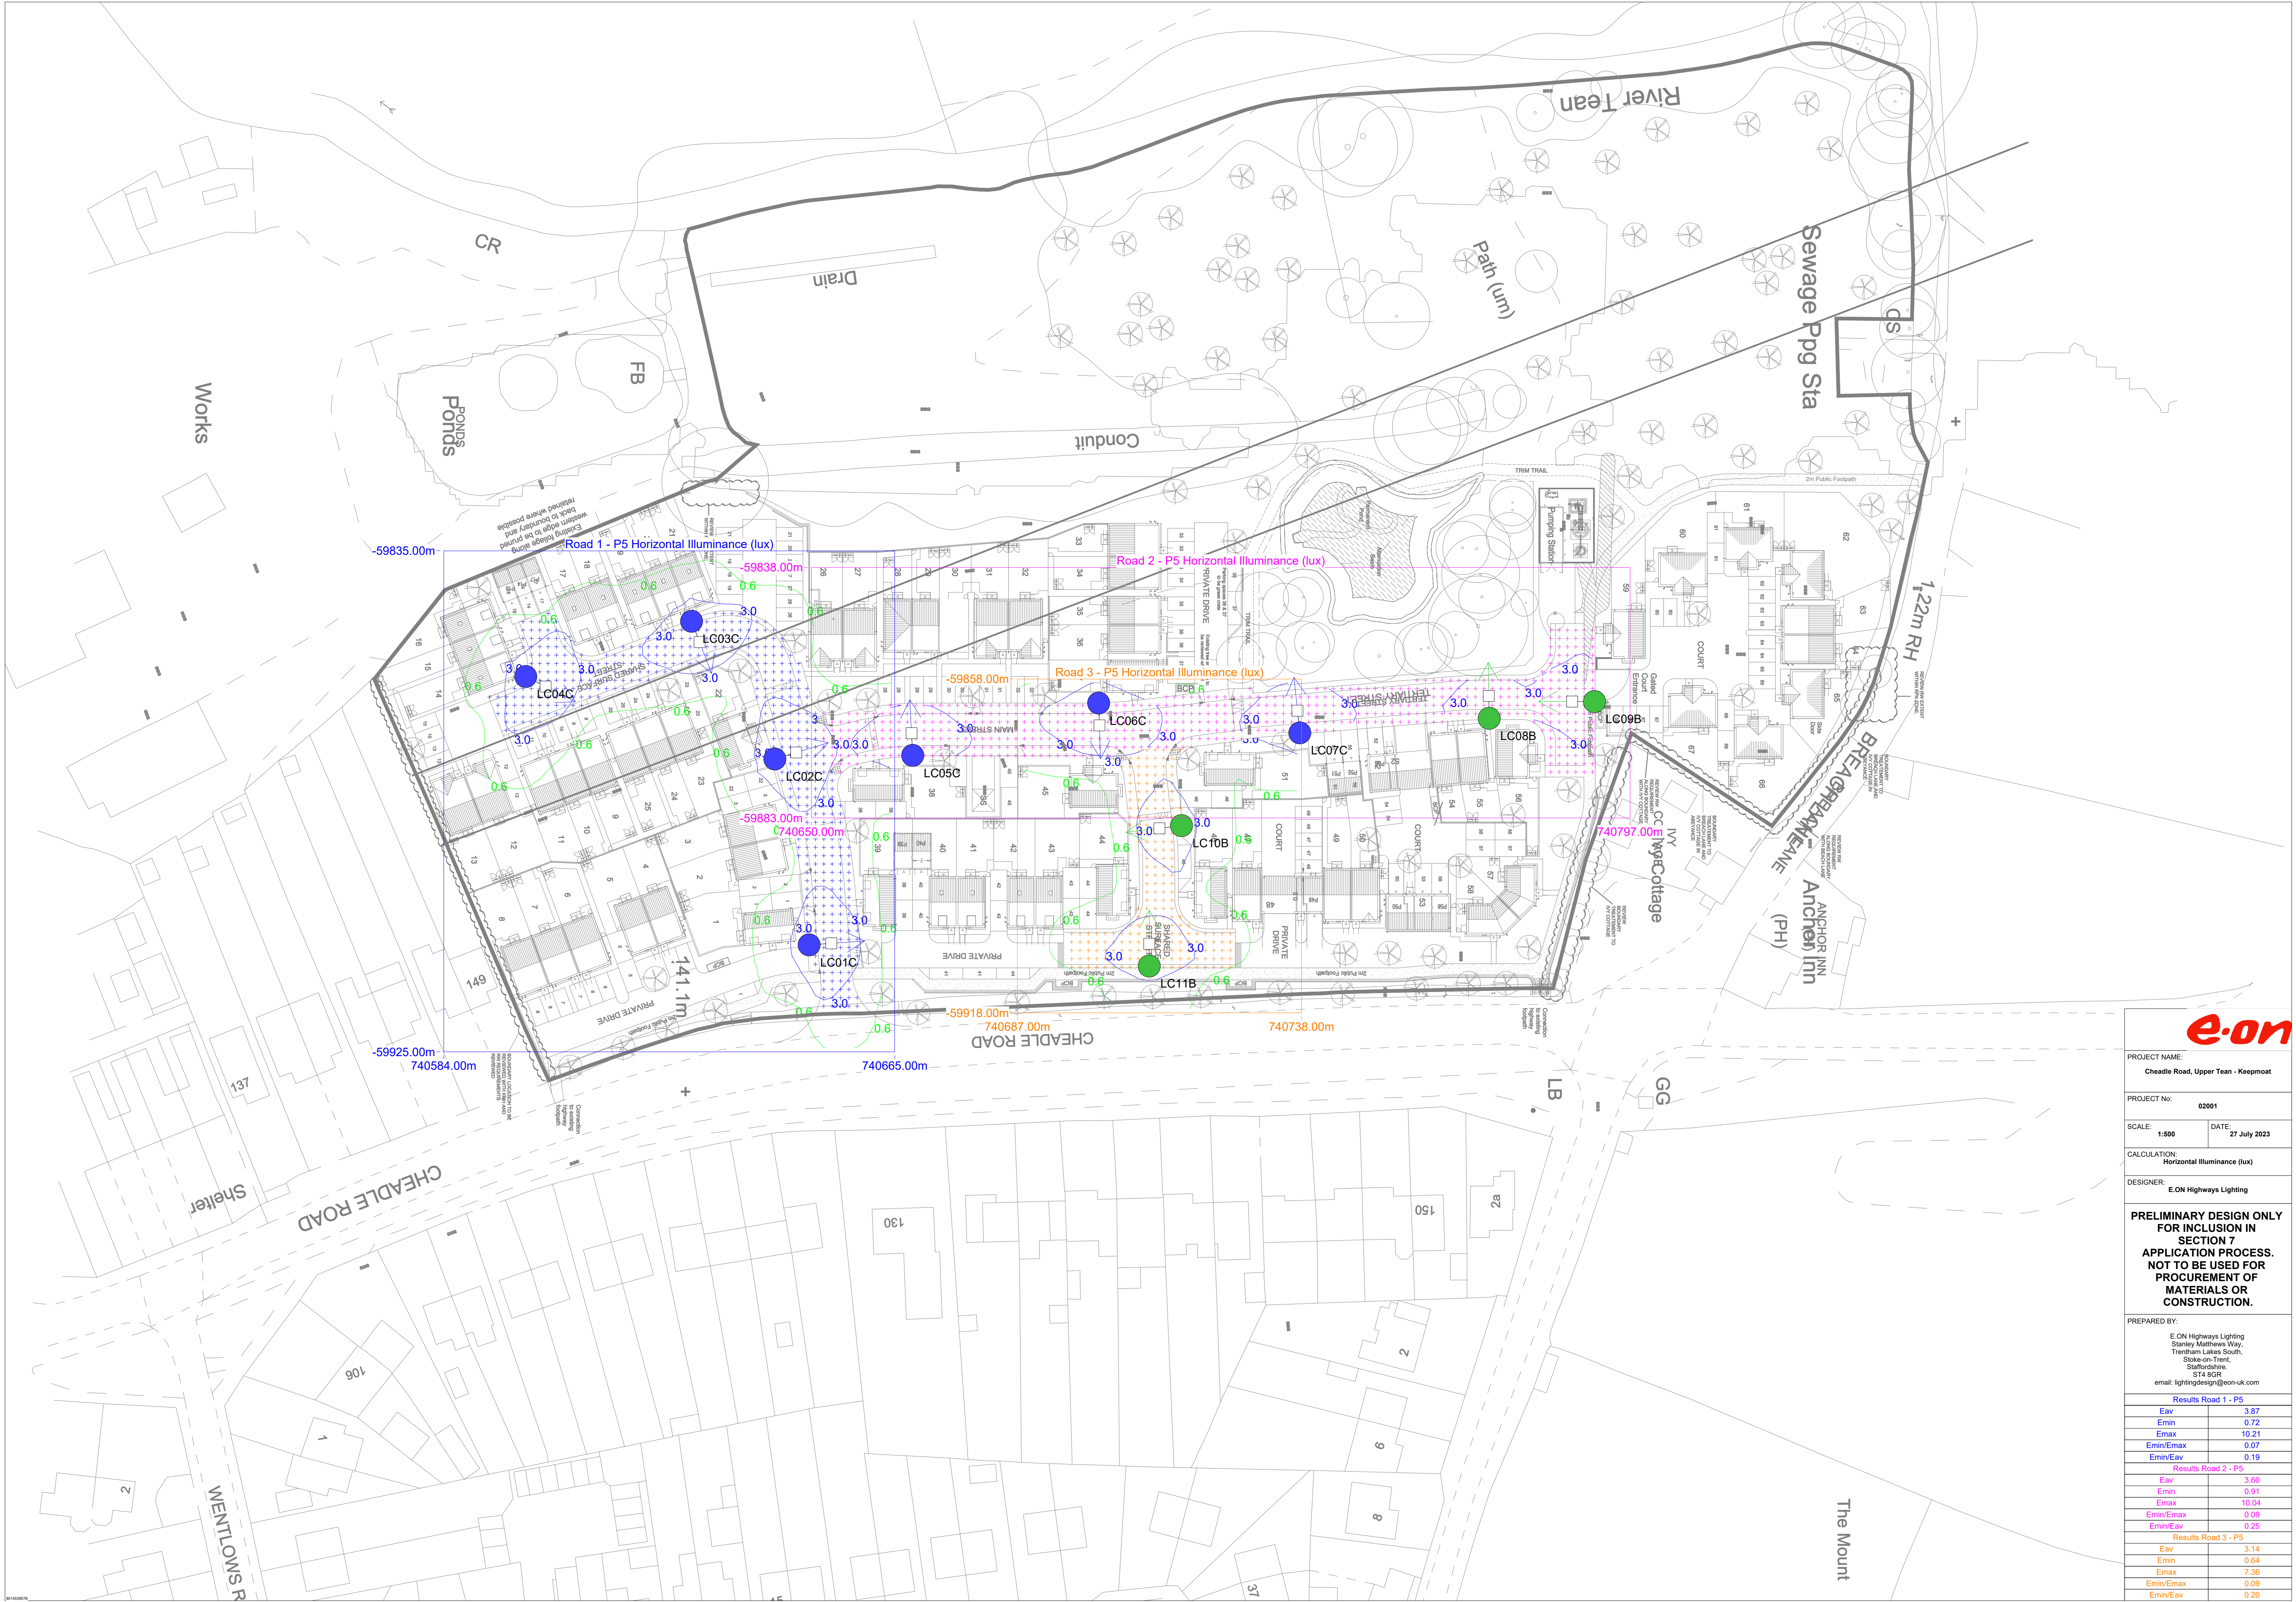

PROJECT NAME:
Cheadle Road, Upper Tean - Keepmoat

PROJECT No:
02001

SCALE: 1:500 DATE: 27 July 2023

CALCULATION:
Horizontal Illuminance (lux)

DESIGNER:
E.ON Highways Lighting

**PRELIMINARY DESIGN ONLY
FOR INCLUSION IN
SECTION 7
APPLICATION PROCESS.
NOT TO BE USED FOR
PROCUREMENT OF
MATERIALS OR
CONSTRUCTION.**

PREPARED BY:
E.ON Highways Lighting
Stanley Matthews Way,
Trentham Lakes South,
Stoke-on-Trent,
Staffordshire,
ST14 6SR
email: lightingdesign@eon-uk.com

Results Road 1 - P5	
Eav	3.87
Emin	0.72
Emax	10.21
Emin/Emax	0.07
Emin/Eav	0.19

Results Road 2 - P5	
Eav	3.60
Emin	0.91
Emax	10.04
Emin/Emax	0.09
Emin/Eav	0.25

Results Road 3 - P5	
Eav	3.14
Emin	0.64
Emax	7.36
Emin/Emax	0.09
Emin/Eav	0.20